



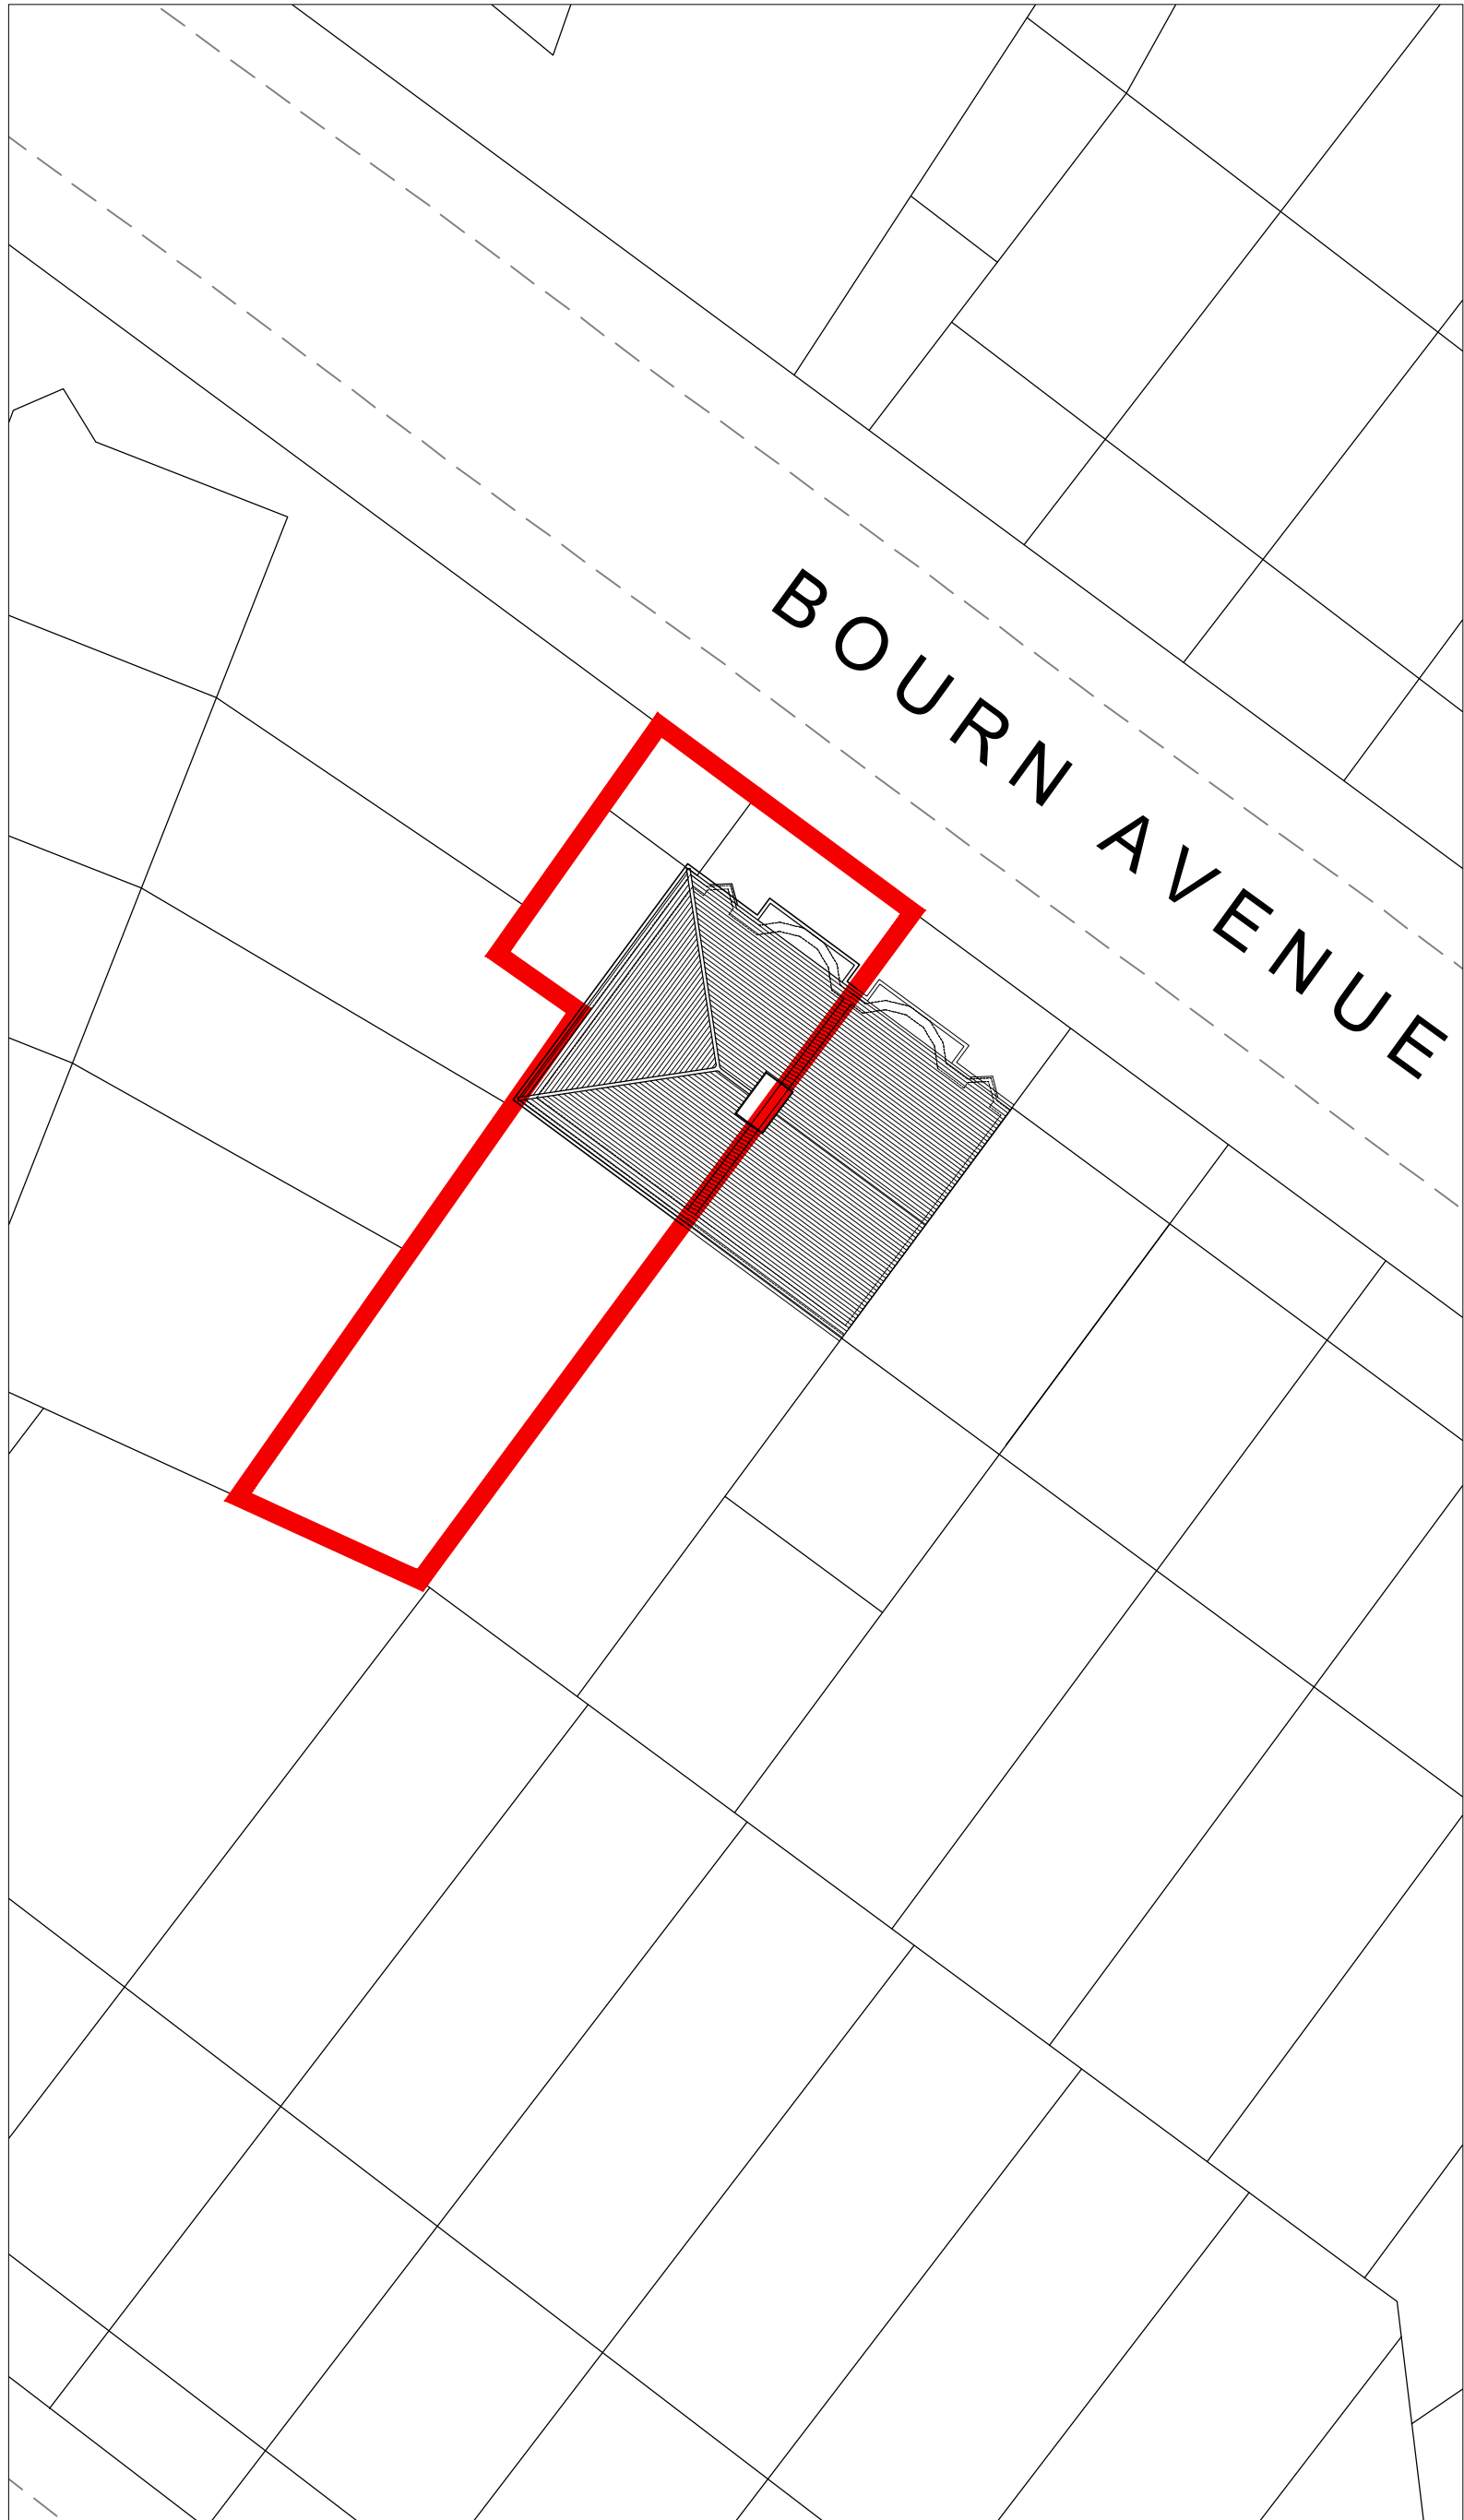

Block Plan as Existing
1:100

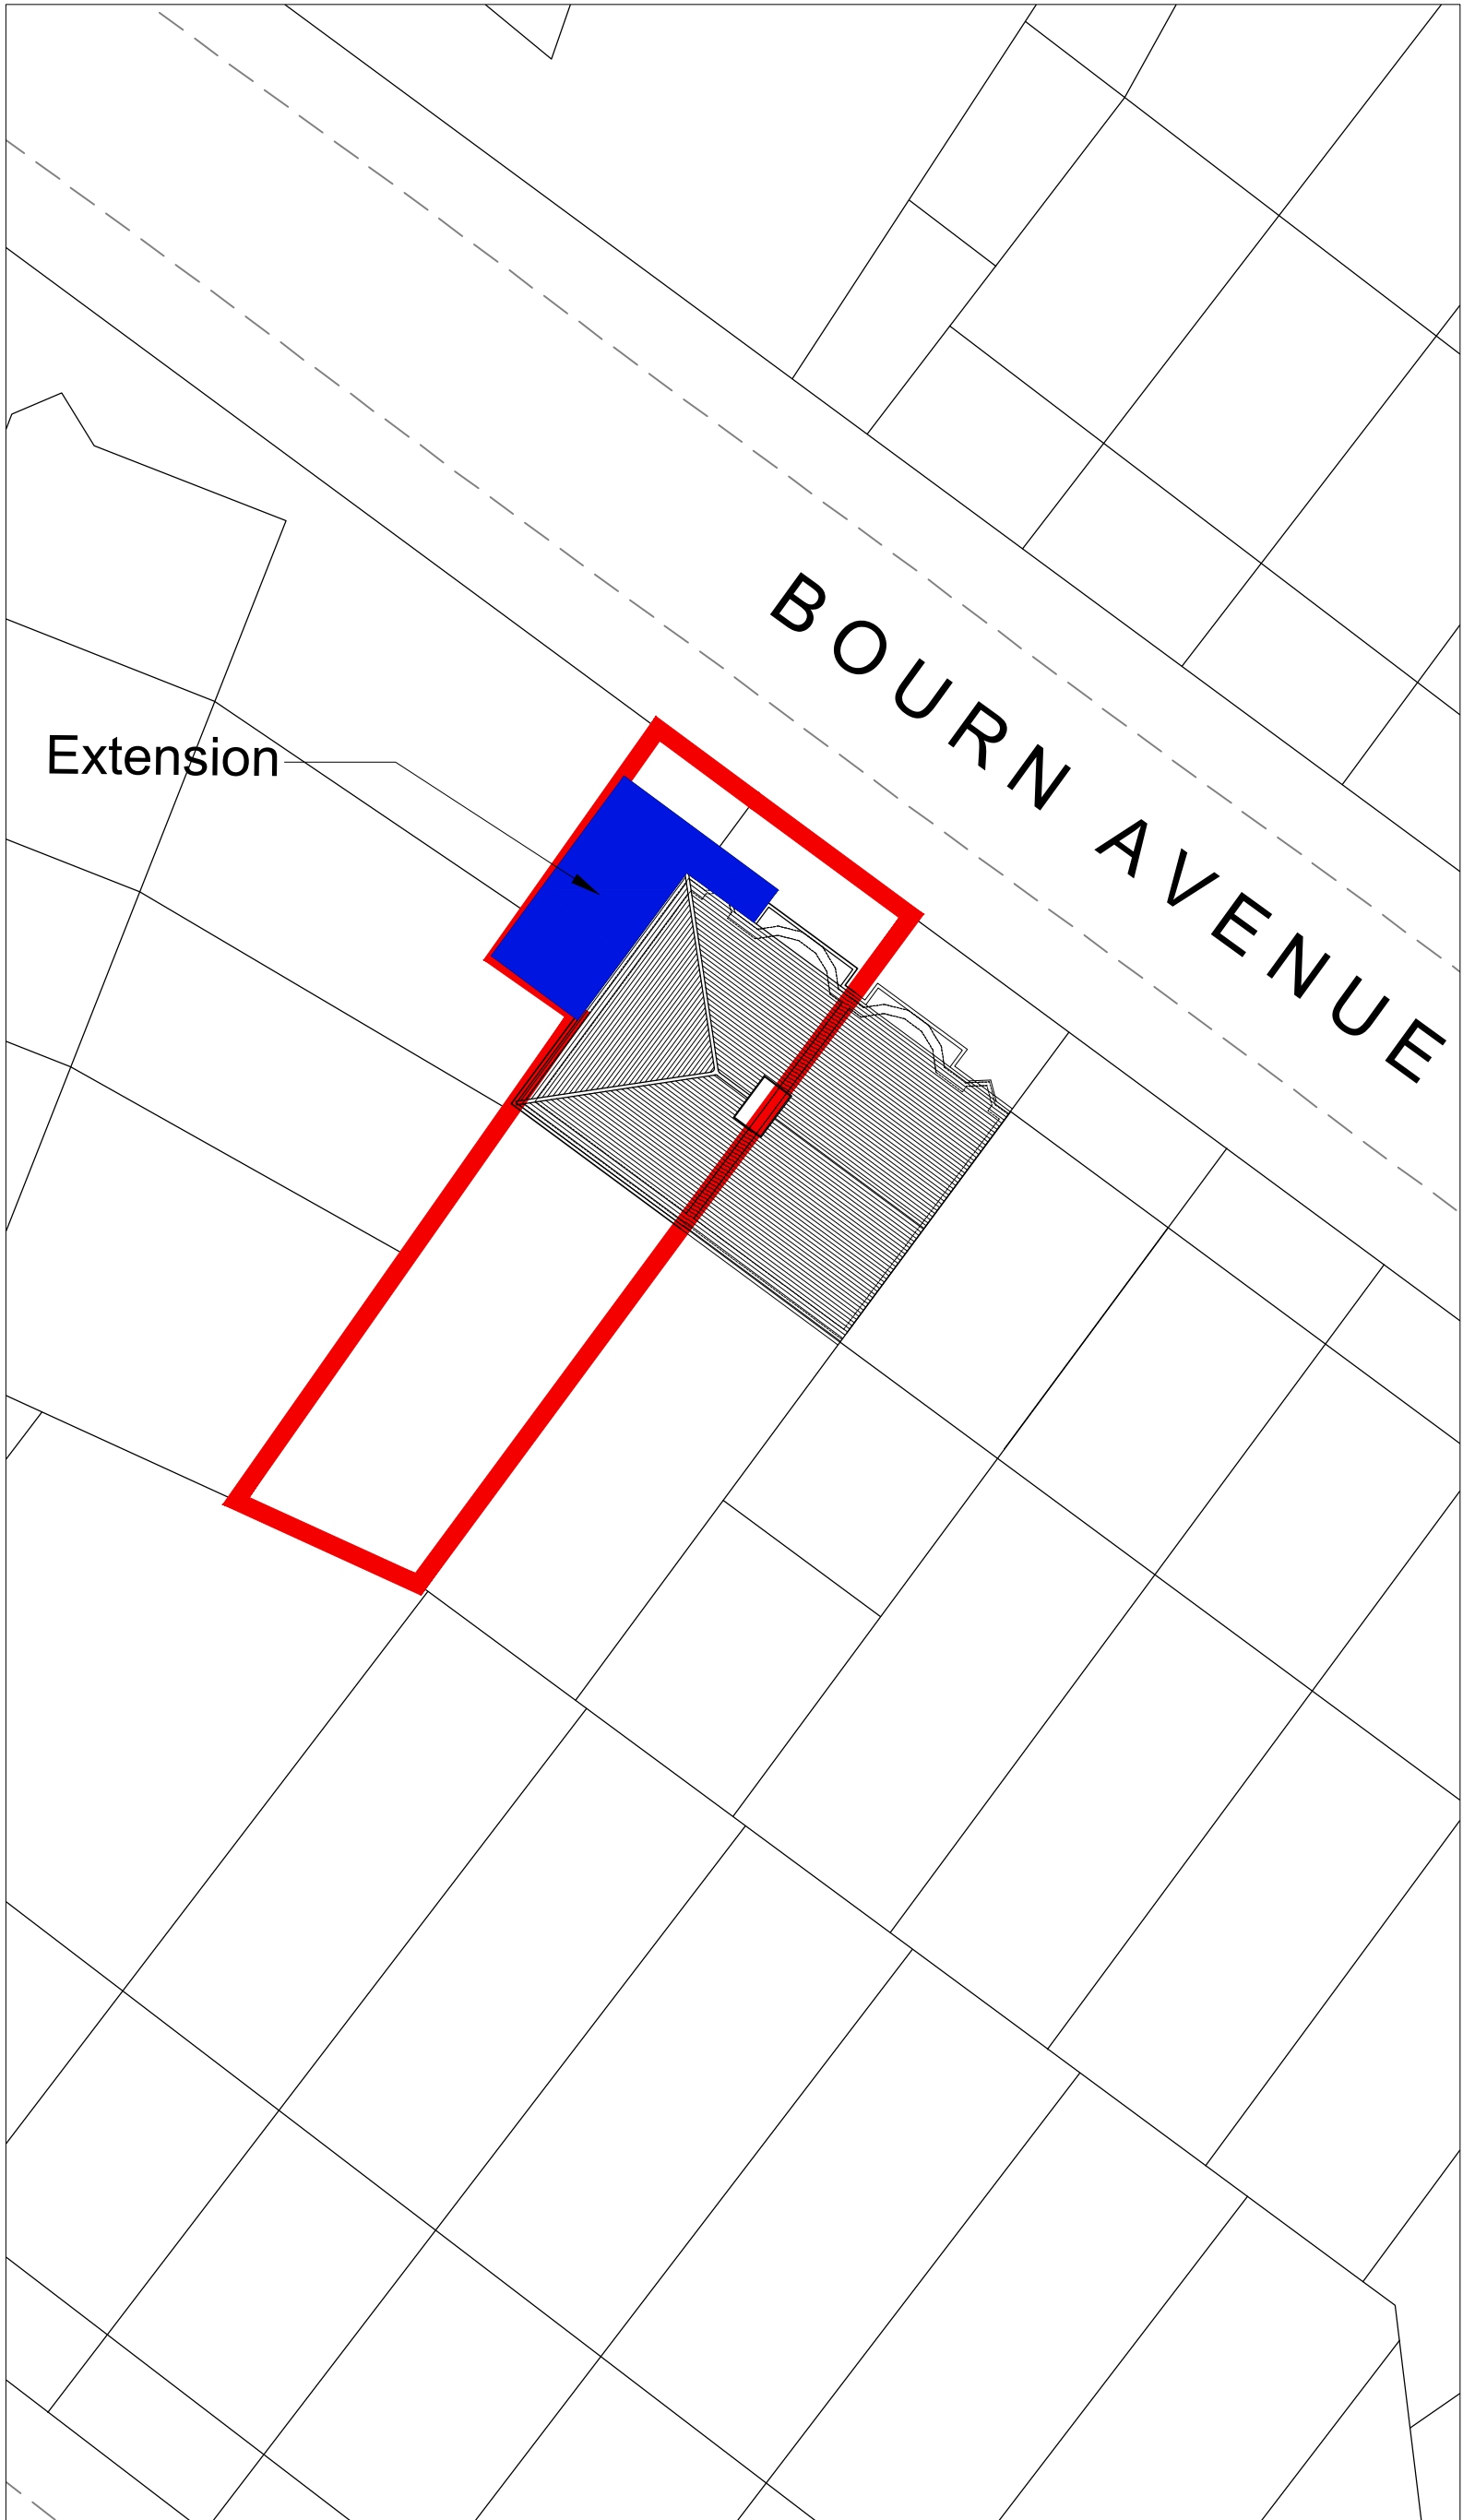

Block Plan as Proposed
1:100

Issue:

PLANNING

Revision:

</