



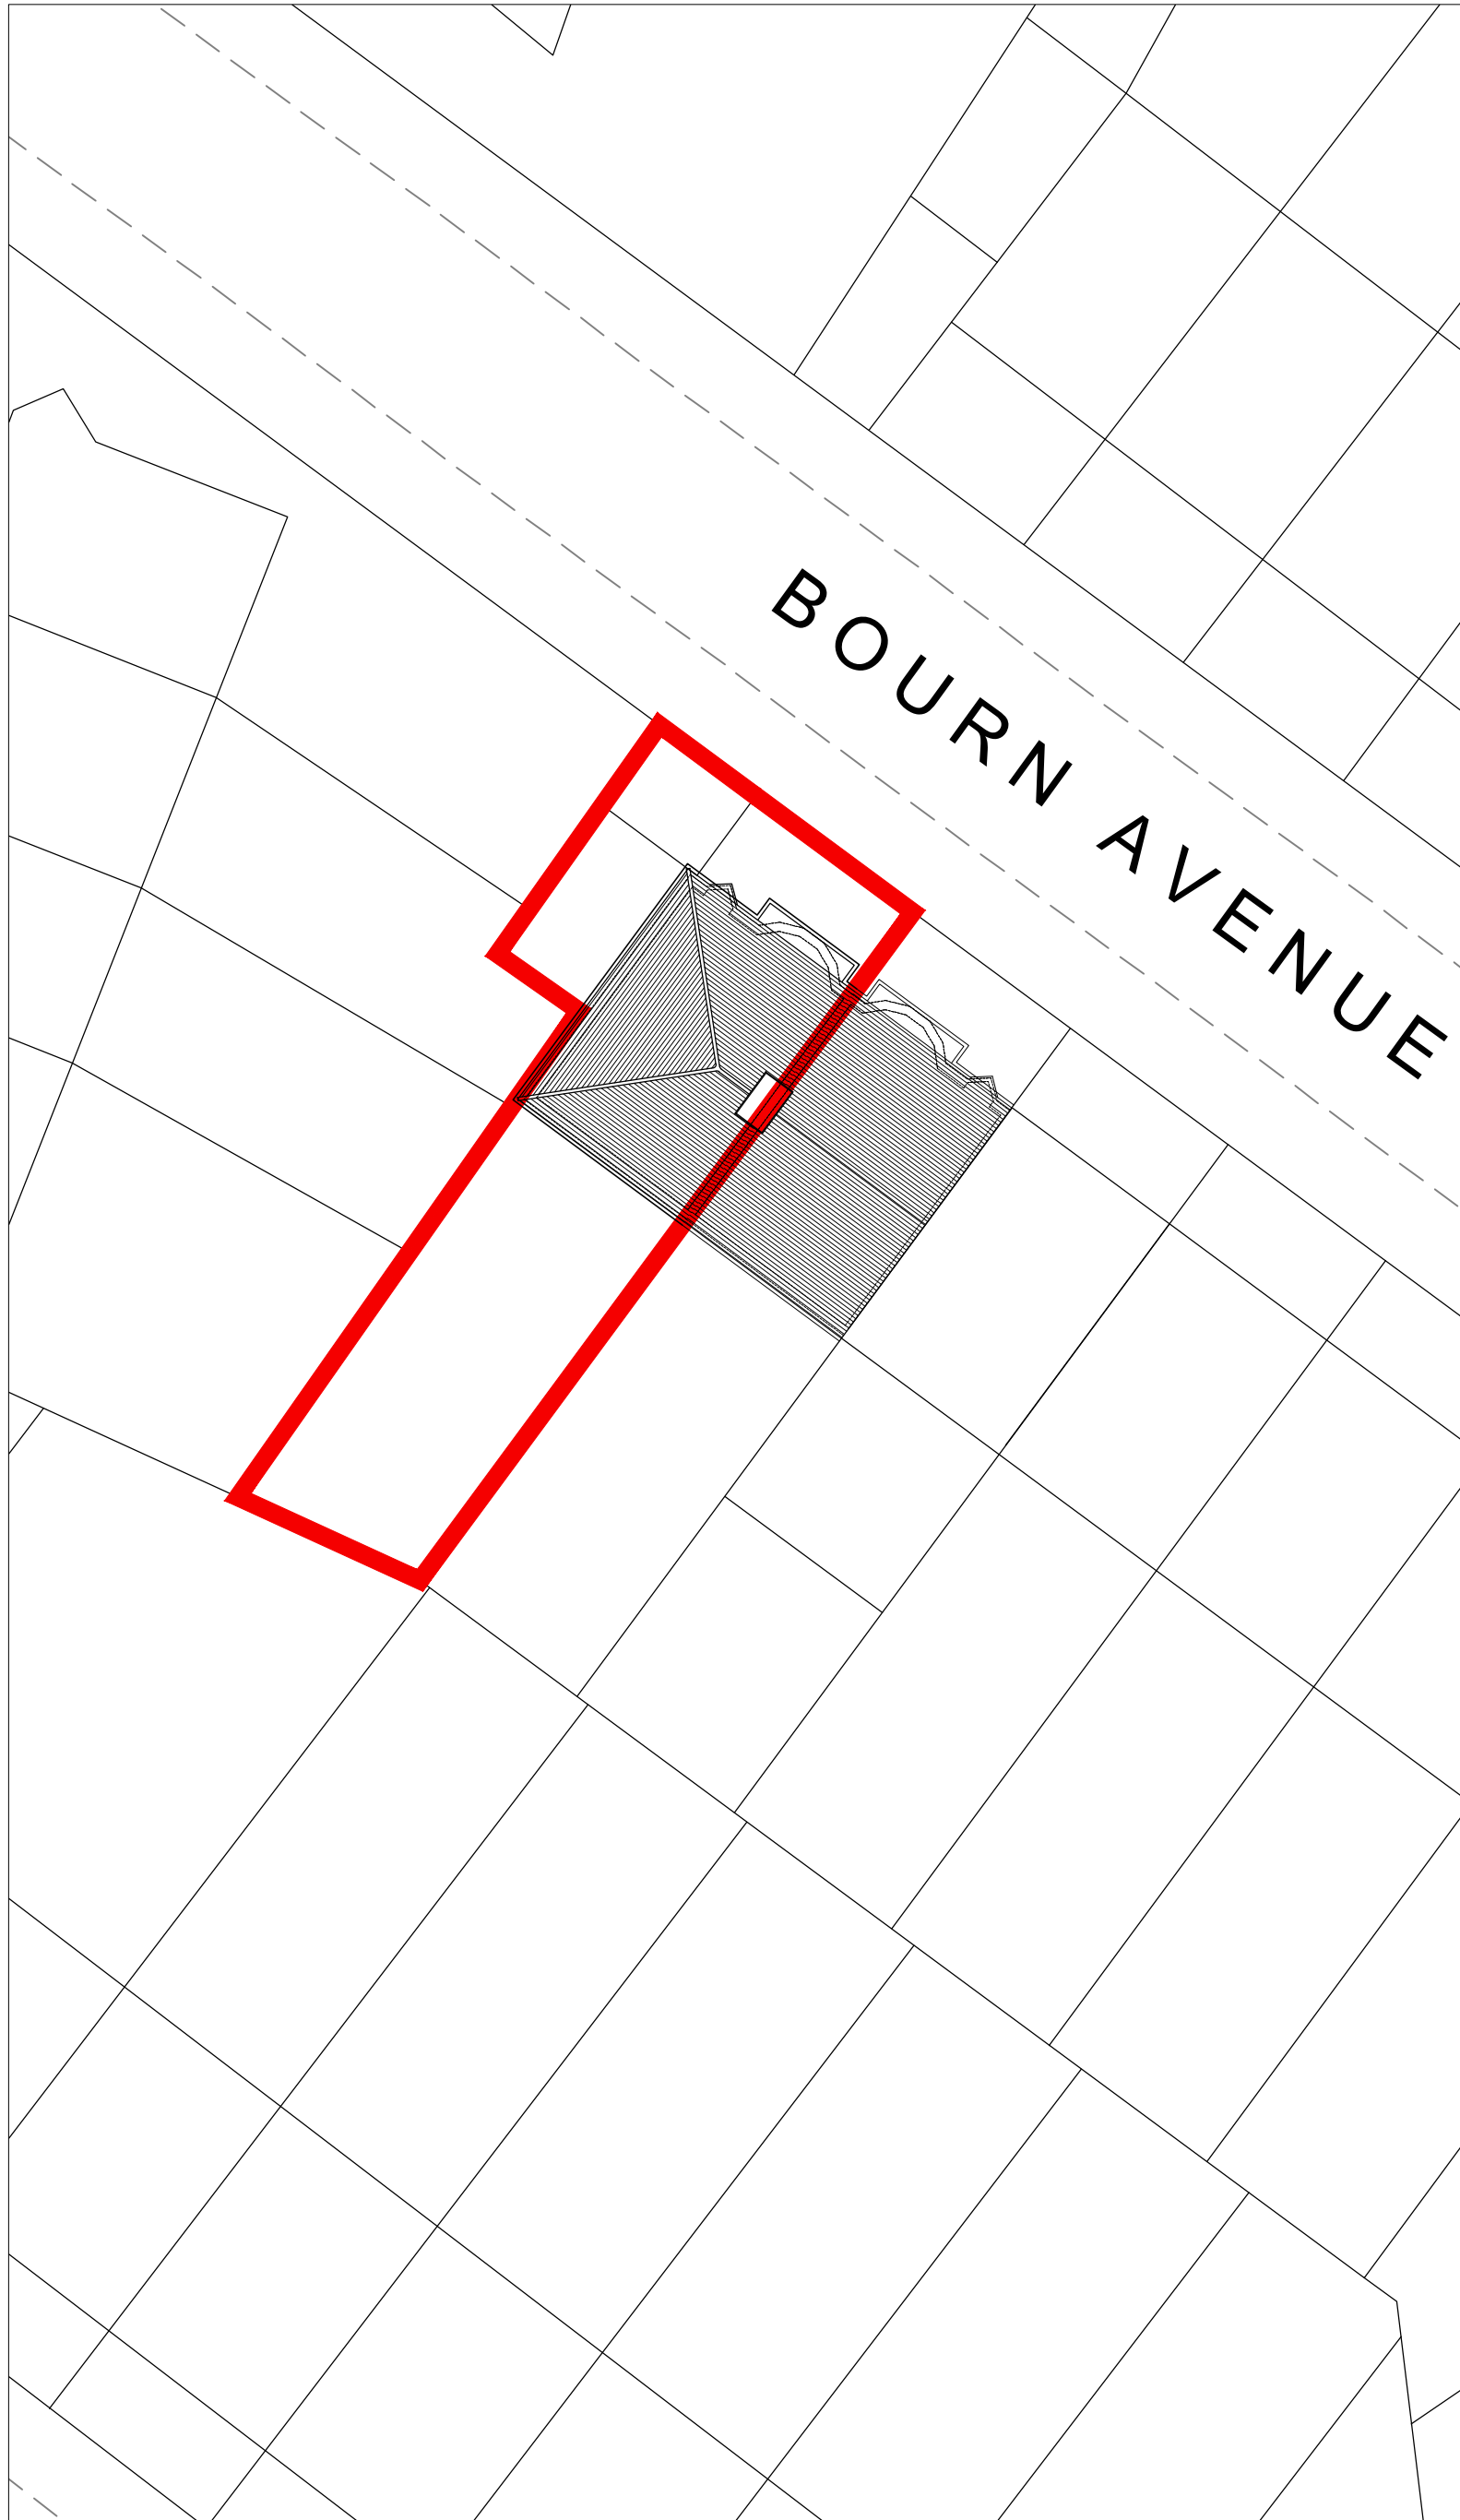

Block Plan as Existing
1:200

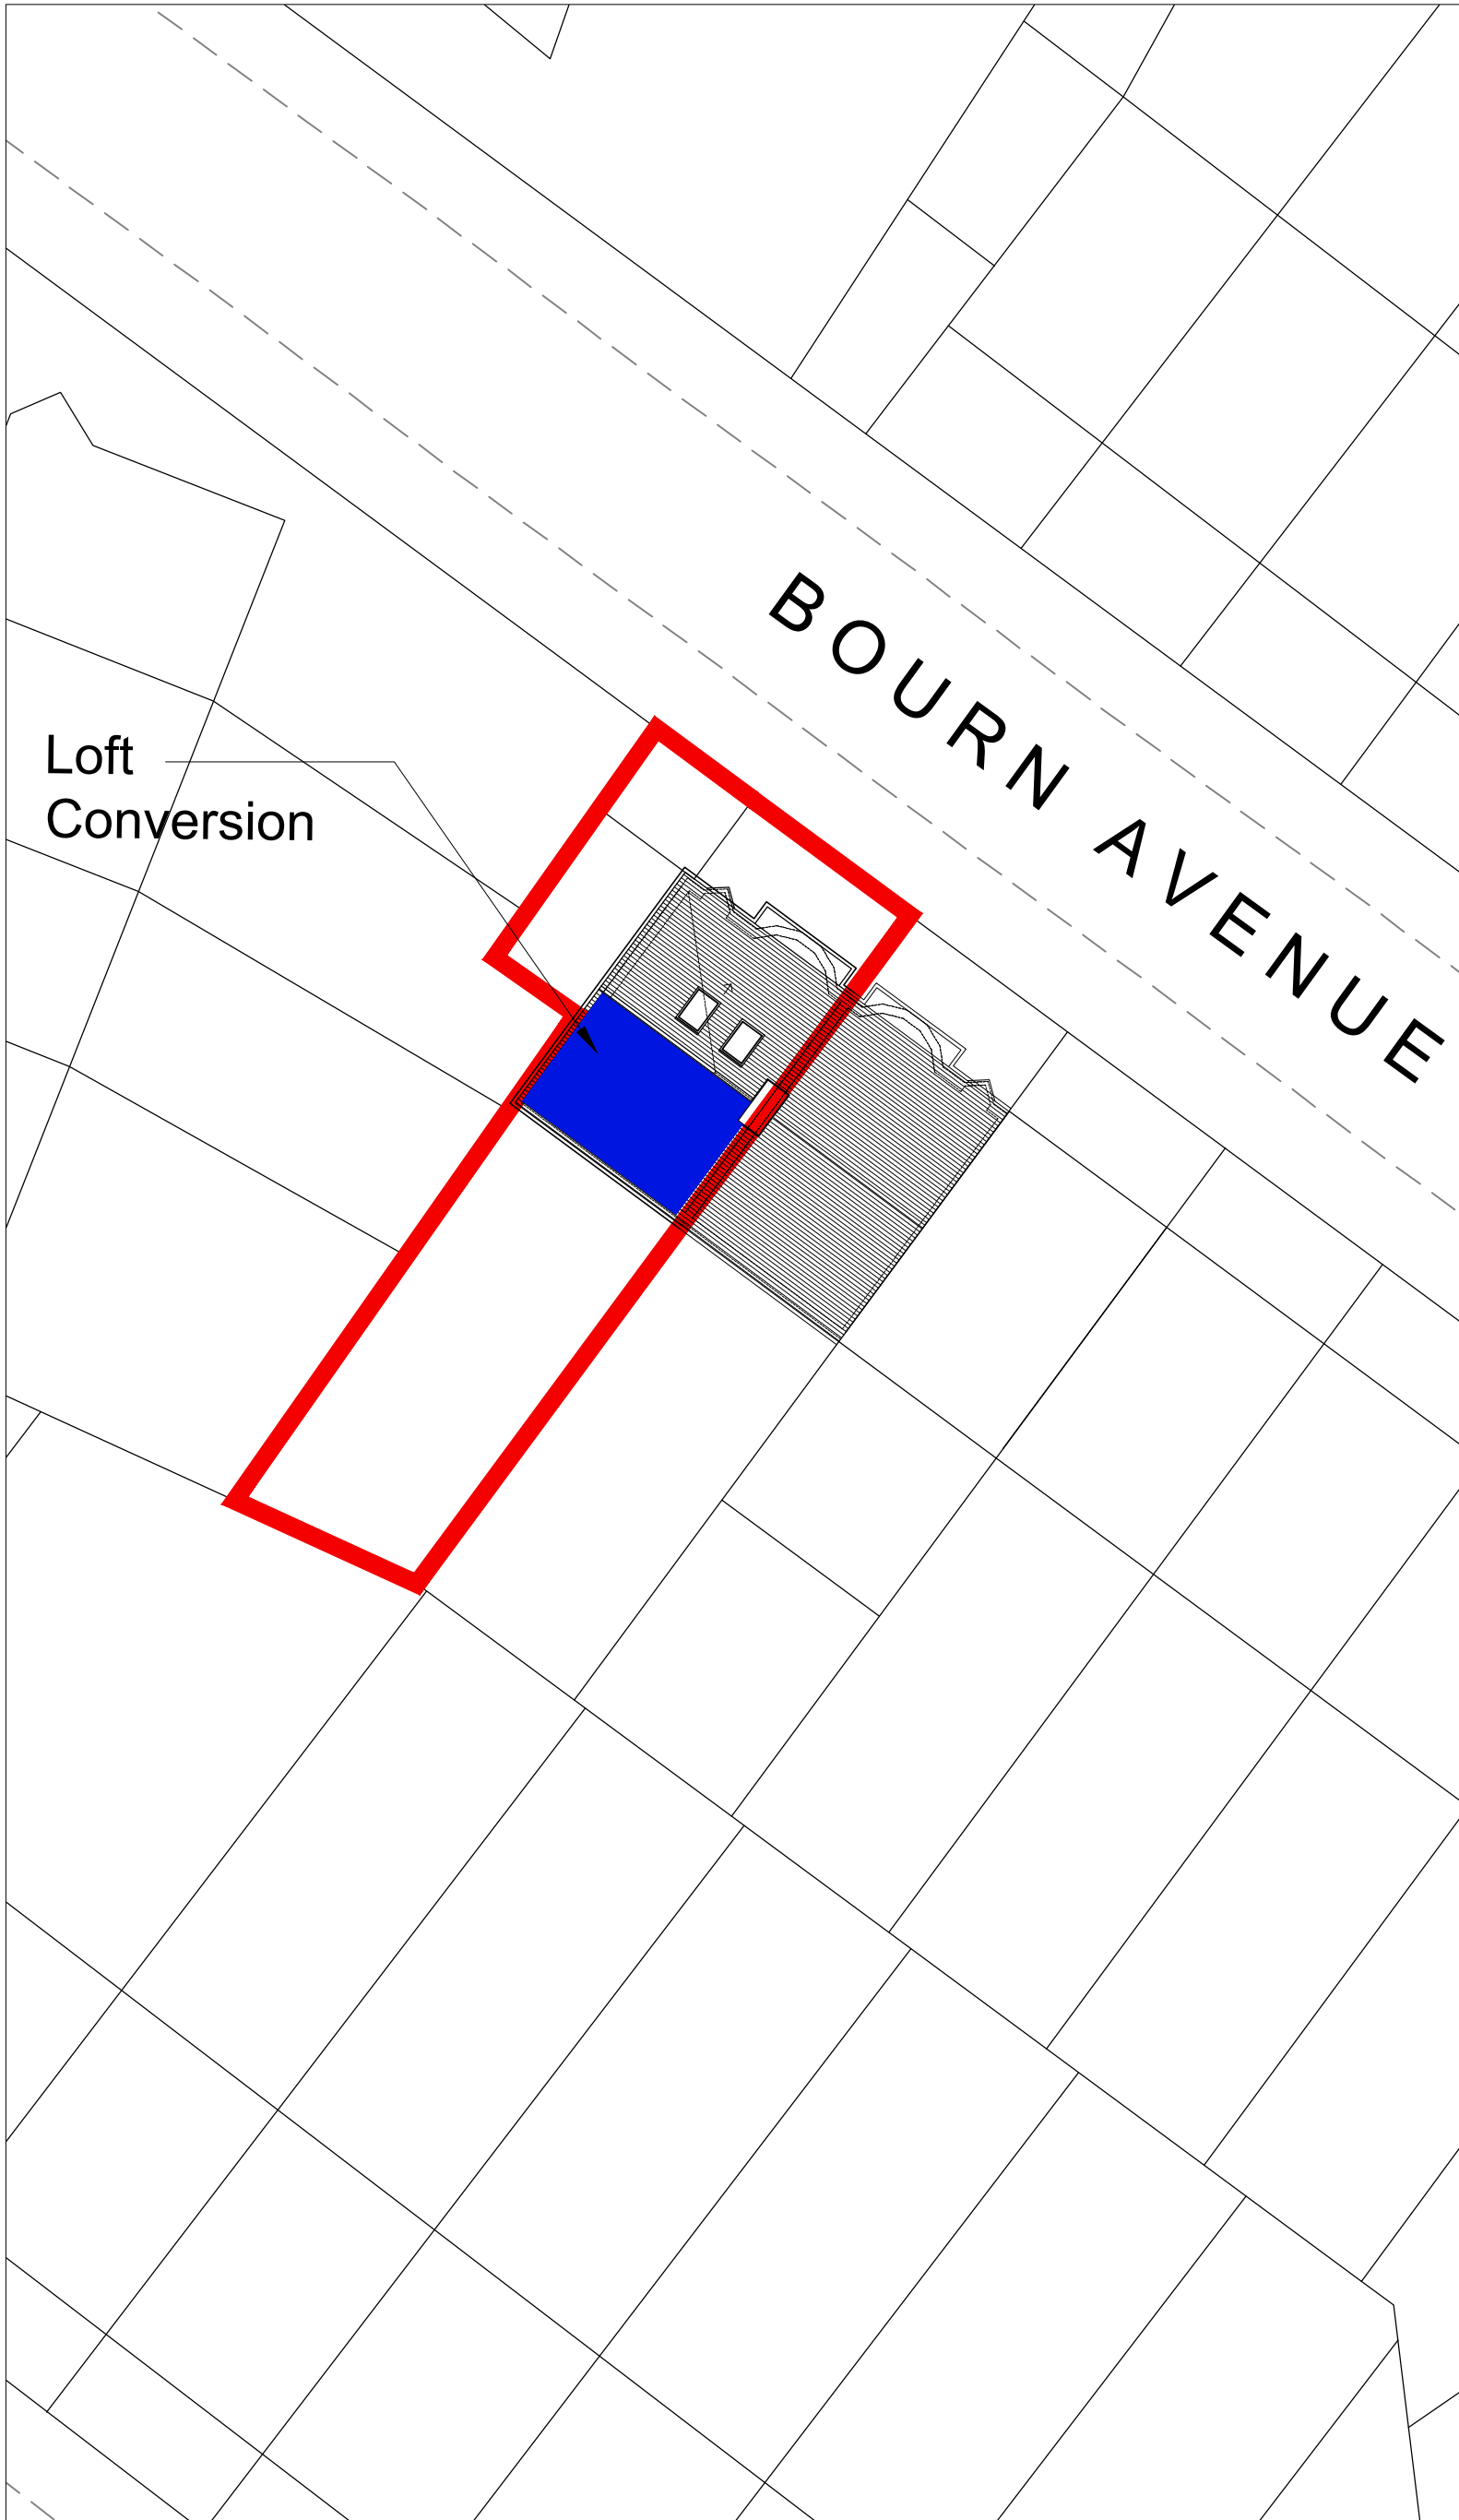

Block Plan as Proposed
1:200

Issue:
**Lawful
Development**

Revision: