



Issue:

Lawful Development

Revision:

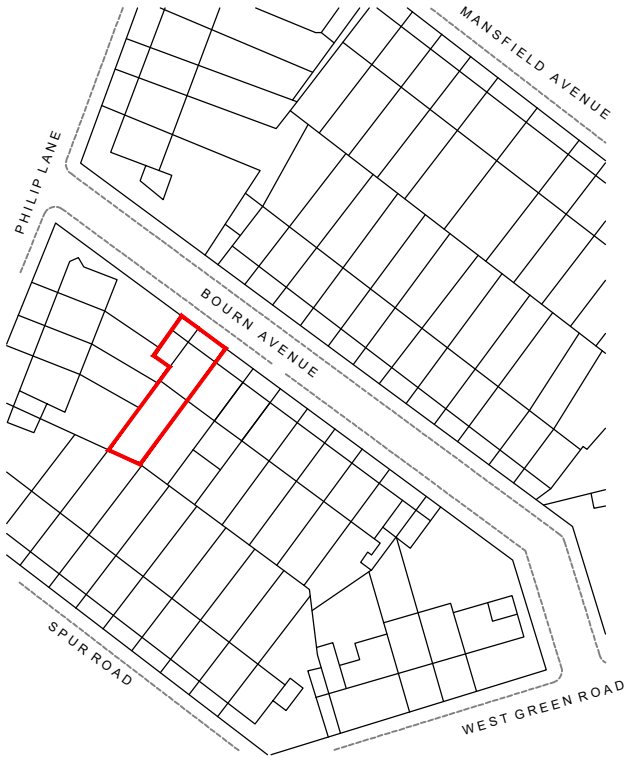

N

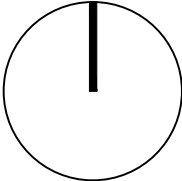

0mm20mm40mm

0m25m50m

SCALE BAR - 1:1250

CG ARCHITECTS

36 Cannon Hill, London, N14 6LG
Tel: 020 8449 5100 | Fax: 020 8449 5170

Client:

Mr Ladopouli

Site:

15 Bourn Avenue
London
N15 24HP

Title:

Site Location Plan

Scale: 1:1250 @ A4

Date: Sept. 2022

Drawn: KG

Drawn: CG

Drg. No. 1622/00

Rev. #