




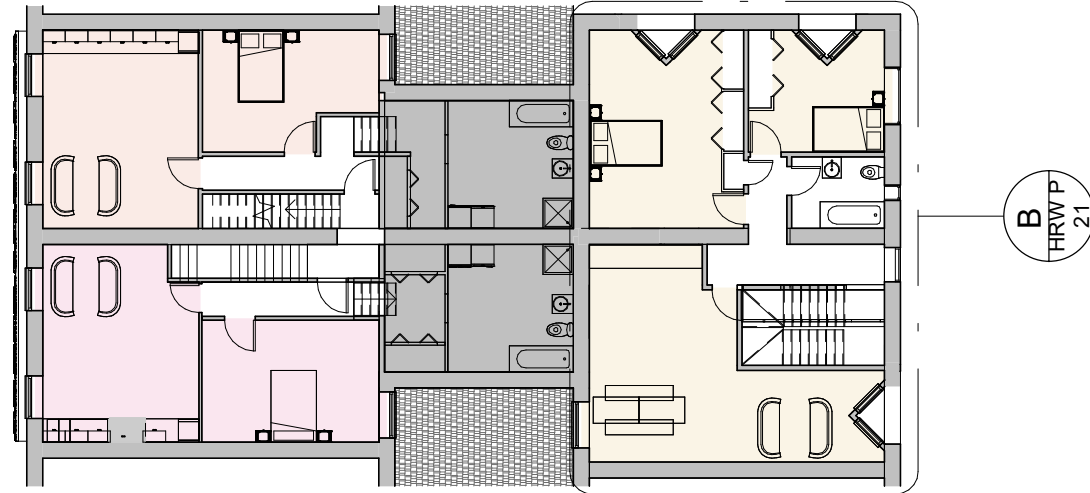


Proposed First Floor
(Scale 1:200)

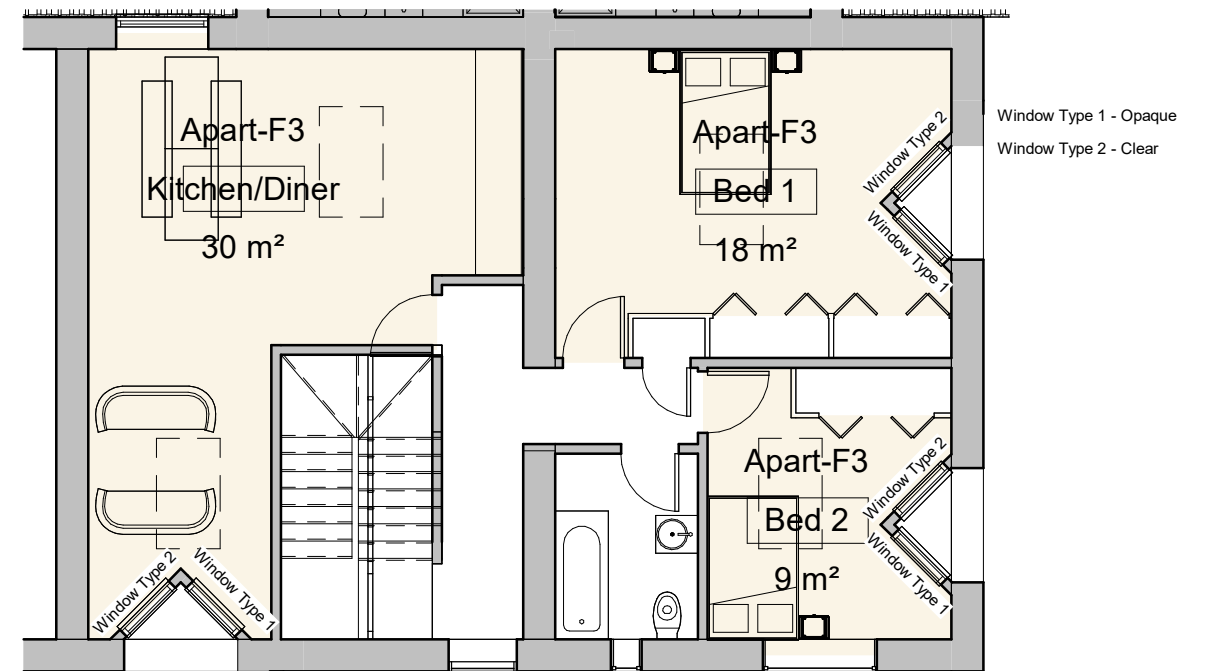

Proposed Part Plan First Floor
(Scale 1:100)

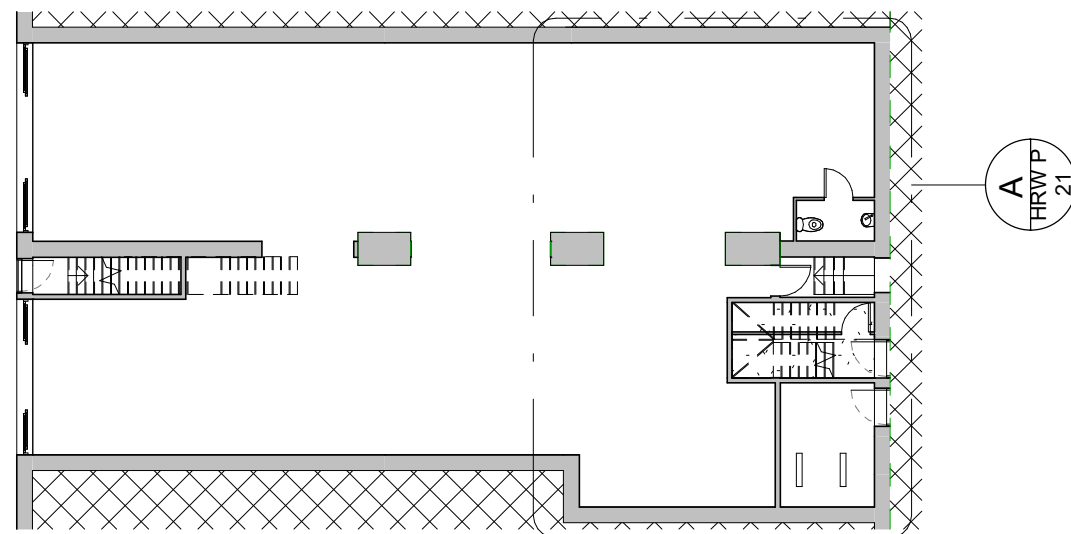


Proposed Ground Floor
(Scale 1:200)

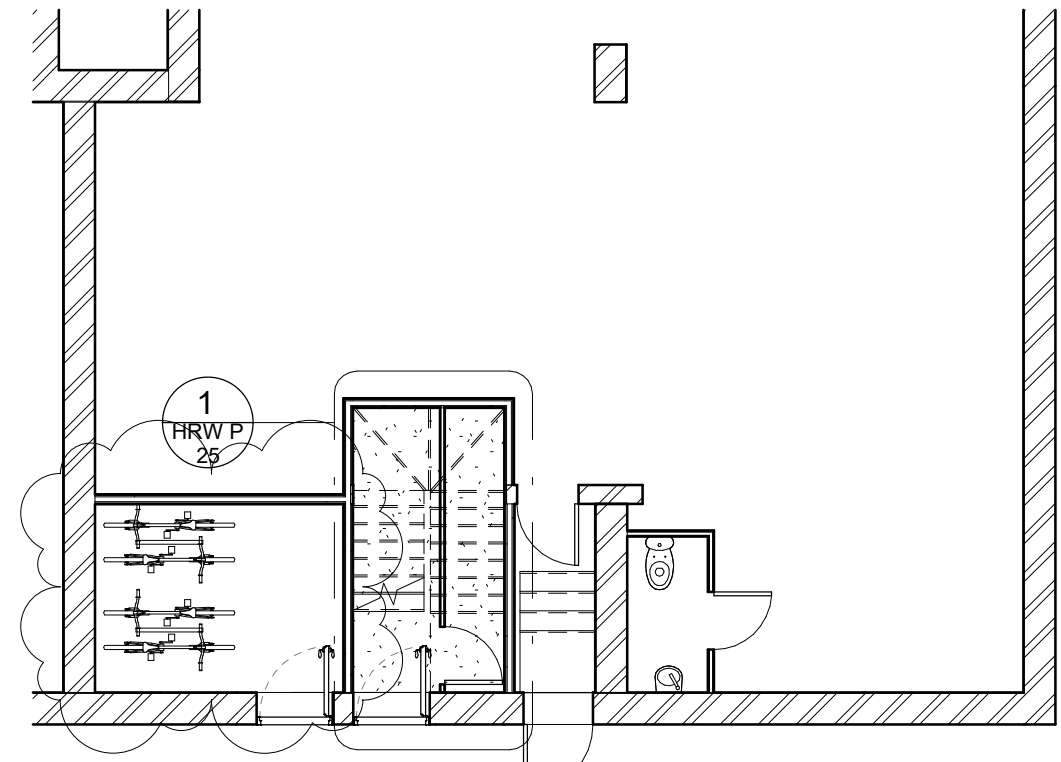

Proposed Part Plan Ground Floor
(Scale 1:100)

E	17-01-23	Windows added		
D	10-01-23	Bike store added		
C	27-12-22	Cupboard under stairs added		
B	14-11-22	Planning resubmission		
A	16-09-22	Planning submission		

Rev	Date	Comments	By	Chk
-----	------	----------	----	-----

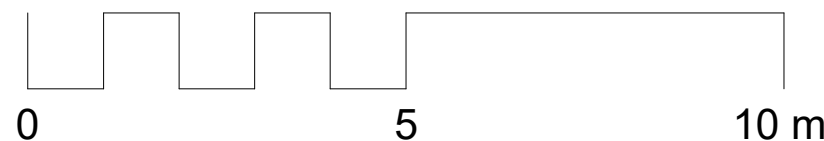

Arta Architectural

A CIAT Chartered Practice
51 Colney Hatch Lane
Muswell Hill
London
N10 1LJ
t: 0845 299 3402

**Lilac Mews Apartment -
Proposed Plans**
Scale As indicated
Issued Oct 2022

Client Connecting Moments Ltd

Project 59-61 High Road
Wood Green
N22 6BH

Drawing No. HRW P 21 Rev