


NOTES:
CONTRACTORS MUST VERIFY ALL DIMENSIONS
AT THE
SITE BEFORE COMENCING ANY WORK.
NO CONSTRUCTION WORK BEFORE BUILDING
CONTROL
APPROVAL AND STRUCTURAL ENGINEER
CONFIRMATION.
ANY DISCREPANCIES TO BE REPORTED TO
GRIDKUNE.
ALL DRAWINGS ARE TO BE READ IN
CONJUNCTION WITH
ALL RELEVANT DRAWINGS AND
SPECIFICATIONS.

Rev	Description	Date

PROJECT TITLE		
231 Hermitage Road N4 1NR		
Date	Project number	Drawing number
January 2023	6637	EX-E001

DRAWING TITLE	
Existing 3D Front Elevation	
CLIENT	
Moidim Property Ltd	
Scale (@ A3)	Drawn by
	Sara



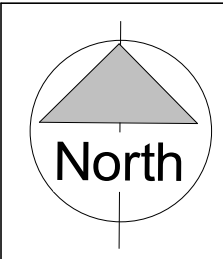

NOTES:
CONTRACTORS MUST VERIFY ALL DIMENSIONS
AT THE
SITE BEFORE COMMENCING ANY WORK.
NO CONSTRUCTION WORK BEFORE BUILDING
CONTROL
APPROVAL AND STRUCTURAL ENGINEER
CONFIRMATION.
ANY DISCREPANCIES TO BE REPORTED TO
GRIDKUNE.
ALL DRAWINGS ARE TO BE READ IN
CONJUNCTION WITH
ALL RELEVANT DRAWINGS AND
SPECIFICATIONS.

Rev	Description	Date

PROJECT TITLE		
231 Hermitage Road N4 1NR		
Date	Project number	Drawing number
January 2023	6637	EX-E002



DRAWING TITLE	
Existing 3D Rear Elevation	
CLIENT	
Moidim Property Ltd	
Scale (@ A3)	Drawn by
	Sara





1 Front Elevation
1 : 100

2 Rear Elevation
1 : 100

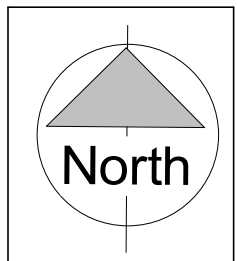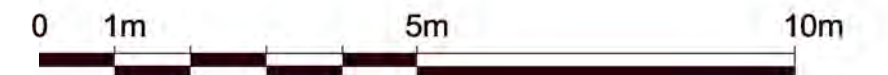


NOTES:
CONTRACTORS MUST VERIFY ALL DIMENSIONS AT THE SITE BEFORE COMMENCING ANY WORK.
NO CONSTRUCTION WORK BEFORE BUILDING CONTROL APPROVAL AND STRUCTURAL ENGINEER CONFIRMATION.
ANY DISCREPANCIES TO BE REPORTED TO GRIDKUNE.
ALL DRAWINGS ARE TO BE READ IN CONJUNCTION WITH ALL RELEVANT DRAWINGS AND SPECIFICATIONS.

Rev	Description	Date



PROJECT TITLE 231 Hermitage Road N4 1NR		
Date January 2023	Project number 6637	Drawing number EX-E003

DRAWING TITLE Existing Front and Rear Elevations	
CLIENT Moidim Property Ltd	
Scale (@ A3) 1 : 100	Drawn by Sara



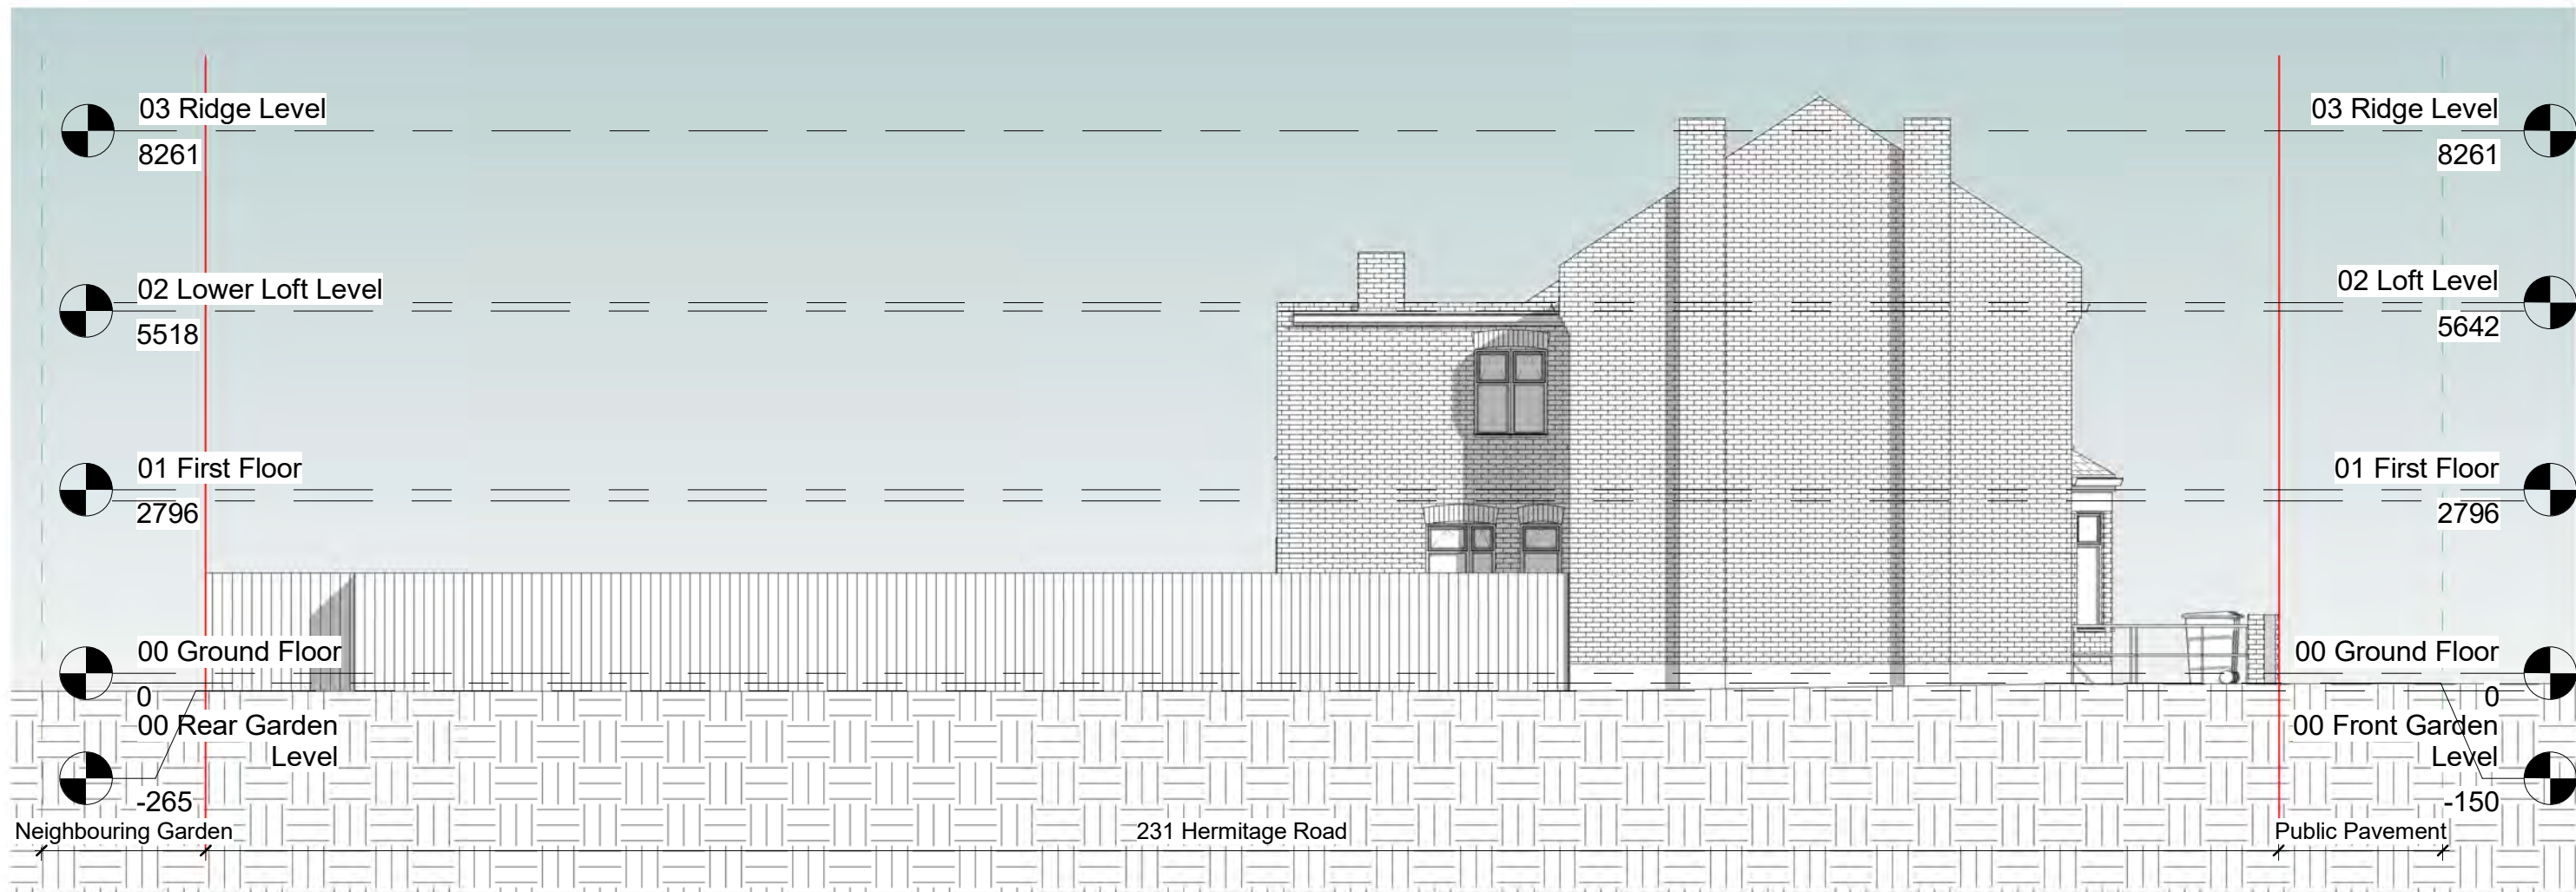


1 Side Elevation
1 : 100

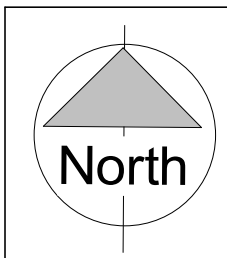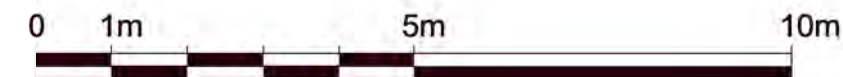



NOTES:
CONTRACTORS MUST VERIFY ALL DIMENSIONS AT THE SITE BEFORE COMENCING ANY WORK.
NO CONSTRUCTION WORK BEFORE BUILDING CONTROL APPROVAL AND STRUCTURAL ENGINEER CONFIRMATION.
ANY DISCREPANCIES TO BE REPORTED TO GRIDKUNE.
ALL DRAWINGS ARE TO BE READ IN CONJUNCTION WITH ALL RELEVANT DRAWINGS AND SPECIFICATIONS.

Rev	Description	Date
A	Elevation fencing removed.	Dec 22

PROJECT TITLE 231 Hermitage Road N4 1NR			DRAWING TITLE Existing Side Elevation		
Date January 2023	Project number 6637	Drawing number EX-E004	CLIENT Moidim Property Ltd	Scale (@ A3) 1 : 100	
			Drawn by Sara		

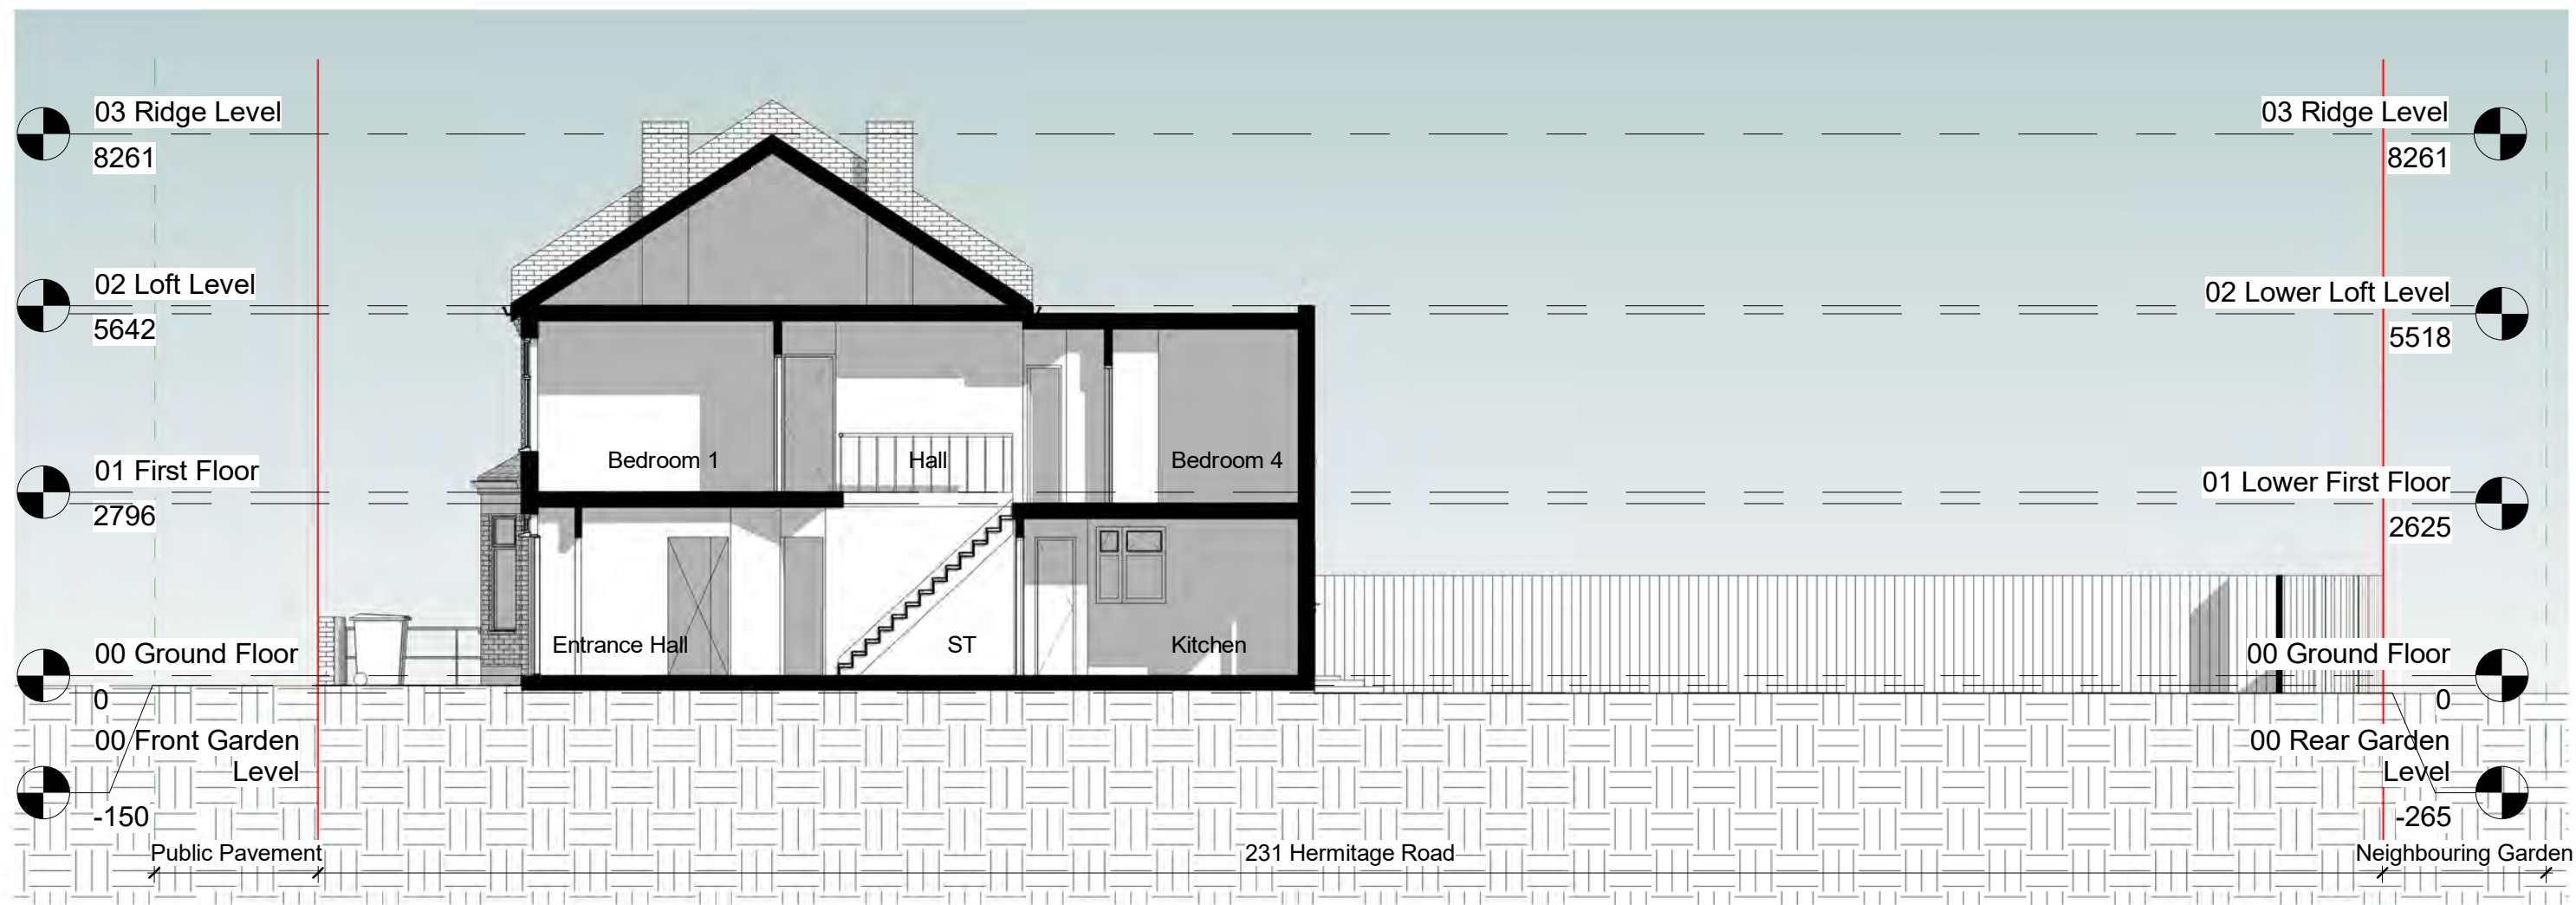

1 Section AA
1 : 100

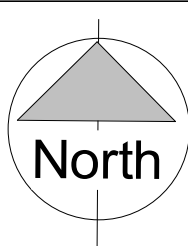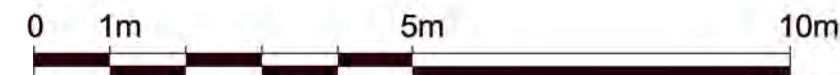

NOTES:
CONTRACTORS MUST VERIFY ALL DIMENSIONS
AT THE
SITE BEFORE COMENCING ANY WORK.
NO CONSTRUCTION WORK BEFORE BUILDING
CONTROL
APPROVAL AND STRUCTURAL ENGINEER
CONFIRMATION.
ANY DISCREPANCIES TO BE REPORTED TO
GRIDKUNE.
ALL DRAWINGS ARE TO BE READ IN
CONJUNCTION WITH
ALL RELEVANT DRAWINGS AND
SPECIFICATIONS.

Rev	Description	Date

PROJECT TITLE

231 Hermitage Road
N4 1NR

Date
January 2023

Project number
6637

Drawing number
EX-S001

DRAWING TITLE

Existing Sections


CLIENT


Moidim Property Ltd

Scale (@ A3)
1 : 100

Drawn by
Sara



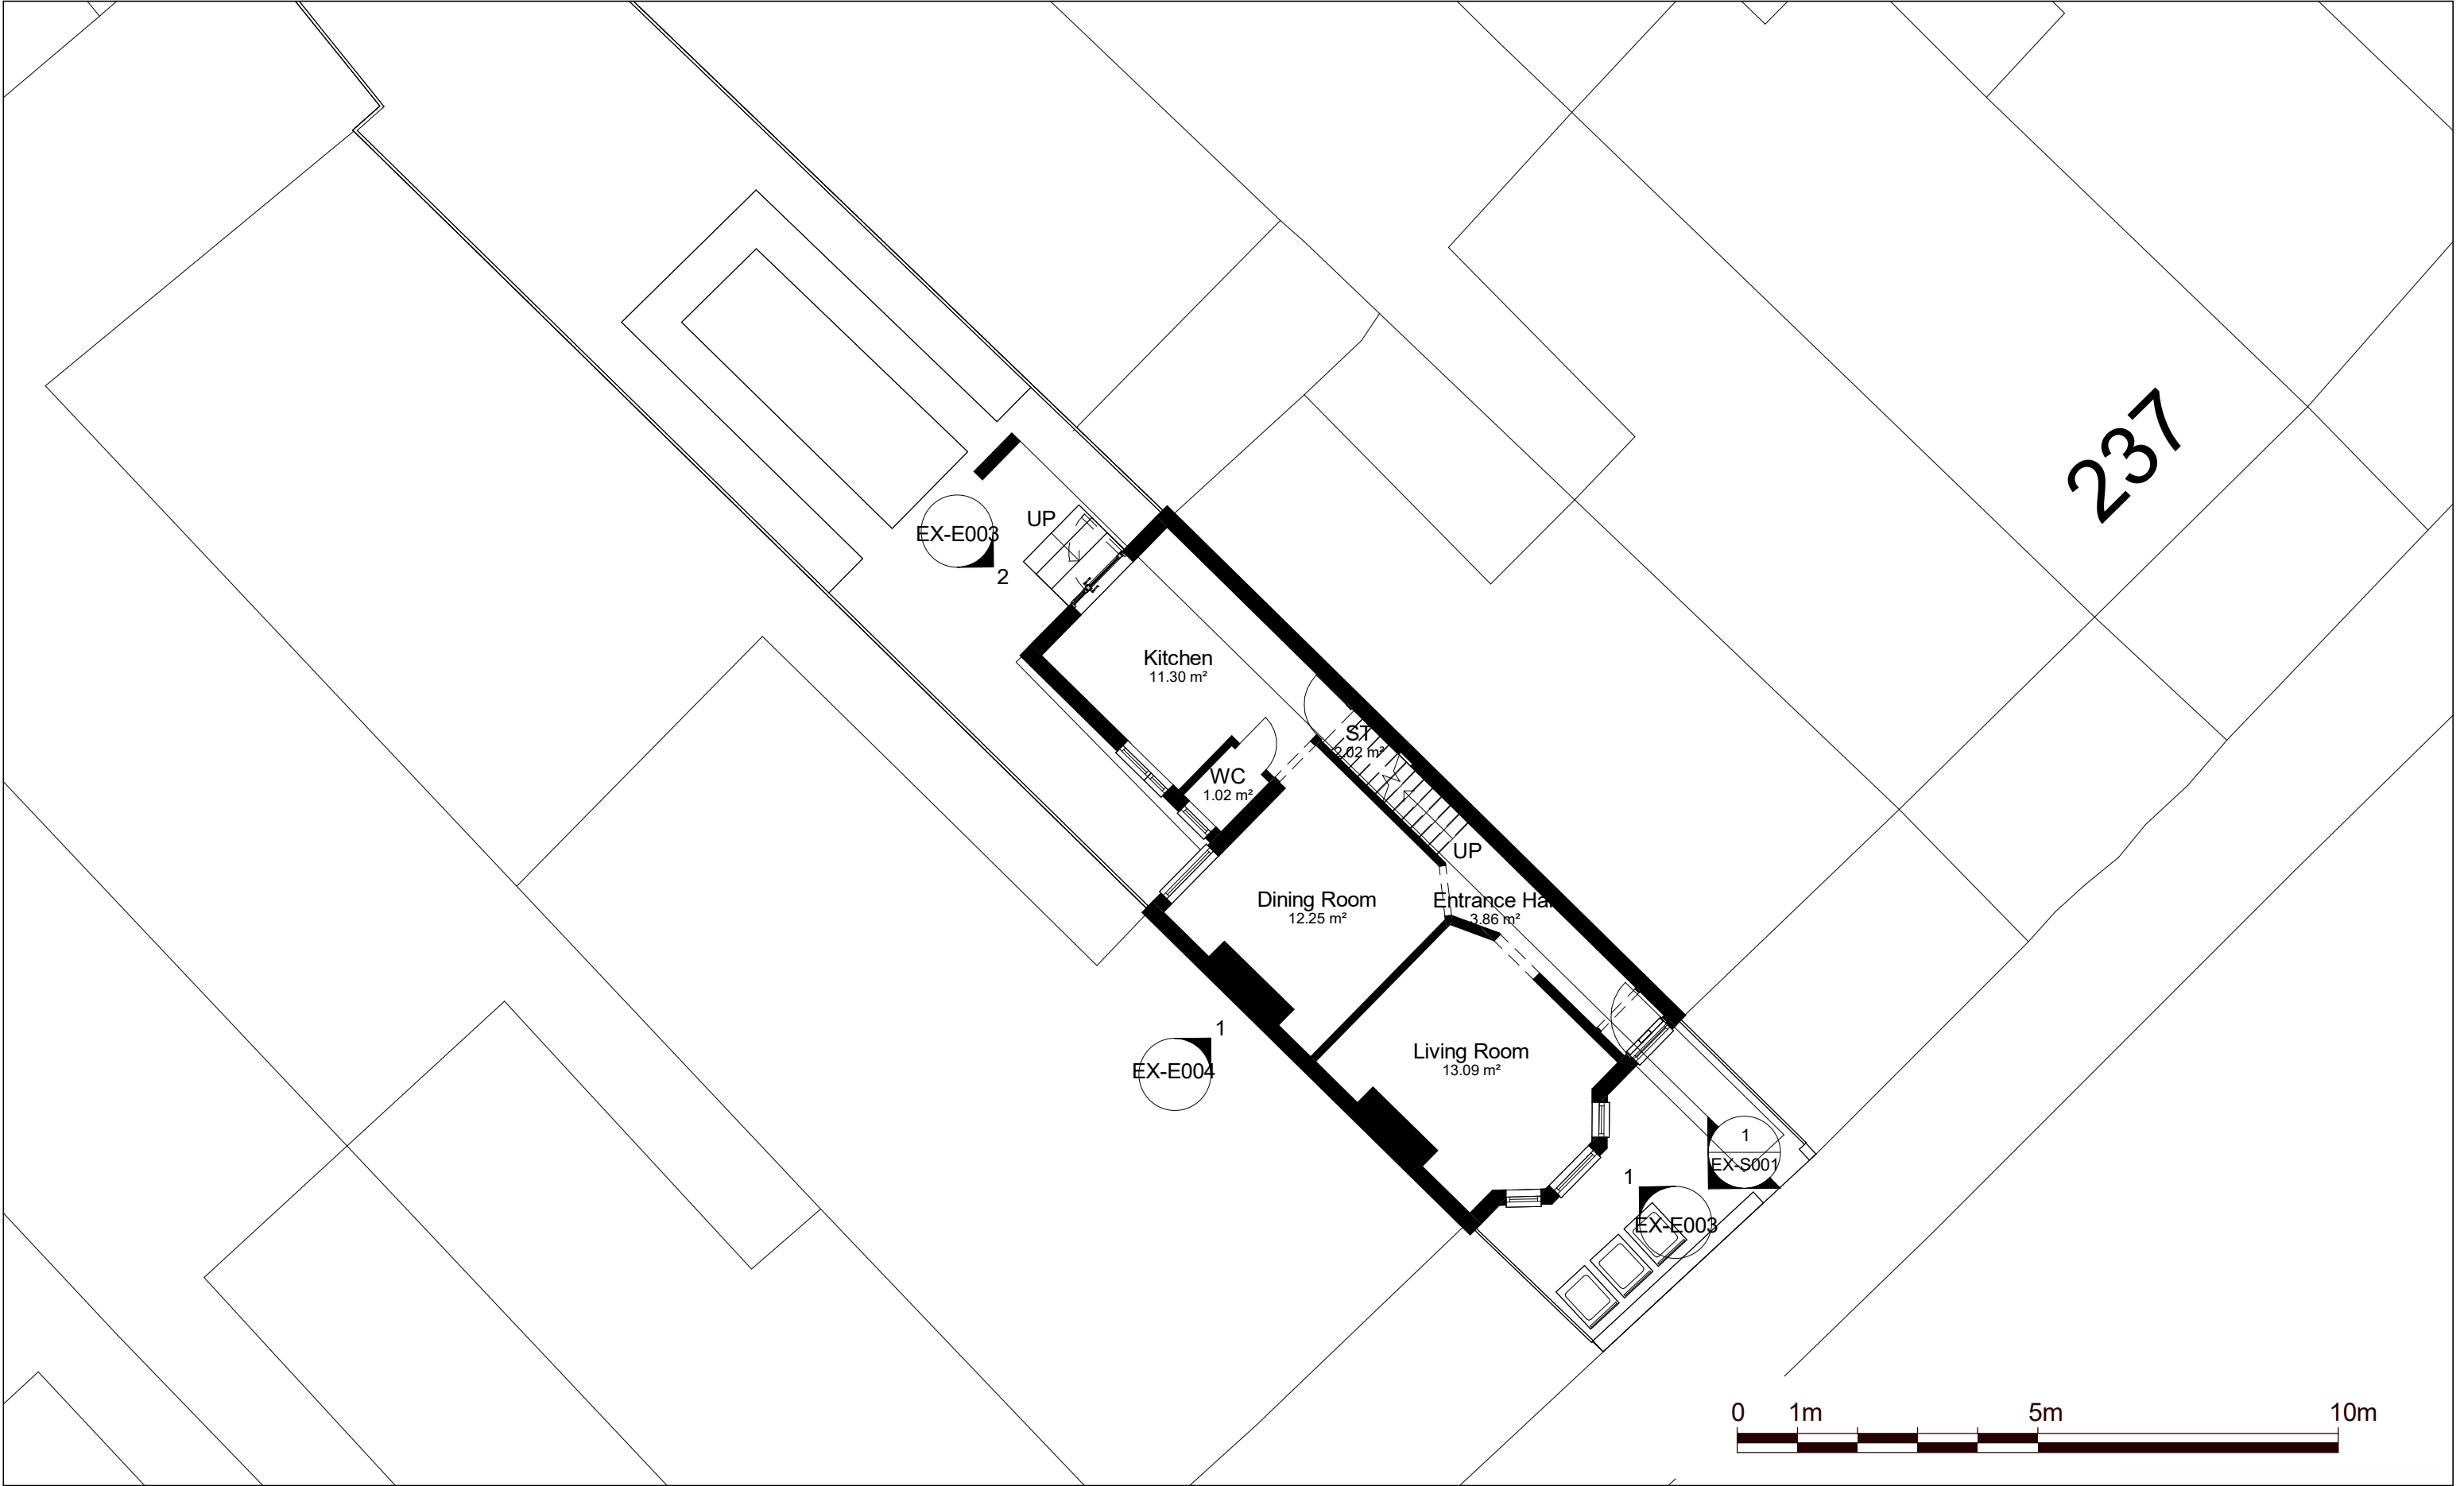

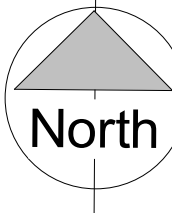

North

NOTES:
CONTRACTORS MUST VERIFY ALL DIMENSIONS AT THE SITE BEFORE COMENCING ANY WORK.
NO CONSTRUCTION WORK BEFORE BUILDING CONTROL APPROVAL AND STRUCTURAL ENGINEER CONFIRMATION.
ANY DISCREPANCIES TO BE REPORTED TO GRIDKUNE.
ALL DRAWINGS ARE TO BE READ IN CONJUNCTION WITH ALL RELEVANT DRAWINGS AND SPECIFICATIONS.

Rev	Description	Date

PROJECT TITLE

231 Hermitage Road
N4 1NR

Date

January 2023

Project number

6637

Drawing number

EX-P001

DRAWING TITLE

Existing Ground Floor Plan

CLIENT

Moidim Property Ltd

Scale (@ A3)


1 : 100

Drawn by

Sara



PLANNING SERVICES

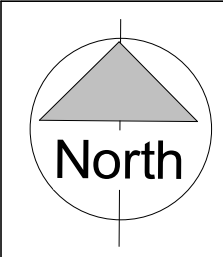

NOTES:
CONTRACTORS MUST VERIFY ALL DIMENSIONS
AT THE
SITE BEFORE COMENCING ANY WORK.

NO CONSTRUCTION WORK BEFORE BUILDING
CONTROL
APPROVAL AND STRUCTURAL ENGINEER
CONFIRMATION.

ANY DISCREPANCIES TO BE REPORTED TO
GRIDKUNE.
ALL DRAWINGS ARE TO BE READ IN
CONJUNCTION WITH
ALL RELEVANT DRAWINGS AND
SPECIFICATIONS.

Rev	Description	Date

PROJECT TITLE		
231 Hermitage Road N4 1NR		
Date	Project number	Drawing number
January 2023	6637	EX-P002

DRAWING TITLE	
Existing First Floor Plan	
CLIENT	
Moidim Property Ltd	
Scale (@ A3)	Drawn by
1 : 100	Sara






1 Location Map

1 : 1250





 Property Boundary

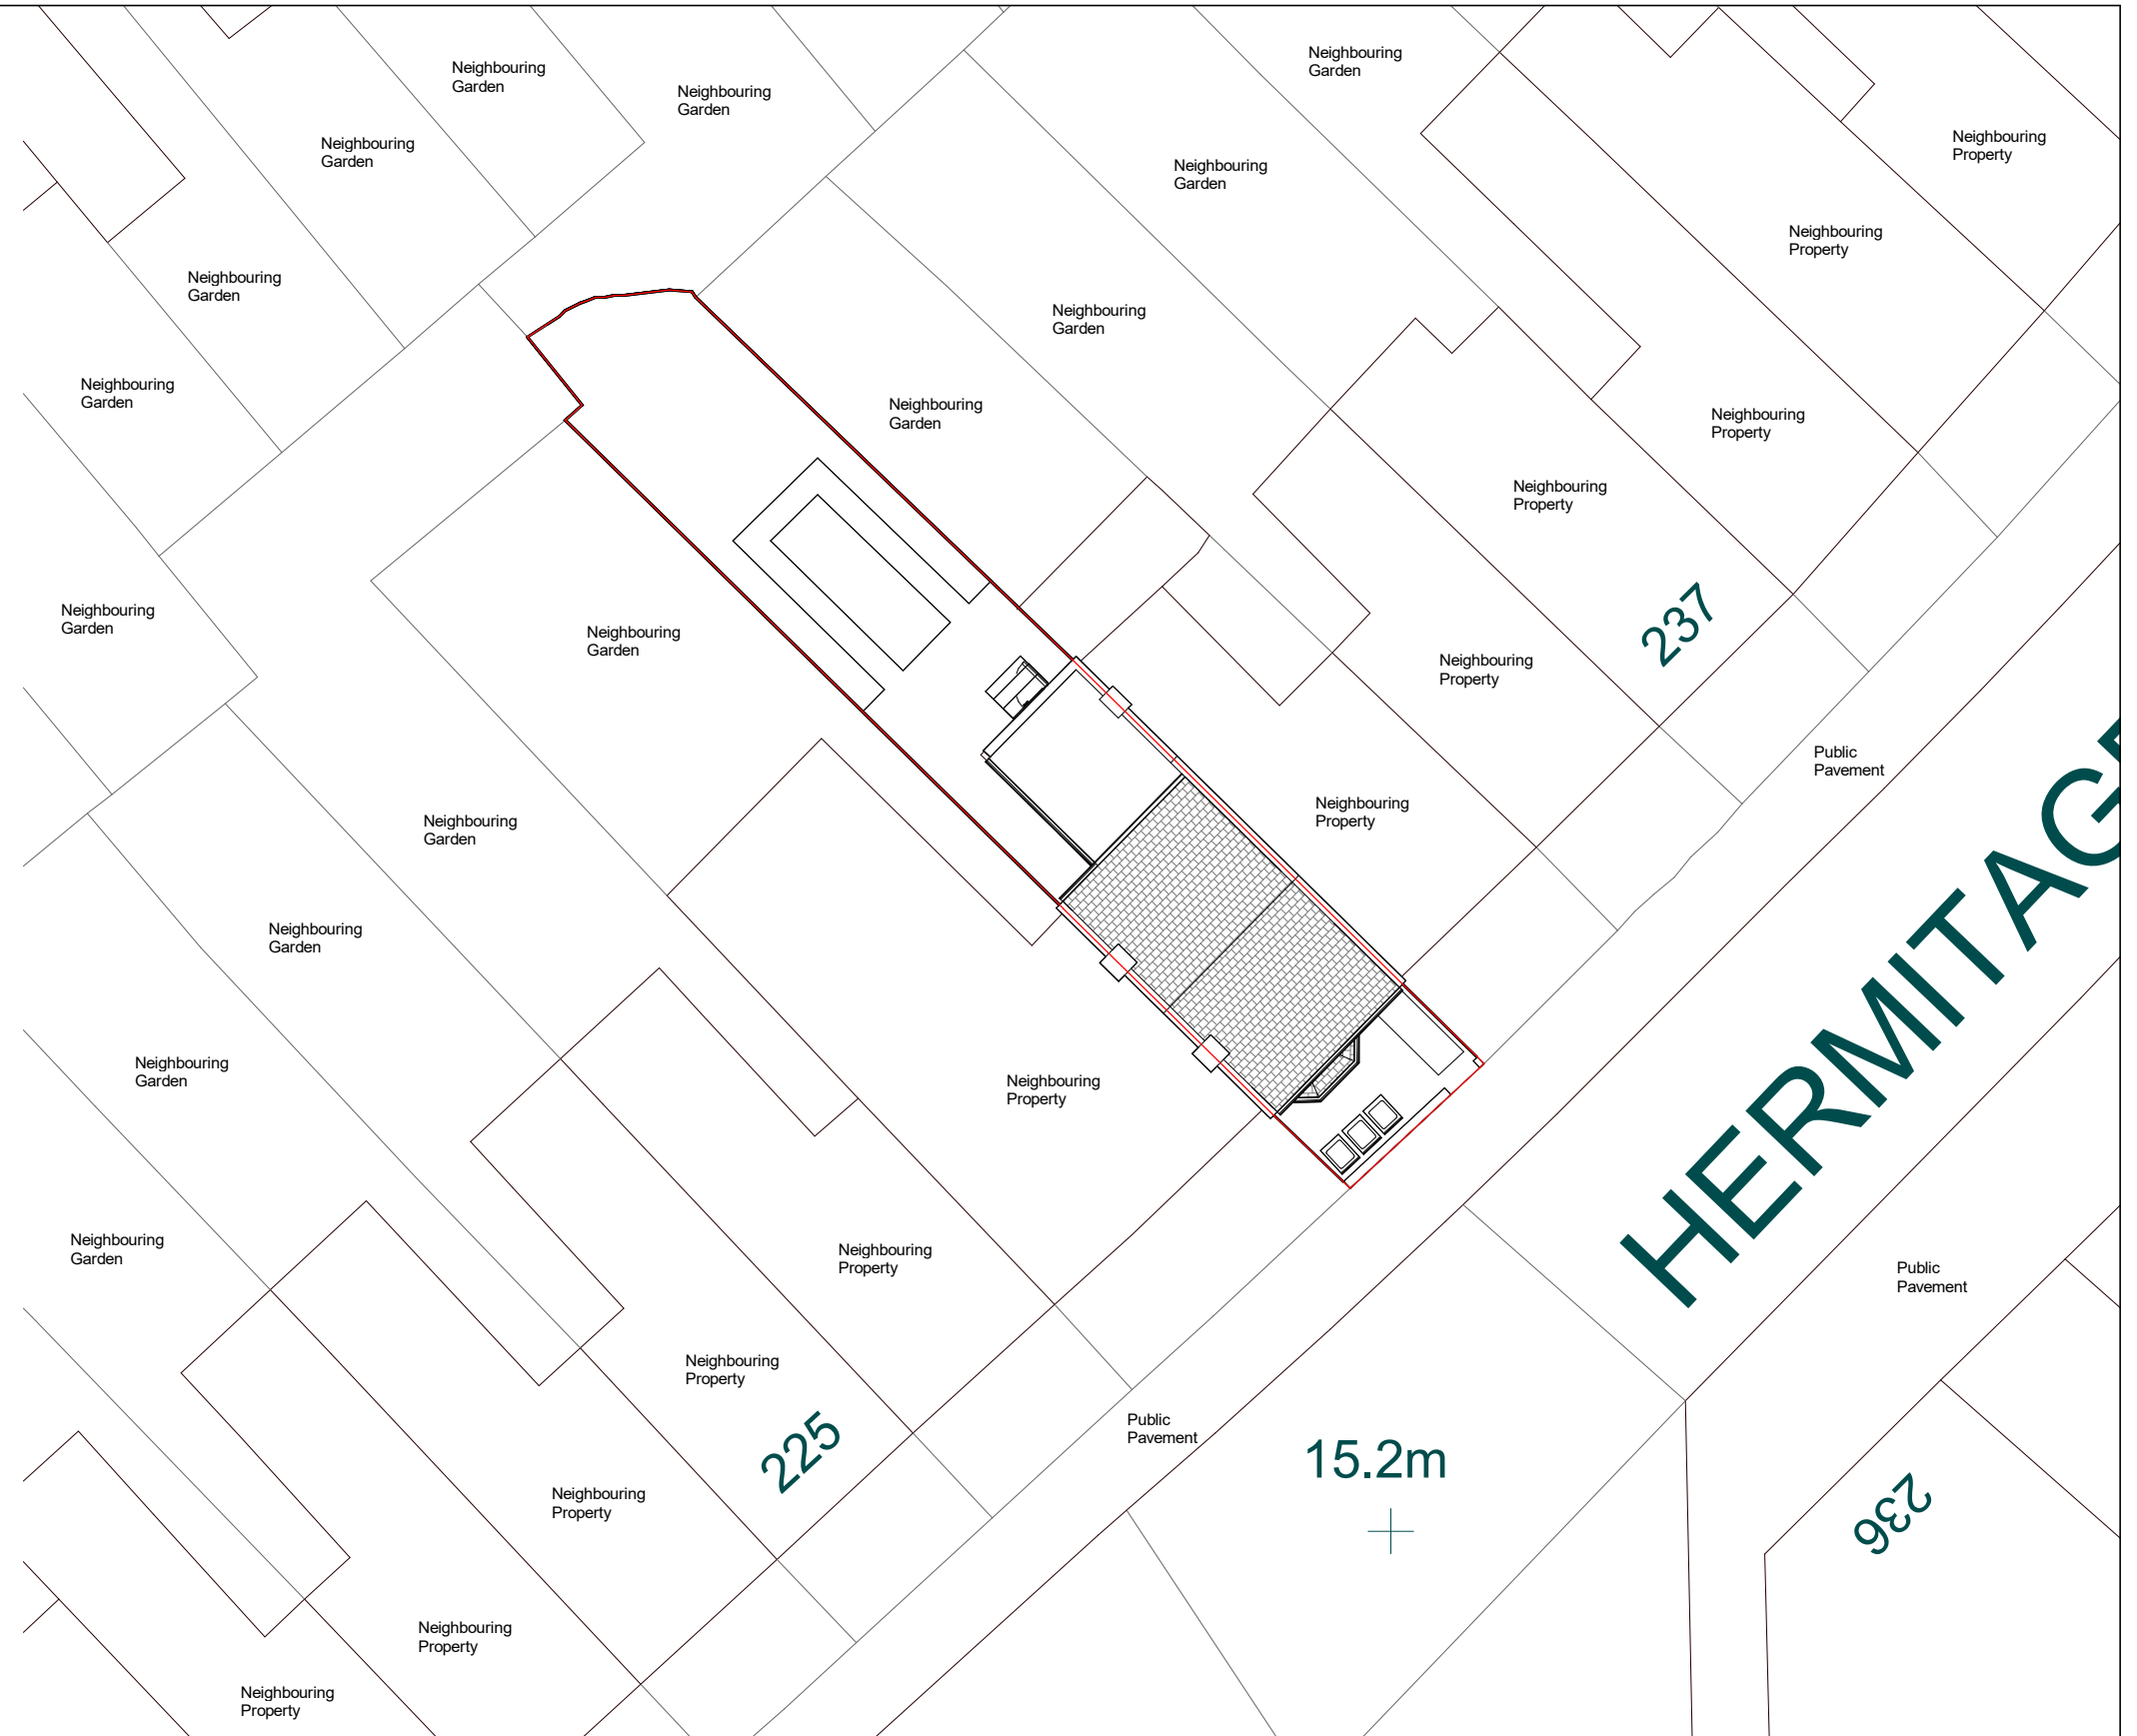

2 Block Plan

1 : 200

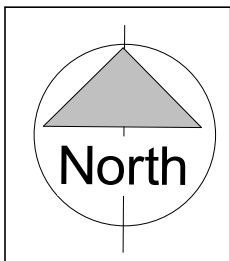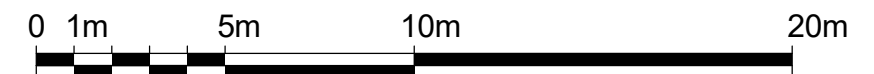

NOTES:
CONTRACTORS MUST VERIFY ALL DIMENSIONS AT THE SITE BEFORE COMMENCING ANY WORK.
NO CONSTRUCTION WORK BEFORE BUILDING CONTROL APPROVAL AND STRUCTURAL ENGINEER CONFIRMATION.
ANY DISCREPANCIES TO BE REPORTED TO GRIDKUNE.
ALL DRAWINGS ARE TO BE READ IN CONJUNCTION WITH ALL RELEVANT DRAWINGS AND SPECIFICATIONS.

Rev	Description	Date

PROJECT TITLE		
231 Hermitage Road N4 1NR		
Date	Project number	Drawing number
January 2023	6637	EX-L001

DRAWING TITLE	
Existing OS Map	
CLIENT	
Moidim Property Ltd	
Scale (@ A3)	Drawn by
As indicated	Sara

