



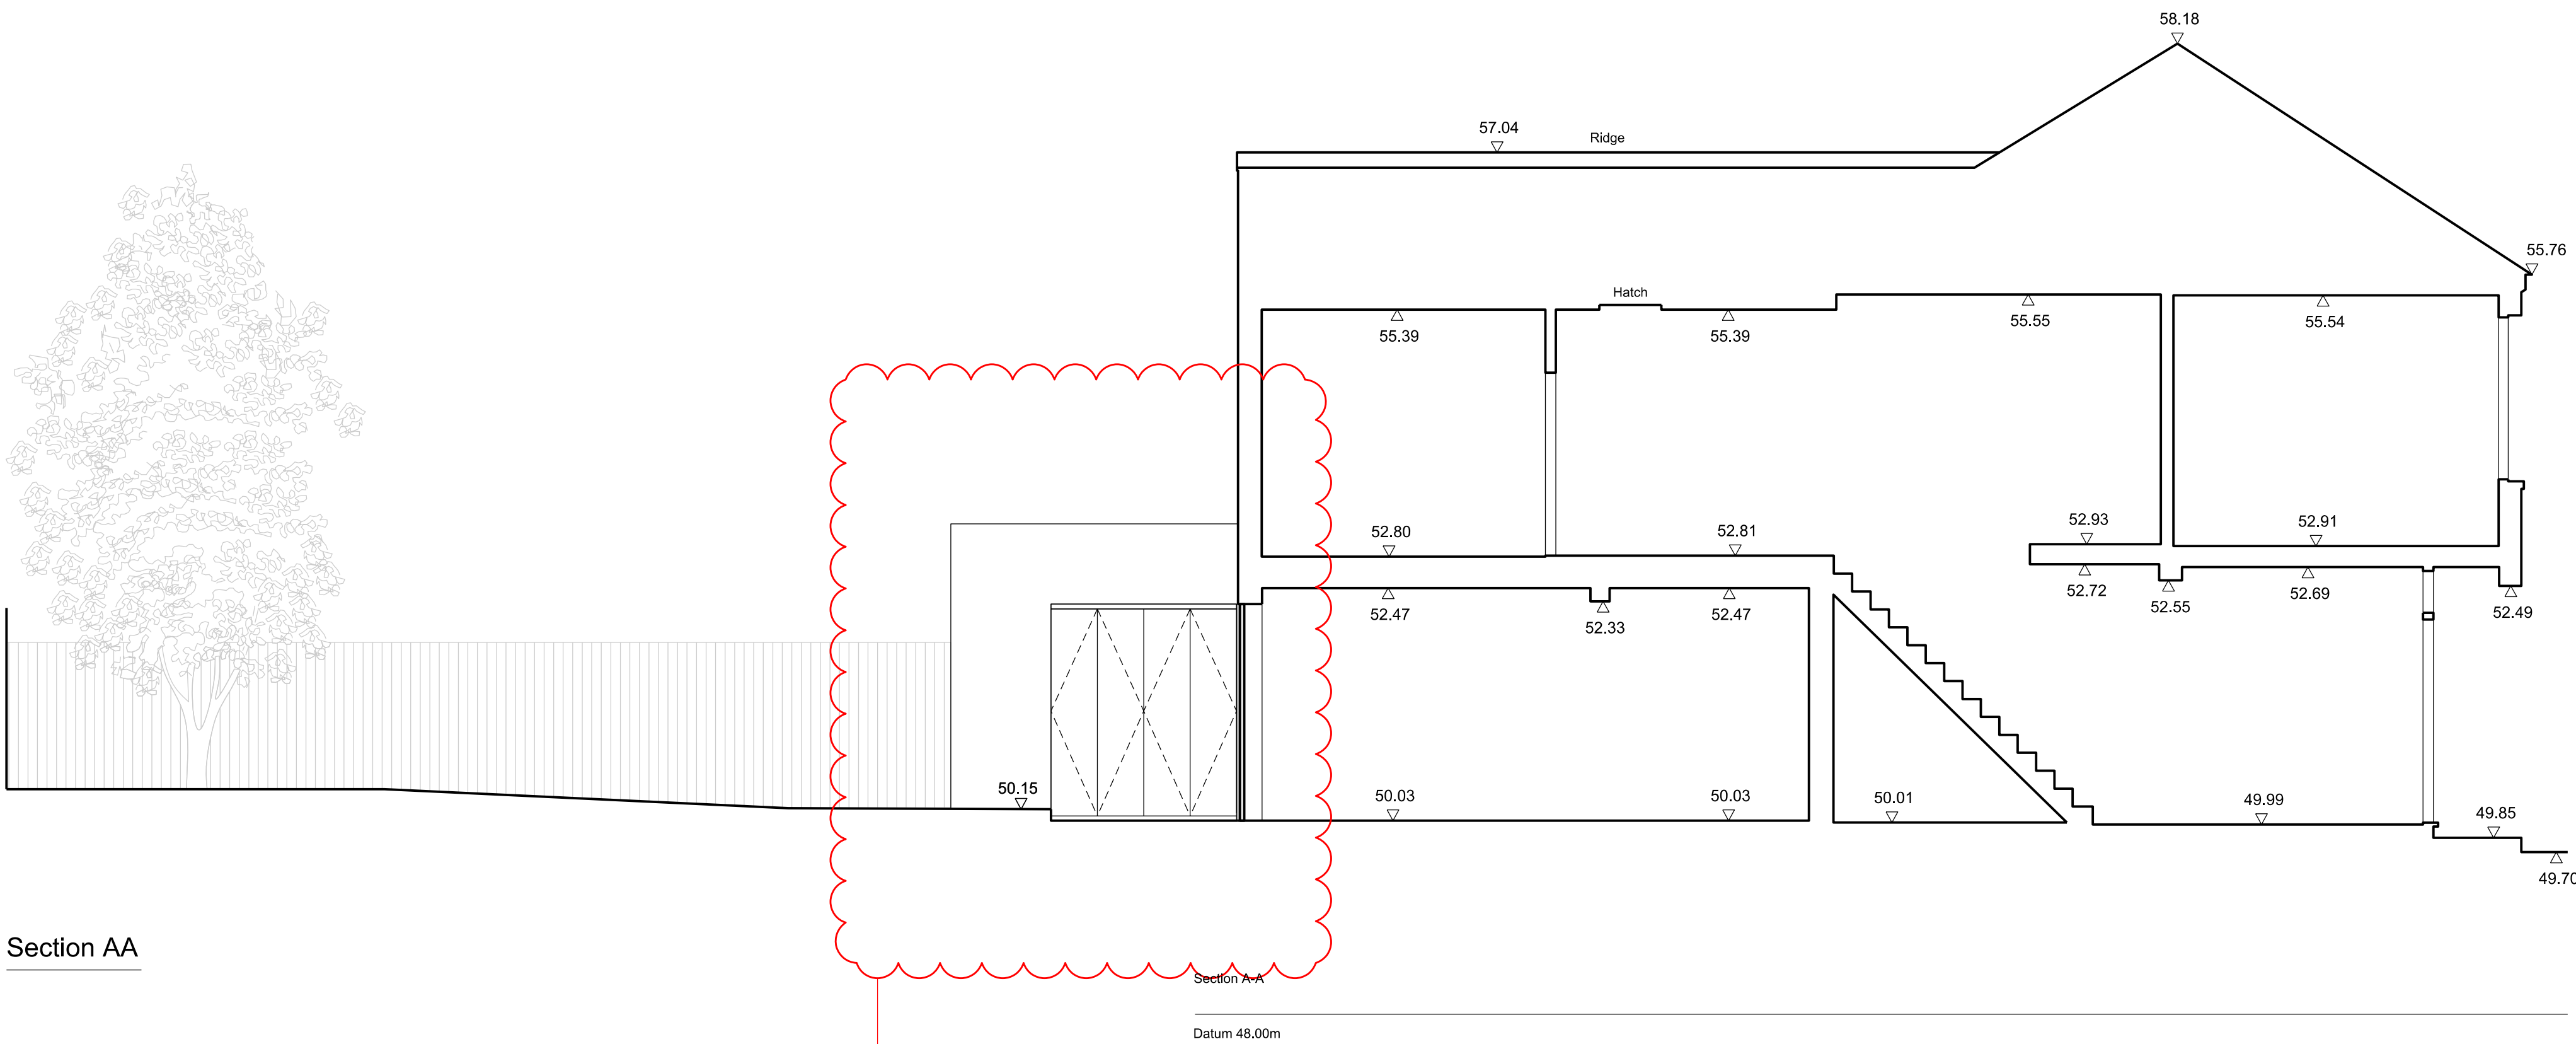

Section AA

- Rear extension omitted
- Opening up of rear facade with new doors
- Amended patio area to suit

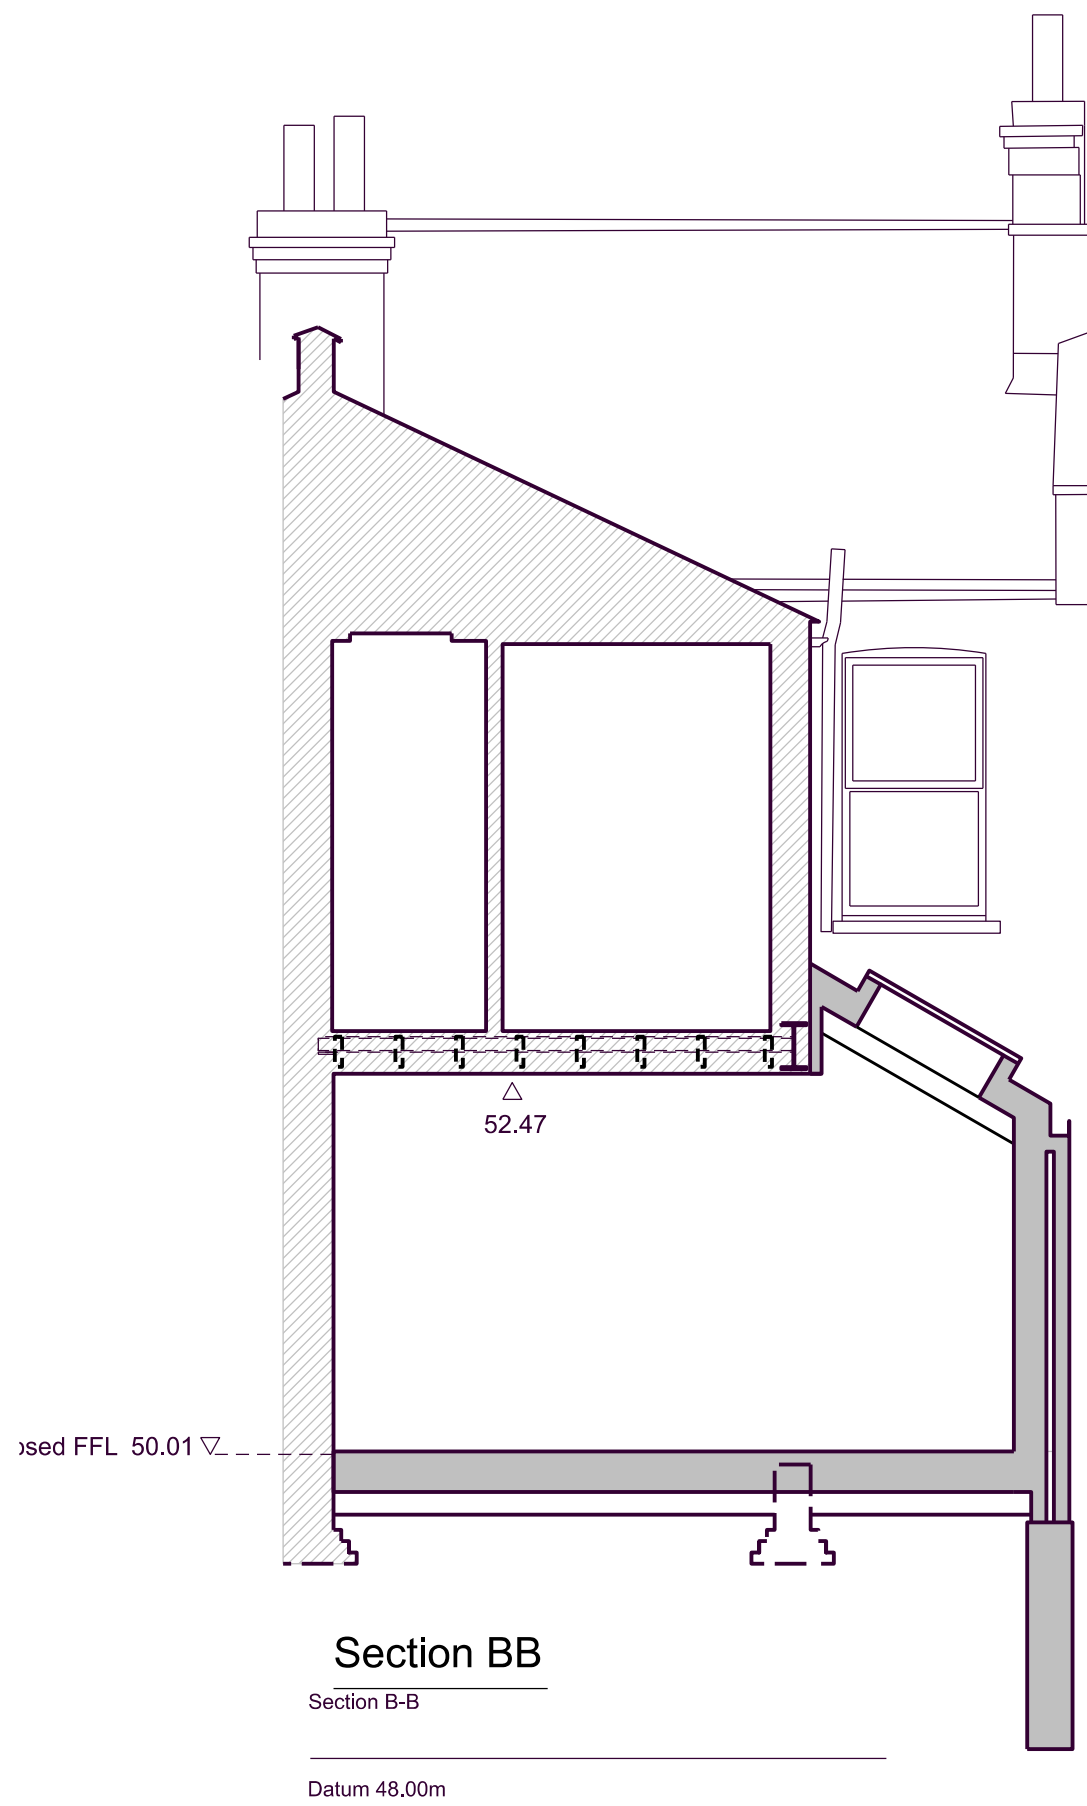

Section BB

ISSUE	DATE	REV.	Copyright akin studio All dimensions to be checked on site by the contractor and such dimensions to be their responsibility. All work must comply with relevant British Standards and Building Regulations requirements. Drawing errors and omissions to be reported immediately to the akin studio. To be read in conjunction with all relevant designer, services and structural engineer drawings. akin info@akinstudio.co.uk 07880931592	PROJECT 90 Rutland Gardens, N4 1JR	
Issued for Planning	02 08 22			TITLE Proposed Section AA and BB	
Issued for Planning	07 10 22	A		SCALE 1:100 @ A3	
PROPOSED AMENDMENTS TO APPLICATION HGY / 2022 / 2243.CLOUDED IN RED	17 01 23	B		DATE AUG 2022	DRAWING NO. 015_015_pr Secs_B
				CLIENT Lou Oliver and Athena Trapalis	

0

1

2

3

4

5

Metres