
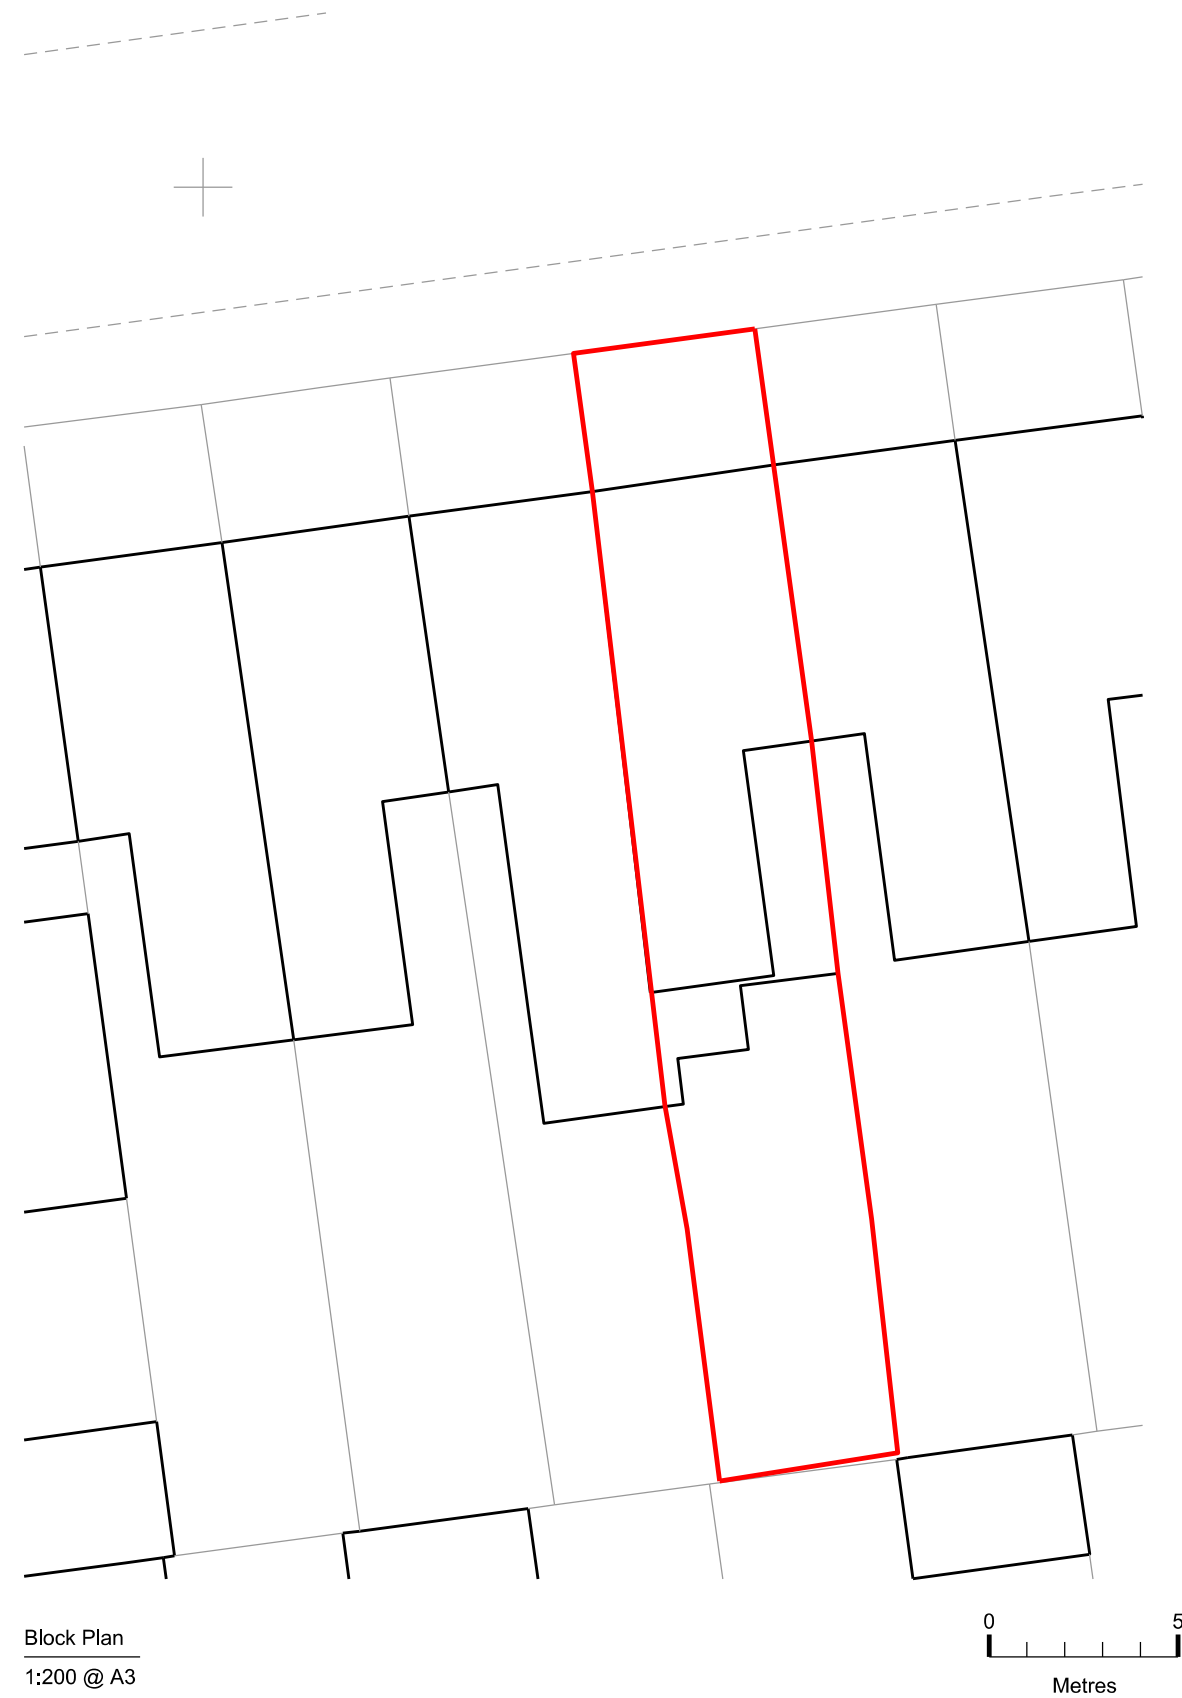


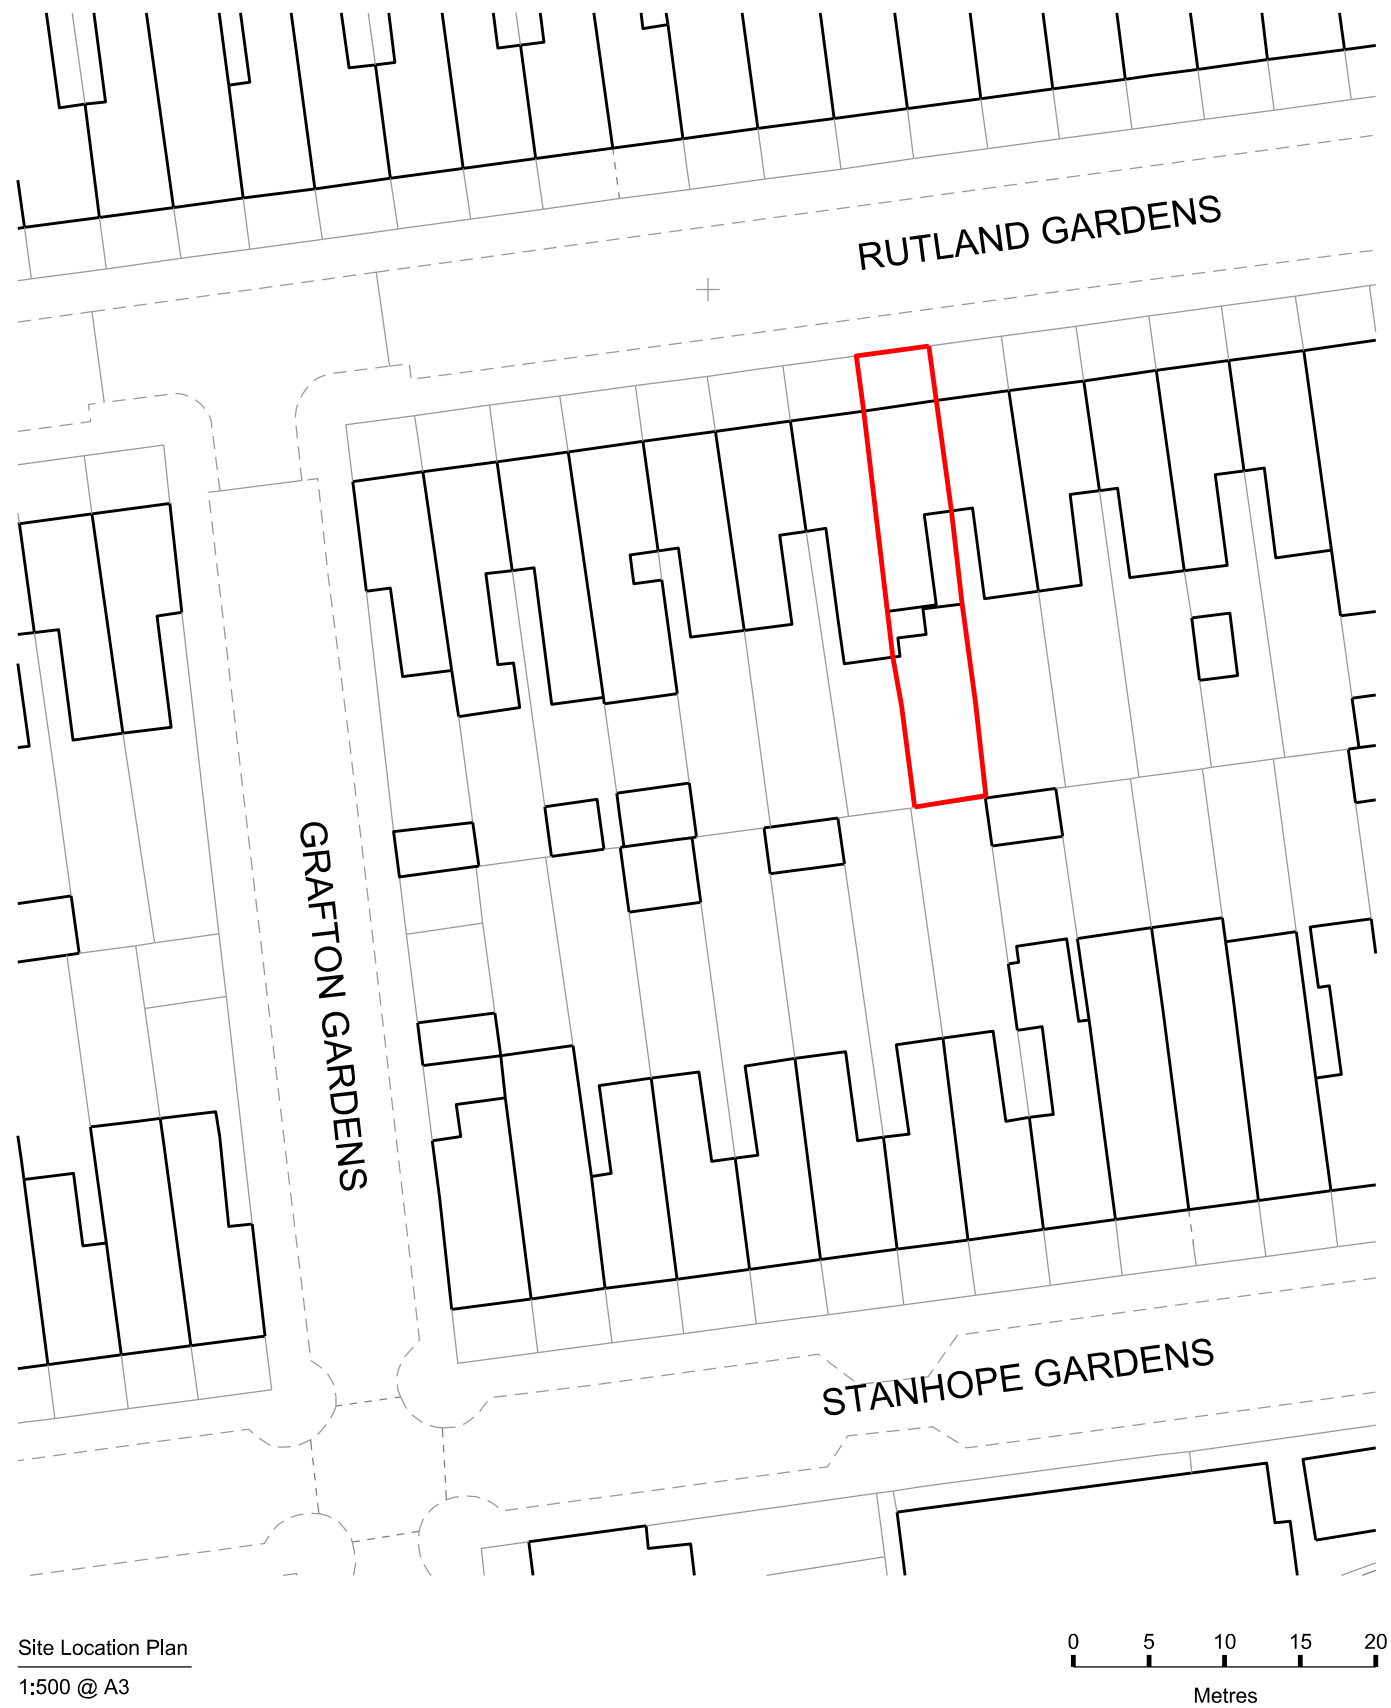

ISSUE	DATE	REV.	Copyright akin studio No implied license exists. Do not scale this drawing. All dimensions to be checked on site by the contractor and such dimensions to be their responsibility. All work must comply with relevant British Standards and Building Regulations requirements. Drawing errors and omissions to be reported immediately to the akin studio. To be read in conjunction with all relevant designer, services and structural engineer drawings. N I	akin info@akinstudio.co.uk 07880931592			PROJECT90 Rutland Gardens, N4 1JR		
Issued for Planning	02 08 22			TITLEProposed Site Location and Block Plan					
				SCALE1:500 / 1:200 @ A3		DATEAUG 2022	DRAWING NO. 016_010_Location Plan		
				CLIENTLou Oliver and Athena Trapalis					