


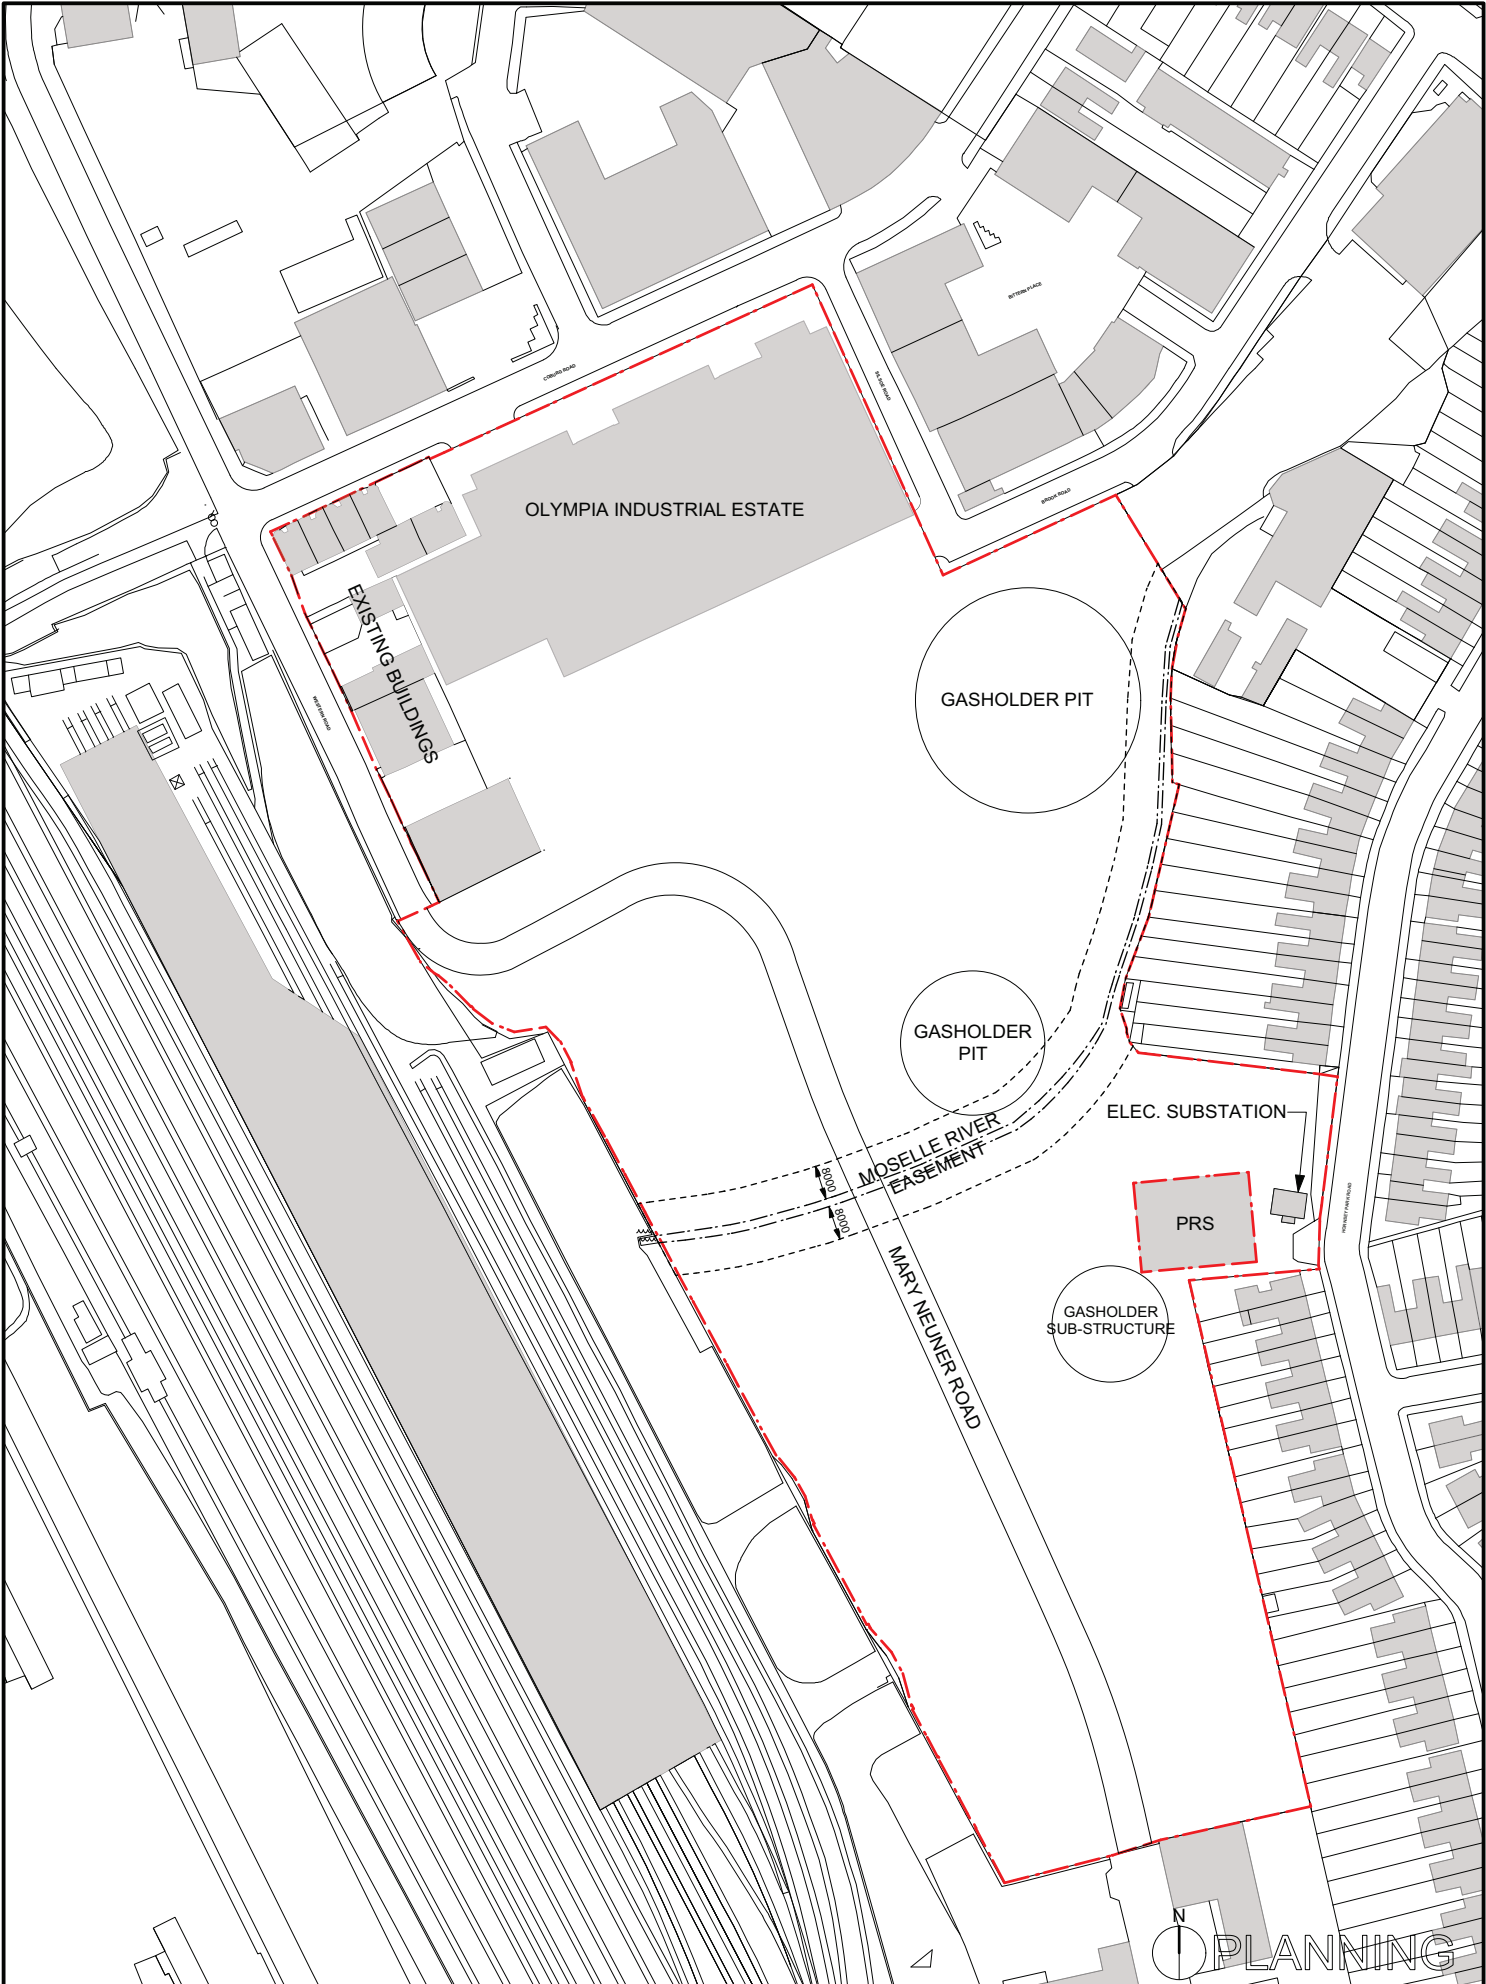

KEY



PLANNING APPLICATION AREA:
47,496m², 4.75 hectares

1 ISSUED FOR PLANNING
REV DESCRIPTION

SM GH 20.10.17
DRWN BY CHKD BY DATE

1. Do not scale from this drawing, other than for Planning purposes. 2. All dimensions to be checked on site by the contractor and such dimensions to be his responsibility. 3. Report all drawing errors, omissions and discrepancies to the architect. 4. Where the drawing is in CAD format, it is uncontrolled - only figured dimensions in hard copies and PDFs to be relied upon for checking. 5. All information contained in this drawing is SOLE COPYRIGHT OF PANTER HUDSPITH ARCHITECTS and is not to be reproduced without their permission.

PROJECT Clarendon Gas Works, Wood Green
DRAWING Hybrid Planning Application Boundary

panter hudspith architects

11th Floor - Hannibal House
Elephant & Castle, London SE1 6TE
t: 020 7701 0575 e: info@panterhudspith.com

JOB No.

439

DRAWING No.

SK410

REV

1

SCALE
1:1250

SIZE
A3