


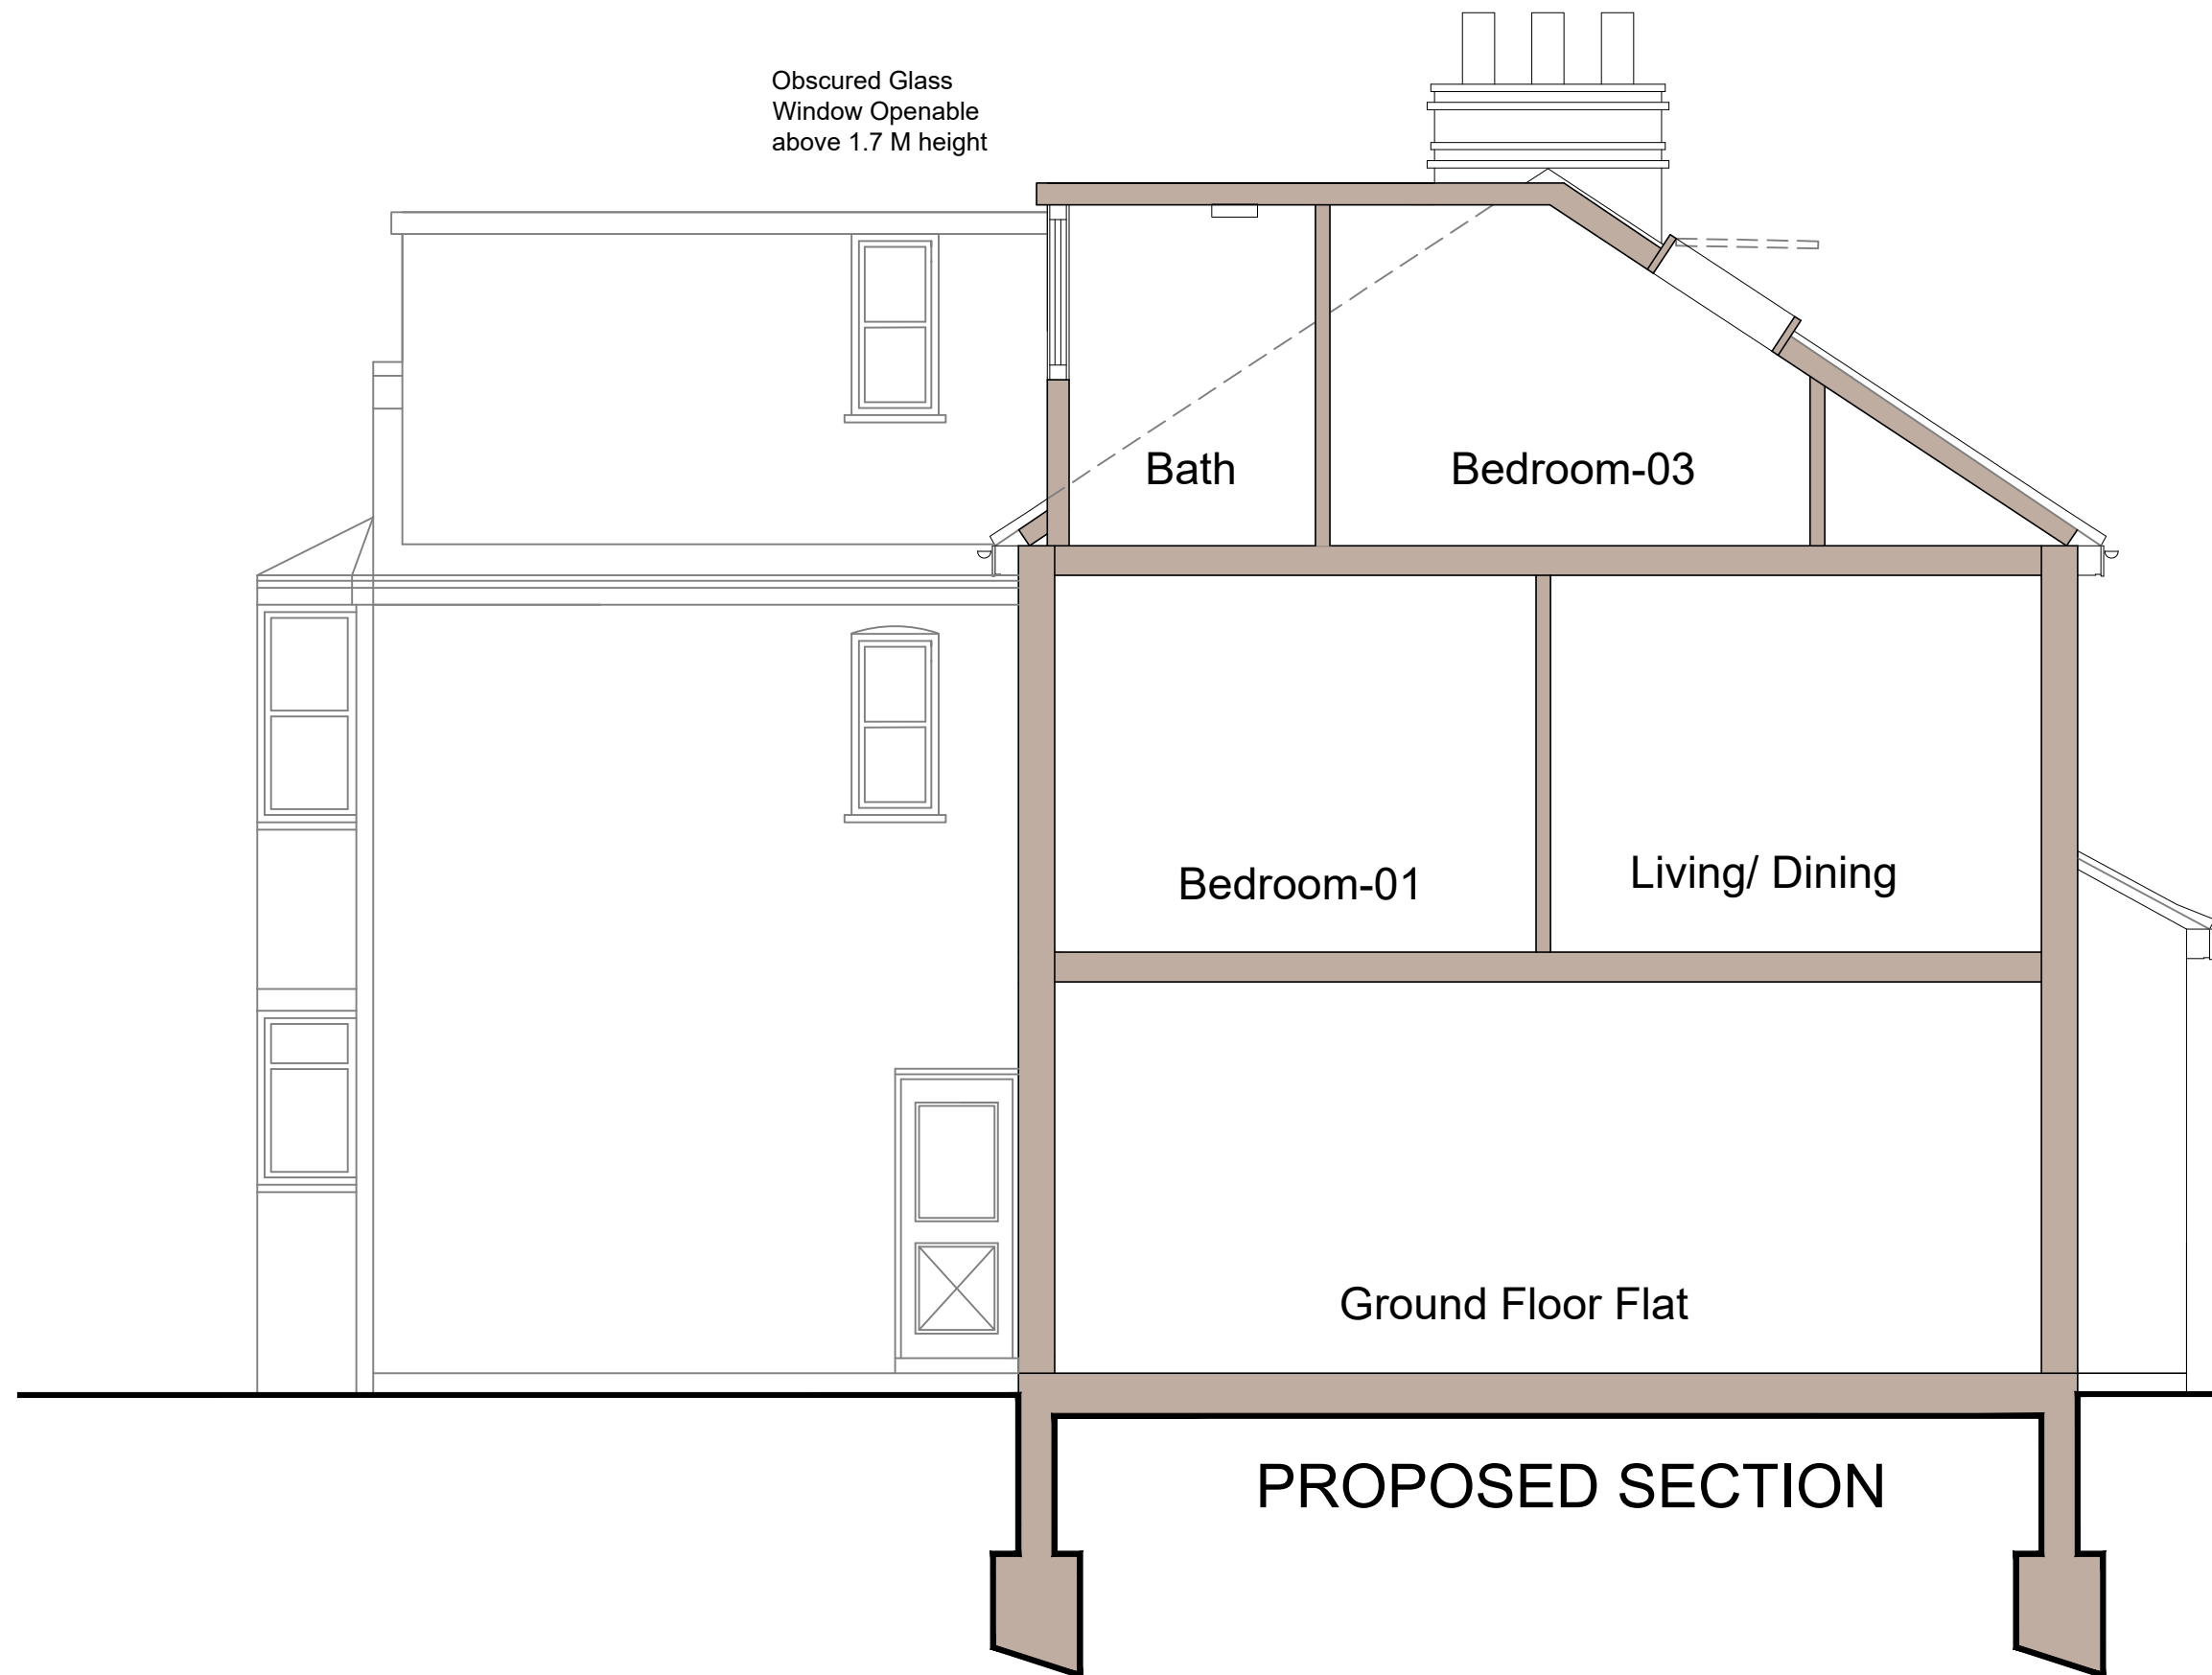

			CLIENT MS LEILA SCHREY	PROJECT 08B MOORFIELD ROAD LONDON N17 6PY	SCALE 1:50@A3	DRAWING NO.	REV.	AARKZ Design Associates	
					DATE JAN 23	DRAWN WN	05		
REV	DATE	NOTES			DRAWING TITLE SECTIONS				
			DRAWINGS TO BE READ IN CONJUNCTION WITH RELEVANT DRAWING AND SPECS. DRAWINGS NOT TO BE SCALED. FIGURED DIMENSIONS ONLY. ANY DISCREPANCIES ARE TO BE POINTED TO THE ARCHITECT. THE ARCHITECT IS NOT LIABLE FOR ANY FAULTS NOT RAISED. DRAWINGS NOT TO BE SCALED FOR LAND TRANSFER PURPOSES	00.51.01.52.02.5 Meters @ 1:50 @ A3				186 FOREST ROAD, LOUGHTON, IG10 1EG TEL: 0750 645 9645 E.mail: aarkzdesign@gmail.com	