


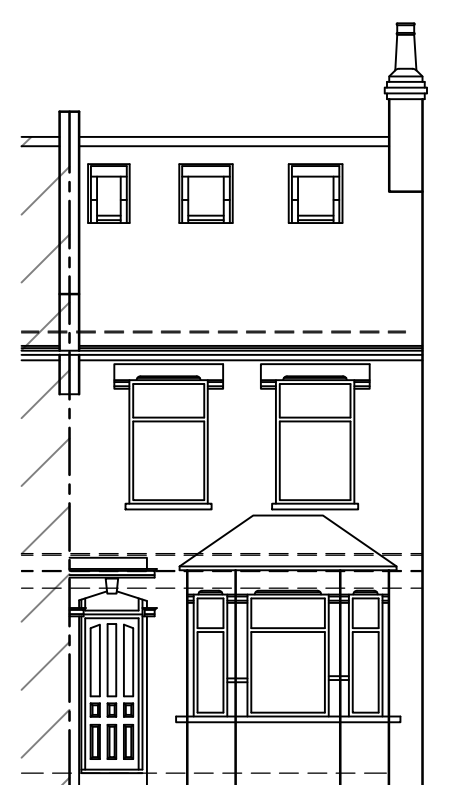


EXISTING FRONT ELEVATION 1:100



EXISTING SIDE ELEVATION 1:100




EXISTING REAR ELEVATION 1:100

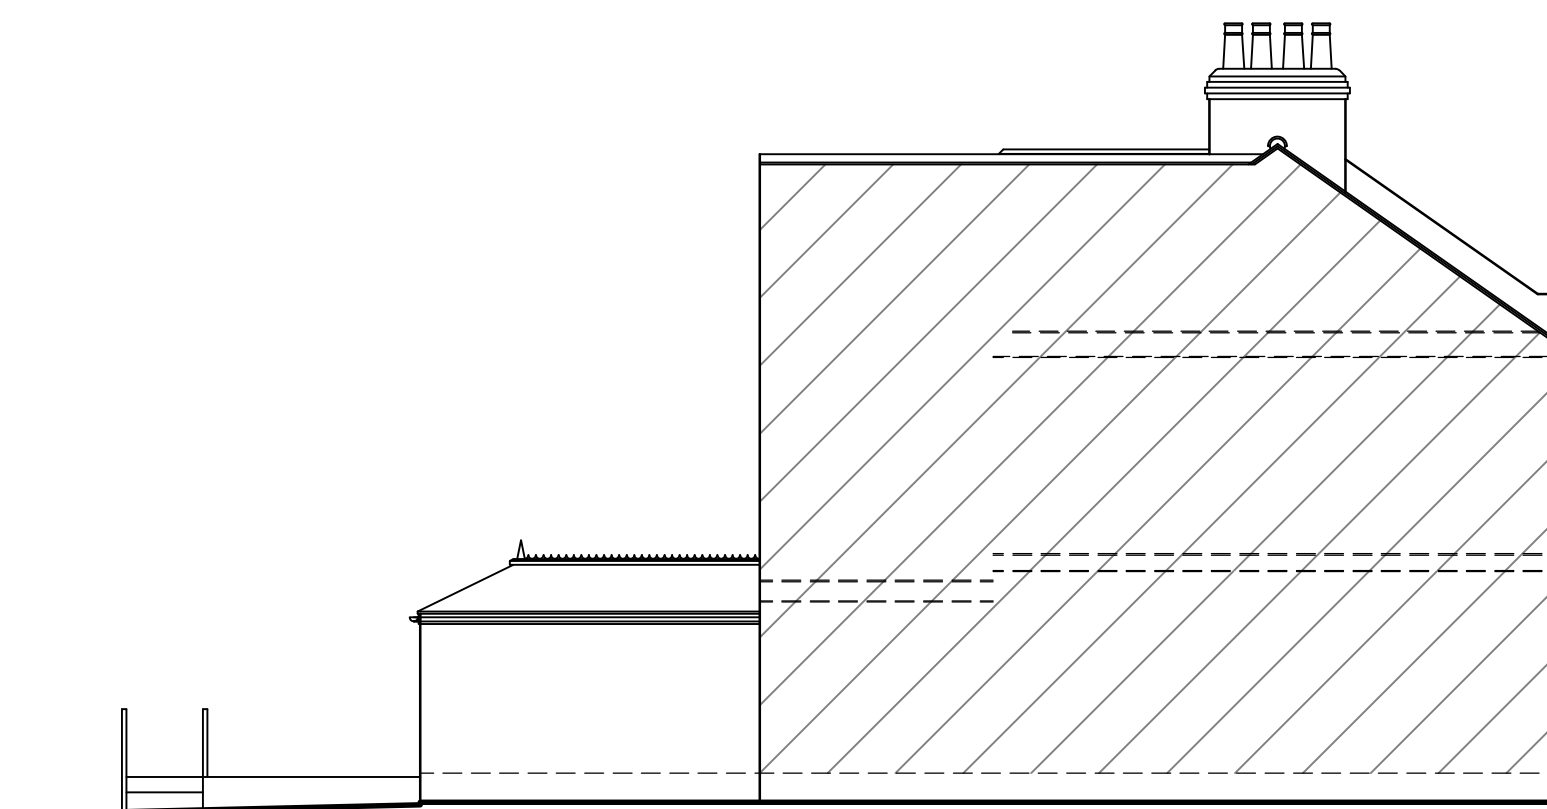

EXISTING SIDE ELEVATION 1:100




PROPOSED FRONT ELEVATION 1:100

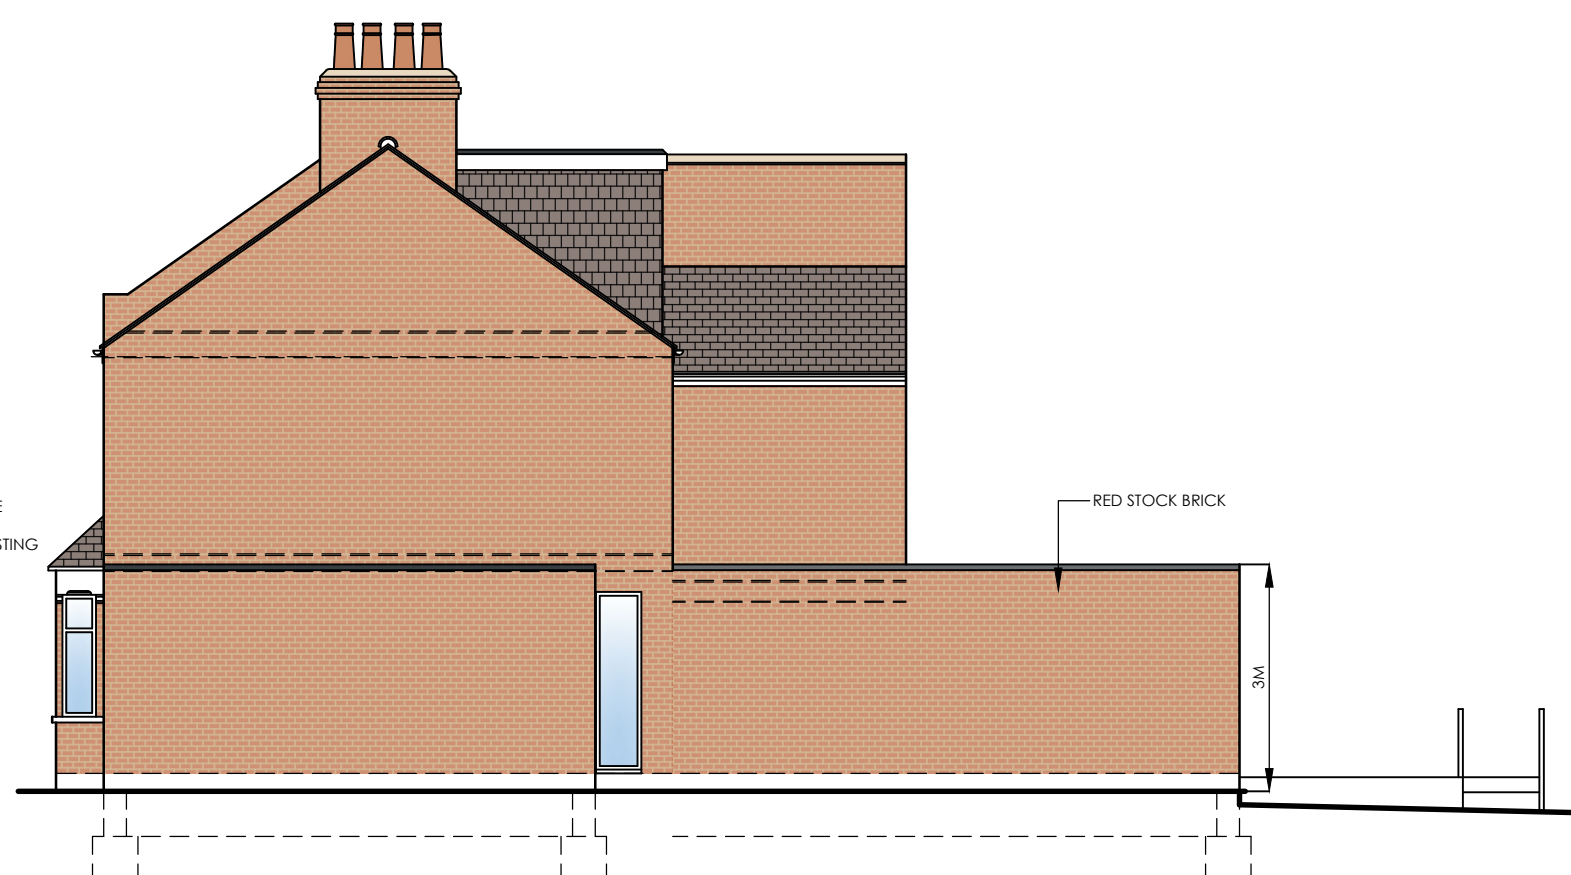

PROPOSED SIDE ELEVATION 1:100



PROPOSED REAR ELEVATION 1:100

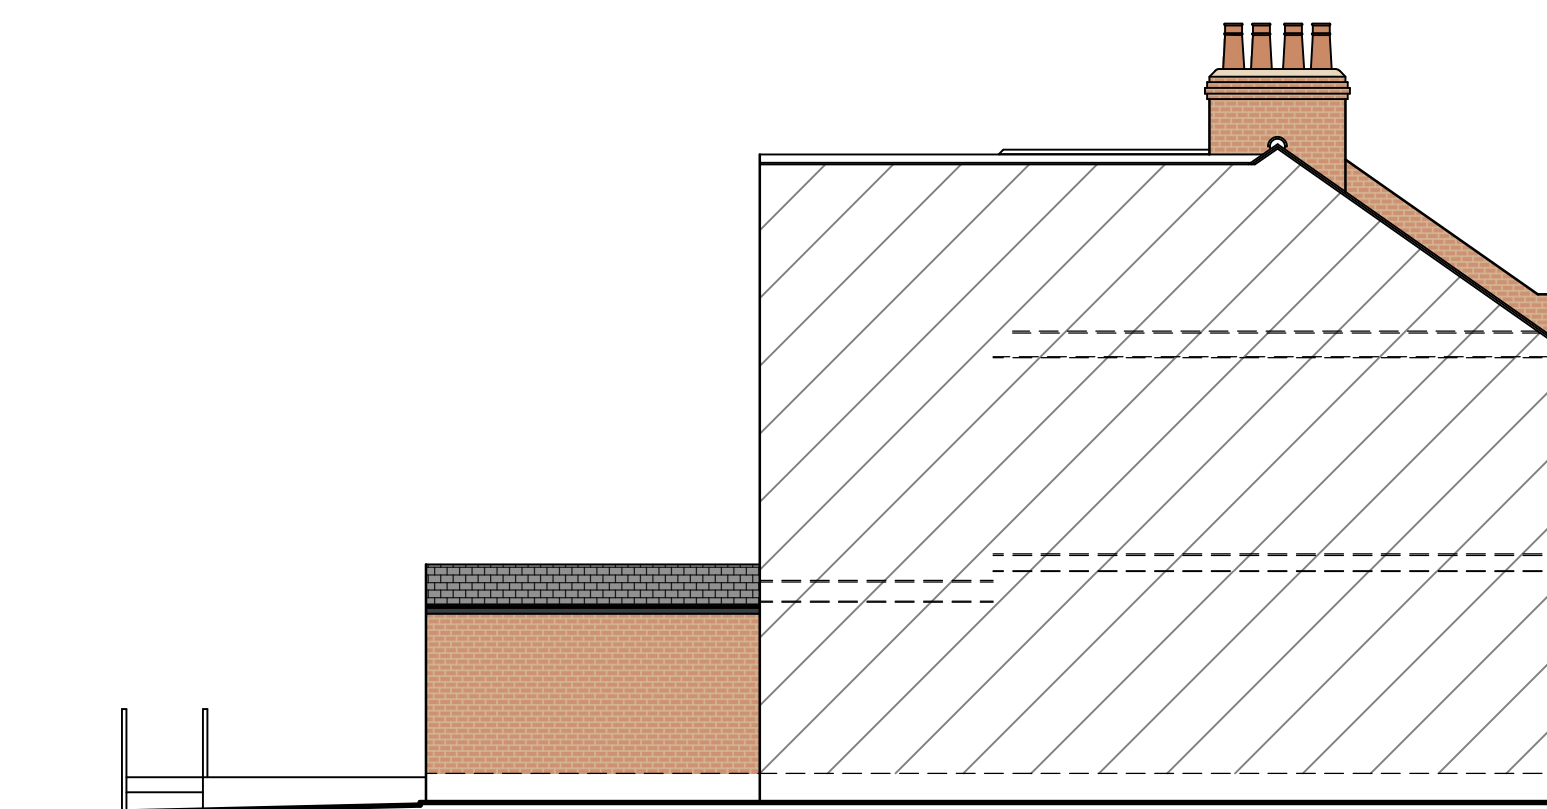

PROPOSED SIDE ELEVATION 1:100

[illegible]