

# Pencil and Brick

6 Links Yard, 29a Spelman Street, E1 5LX  
studio@pencilandbrick.co.uk

Client  
Concealed for privacy

Site  
4 Mount Pleasant Villas, N4 4HD, Haringey, London


Drawing Title  
Existing and Proposed Section AA

| Drawing No. | Date       |
|-------------|------------|
| 100-EaP-220 | 18/01/2023 |

| Scale      | Revision |
|------------|----------|
| 1:100 @ A3 |          |

Status  
For Planning

| Rev | Date | Detail |
|-----|------|--------|
|-----|------|--------|

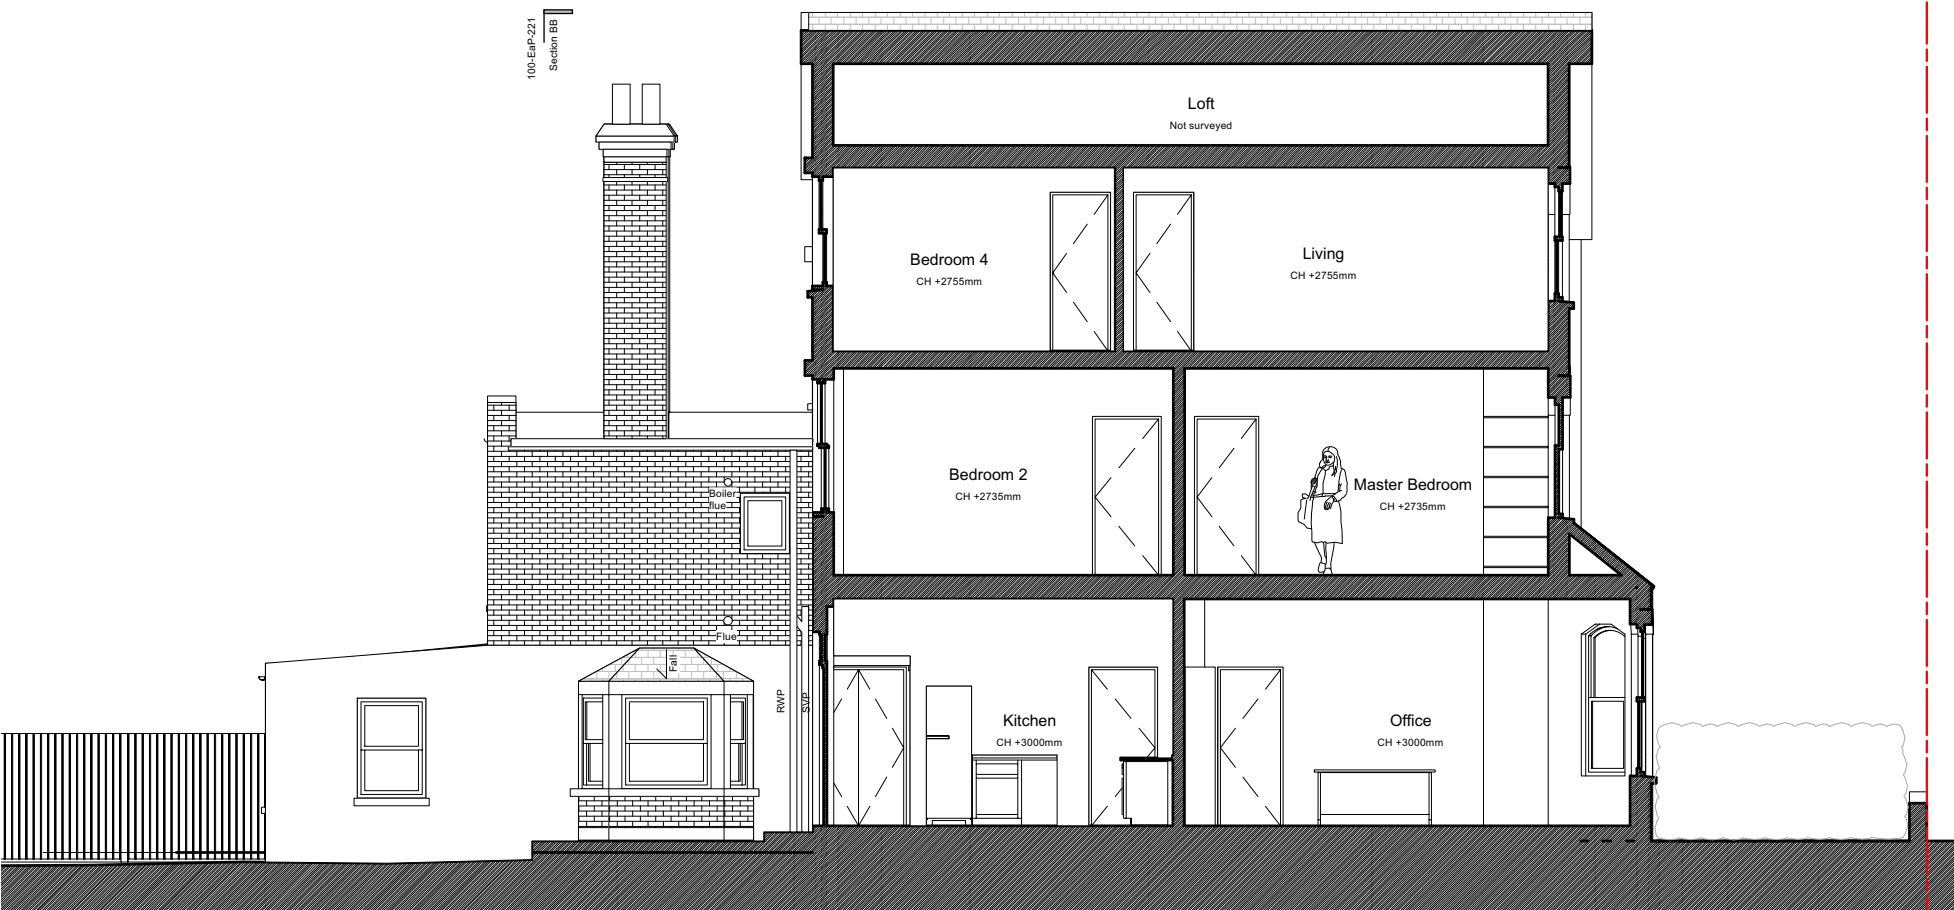

Existing Section AA

▽ Ridge  
+11090 mm

▽ Loft FFL  
+6615 mm

▽ First Floor FFL  
+3650 mm

▽ Lower First Floor FFL  
+2685 mm

▽ Ground Floor FFL  
+0335 mm  
Datum Line  
+0000 mm

▽ Basement FFL  
-1770 mm


Existing Wall

New Wall

Existing and Proposed Section AA  
Scale 1:100 @A3

0 2m 4m 6m 8m 10m

All dimensions in millimetres unless otherwise indicated. Drawing is issued for information purposes only. All dimensions to be verified on site prior to commencement of any work or the production of any shop drawing. All discrepancies to be reported to Pencil and Brick immediately. This drawing is to be read with all consultants drawings and any other related information.

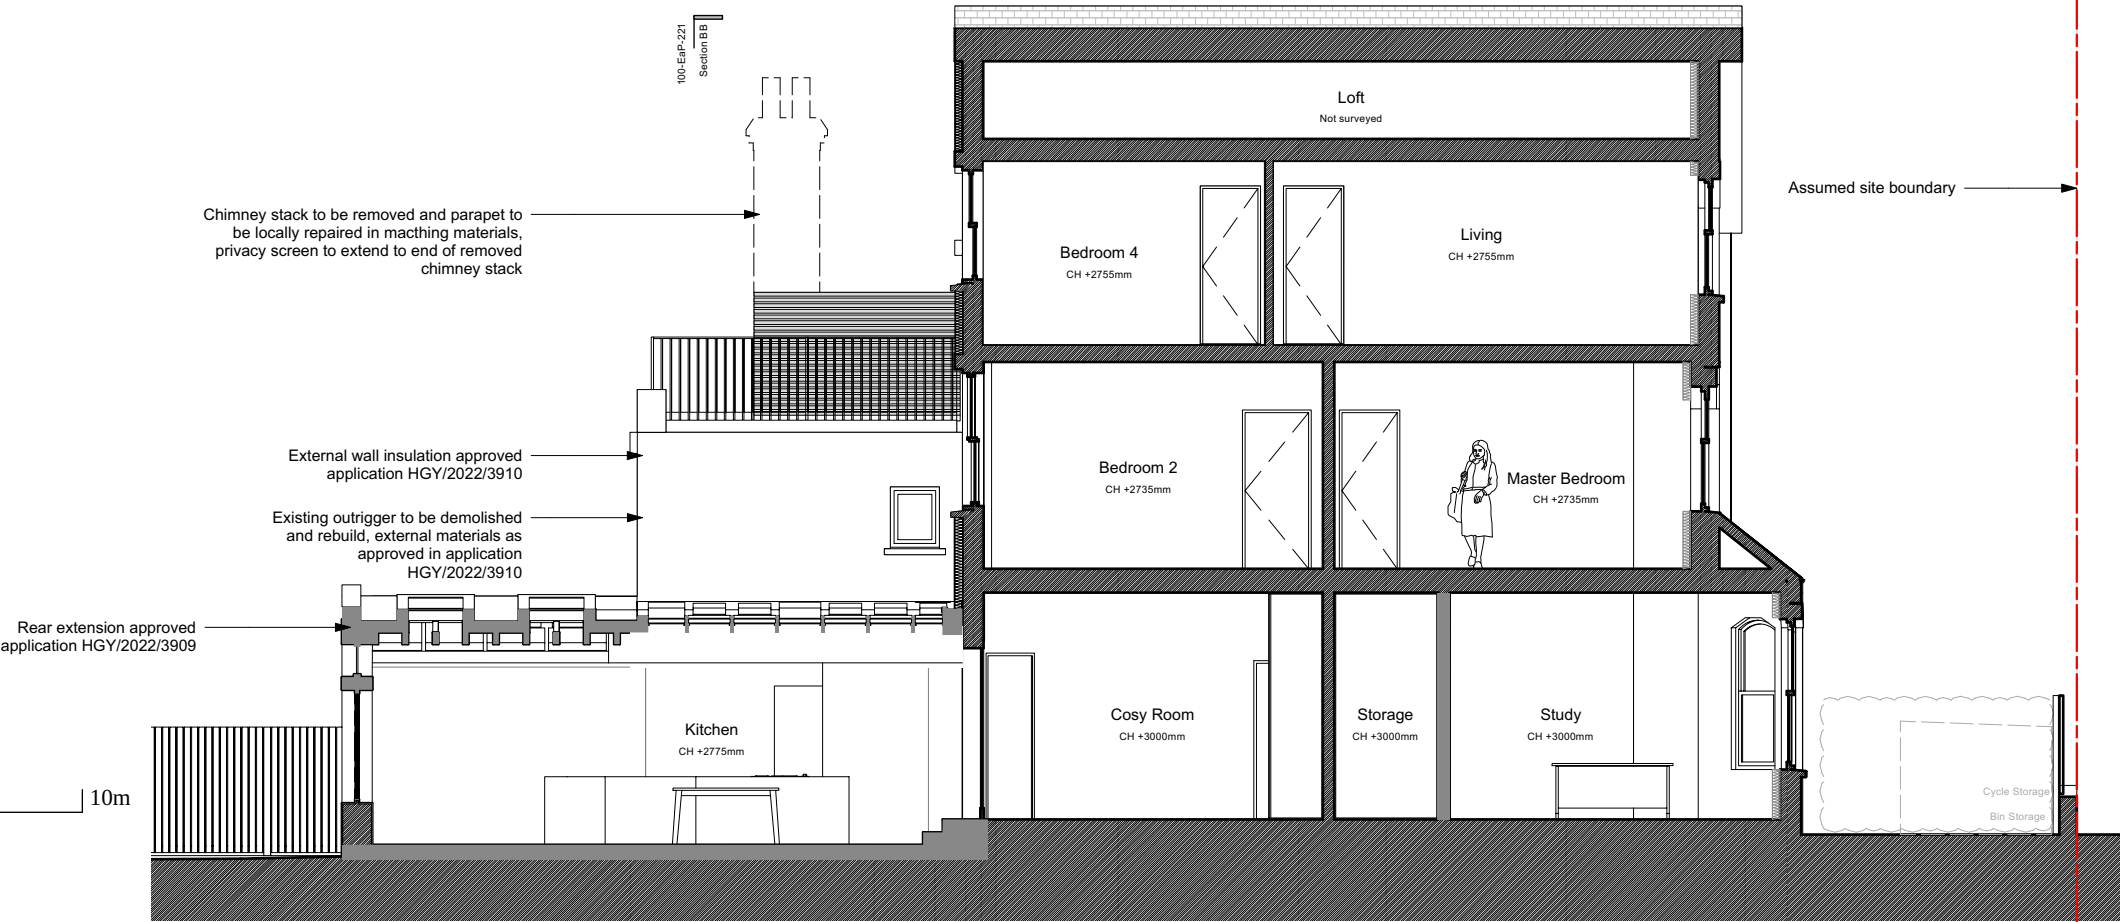

Proposed Section AA

▽ Ridge  
+11090 mm

▽ Loft FFL  
+6615 mm

▽ First Floor FFL  
+3650 mm

▽ Lower First Floor FFL  
+2685 mm

▽ Ground Floor FFL  
+0335 mm  
Datum Line  
+0000 mm

▽ Basement FFL  
-1770 mm