


DRIVEWAY

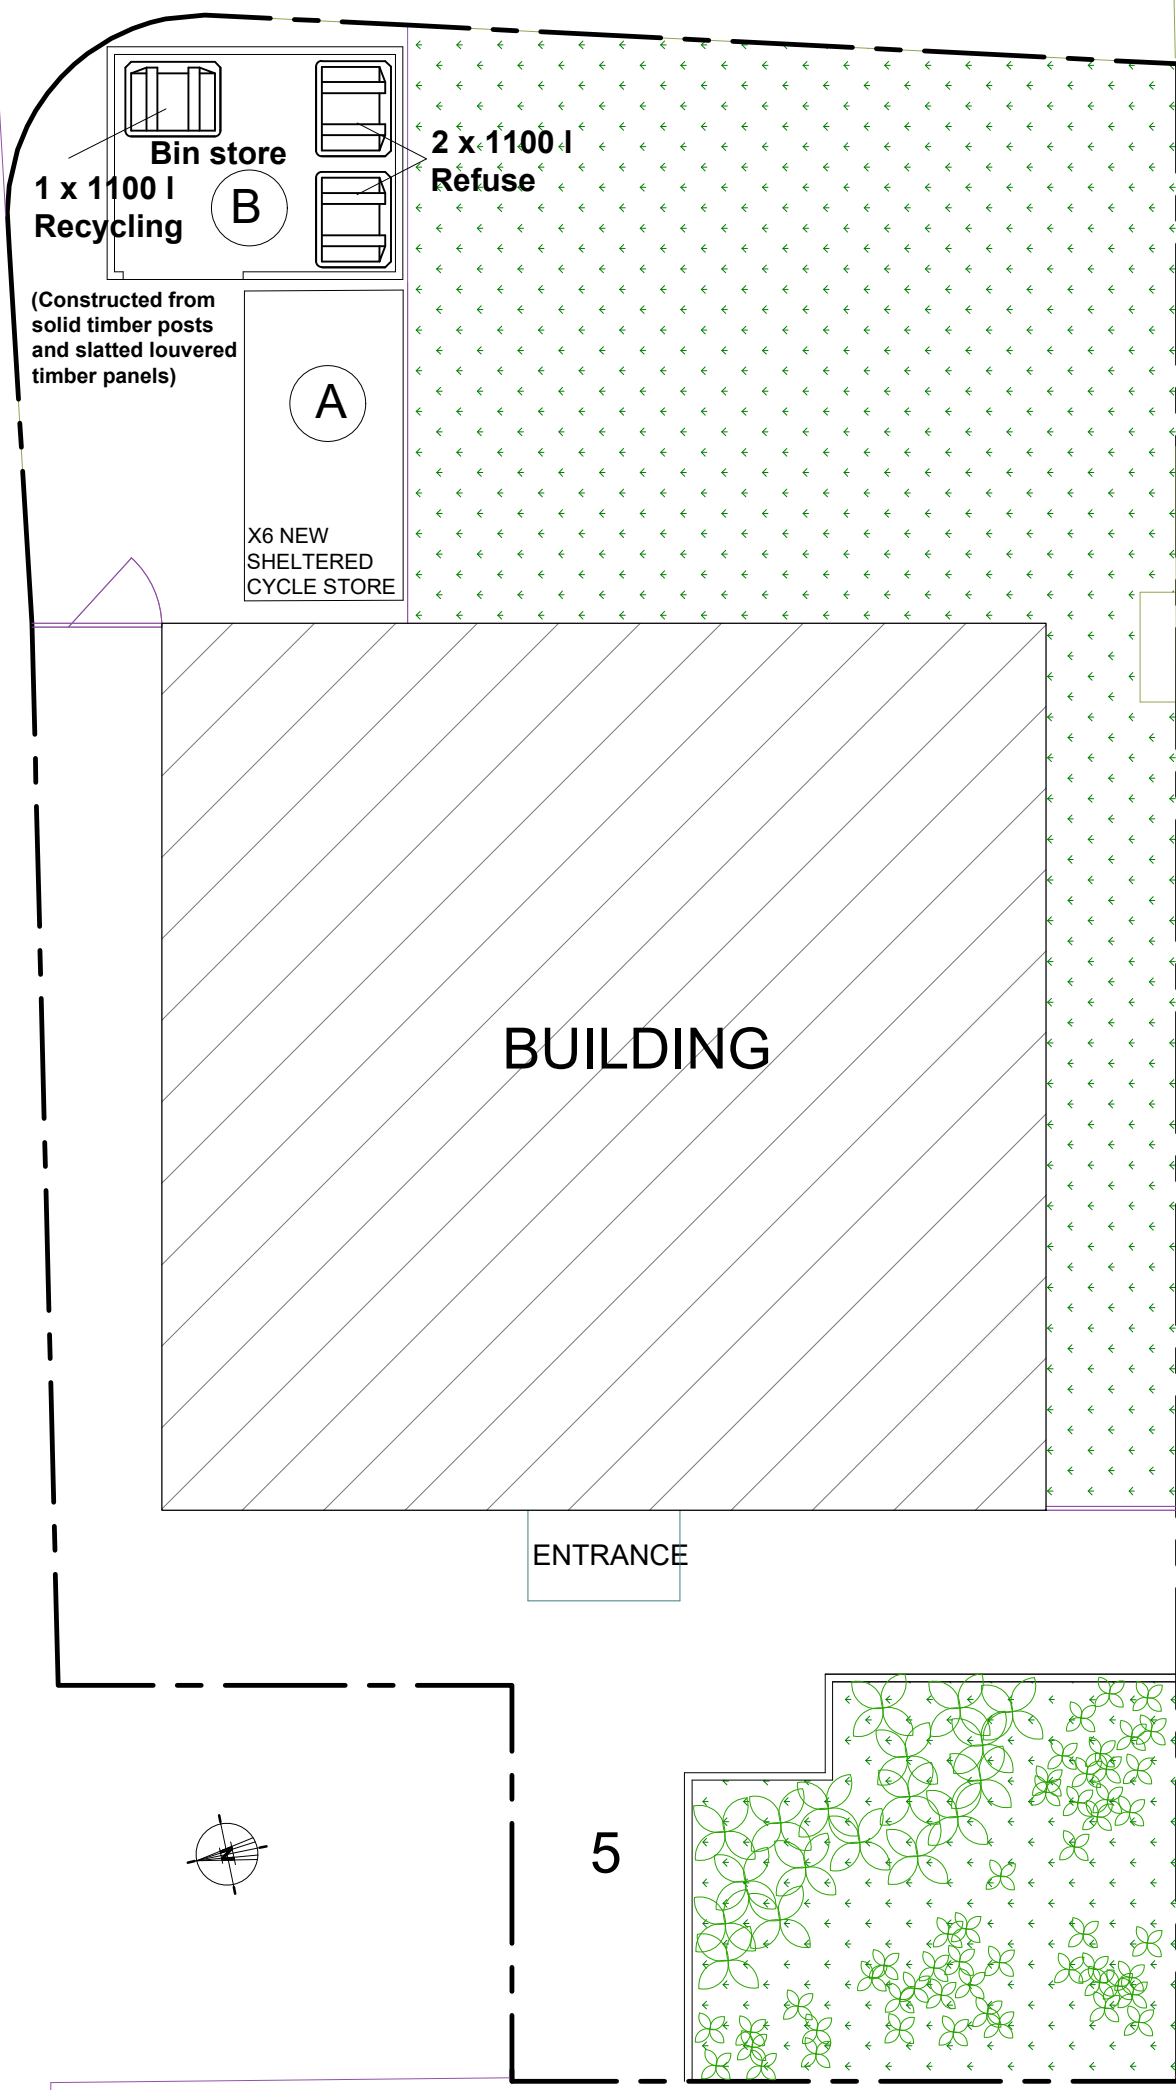

A

10 Space
Amazon, Eco
Cycle Shelter

10 Space – Width 4100mm x Depth 2100mm x Height 2100mm
<https://www.thebikestoragecompany.co.uk>

BICYCLE STORAGE

CONDITION No.4




B

On leveled concrete base (at same finished level as manhole covers existing), constructed from solid timber posts and slatted louvered timber panels.

BIN STORAGE

CONDITION No.5

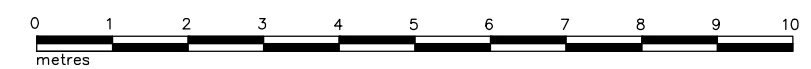

address	LOIS COURT, 5 SHELBOURNE ROAD, LONDON N17 0JZ	date	JAN 2023
project description	ADDITIONAL STOREY TO CONTAIN TWO ADDITIONAL RESIDENTIAL UNITS TO APPROVAL REFERENCE: HGY/2022/1486	scale	1:100 (atA3)
drawing title	PLANNING CONDITIONS	dwn by	A.G
		drg.no REV.	353-100

BLUELINE

ARCHITECTURAL CONSULTANTS LIMITED HAMILTON HOUSE, 4A THE AVENUE, LONDON E4 9LD	t: 020 8521 0158 e: info@bluelinelondon.com
---	--