



Notes:  
© Copyright - Constanze Jaczynska  
This drawing must not be copied in whole or part without prior consent.  
When printing this drawing please ensure it is printed to the correct size and scale.

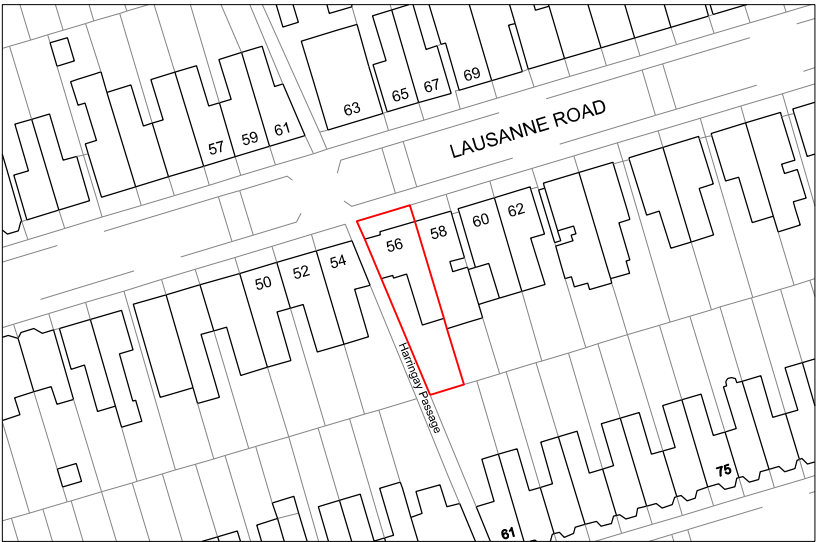

Site Location Plan 1:1250@A3

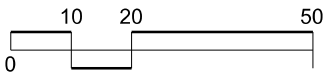

View 1  
Looking towards the garden




View 2  
Looking towards the house





View 3  
Looking along Harringay Passage

Photographs of Existing Site  
Note: All photos have been taken on 9th January 2023.

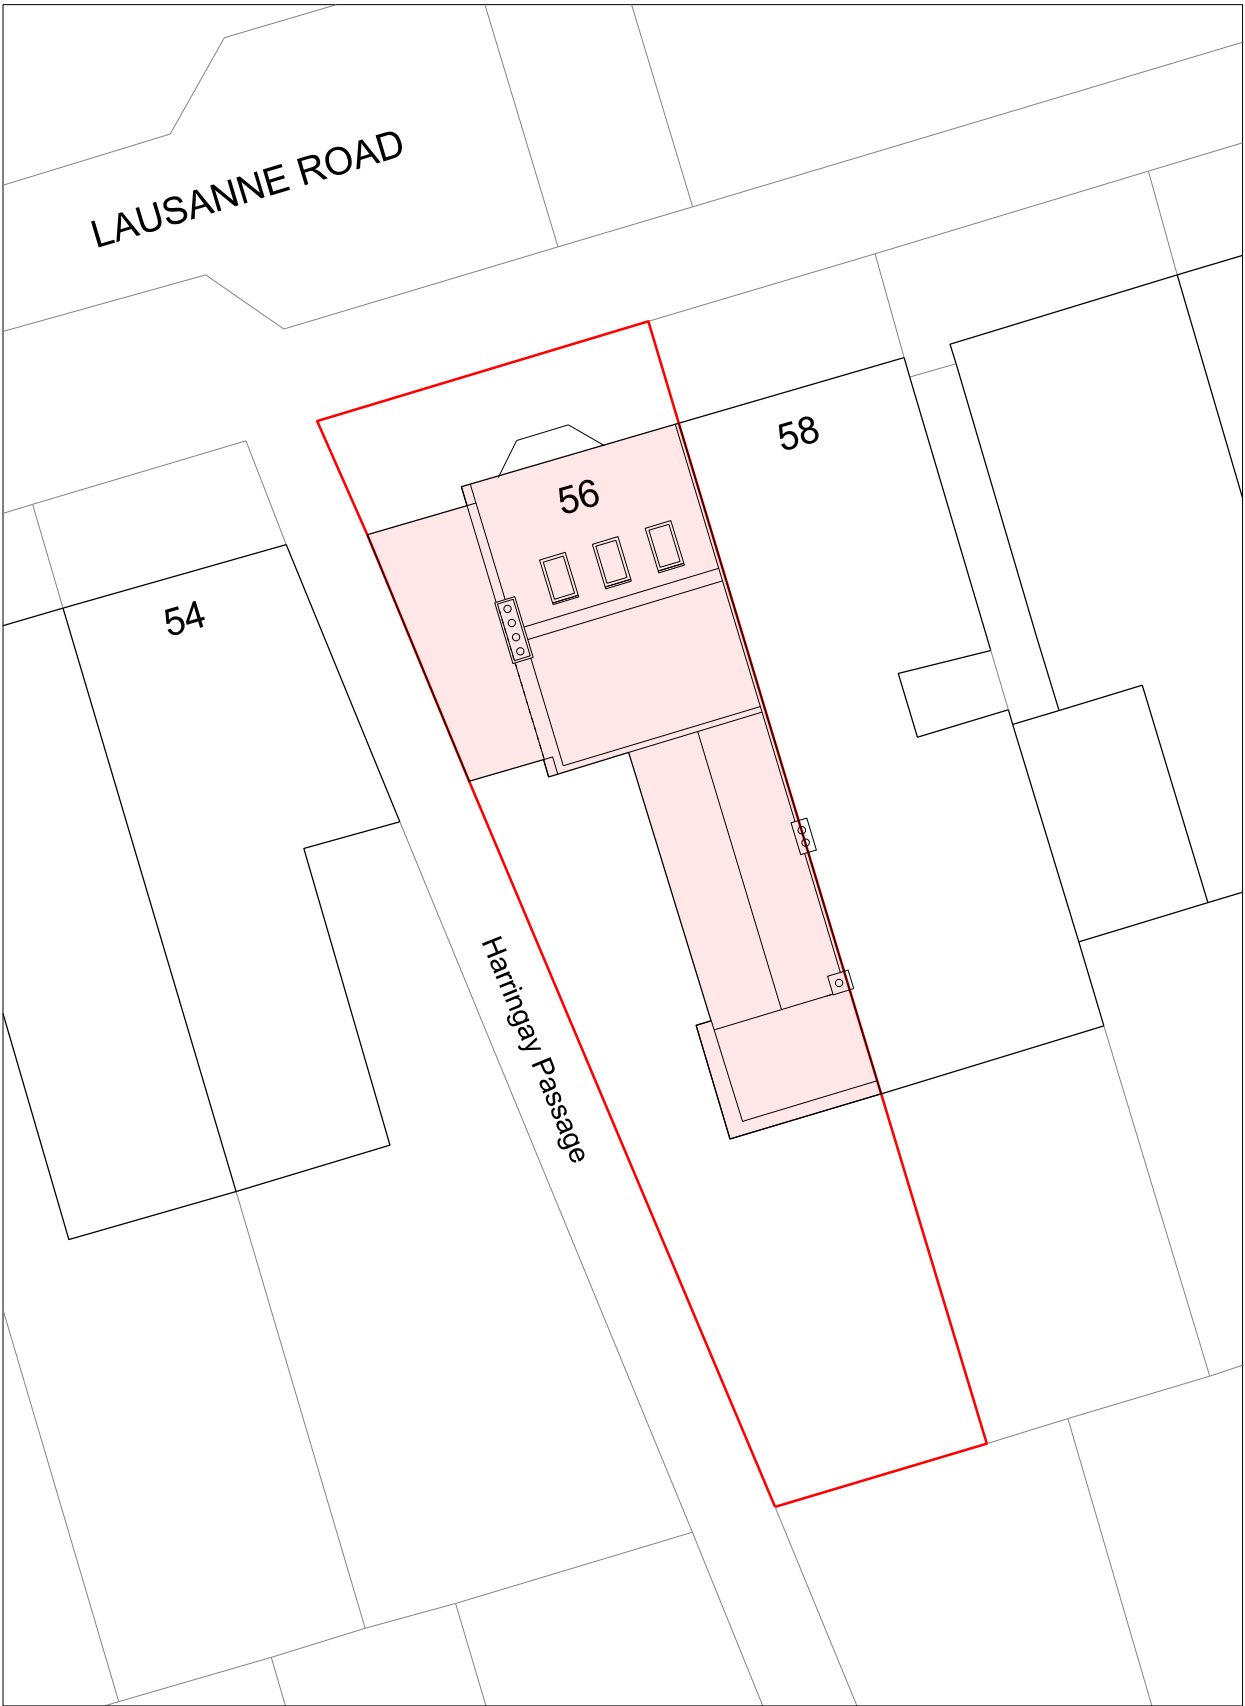

Site Block Plan Showing Proposed Extension 1:200@A3 / 1:100@A1

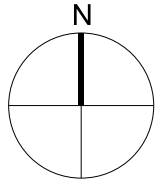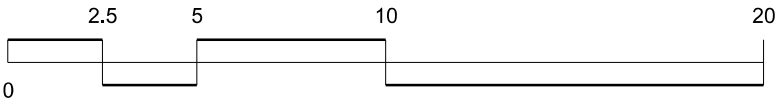

|                                         |            |
|-----------------------------------------|------------|
| Client                                  |            |
| Michael & Constanze Jaczynski           |            |
| Project                                 |            |
| 56 Lausanne Road                        |            |
| Drawing Title                           |            |
| Site Location Plan and Site Photographs |            |
| Drawing Number                          | Revision   |
| L56_PL_01                               | A          |
| Scale                                   | Date       |
| As noted on drawing                     | 16.01.2023 |
| Size                                    | Status     |
| A3 / A1                                 | Planning   |

Constanze Jaczynska  
Architect ARB, RIBA  
Ground Floor Flat, 56 Lausanne Road, London N8 0HP  
email: cgleibrock@gmail.com, phone: 07940 506 804