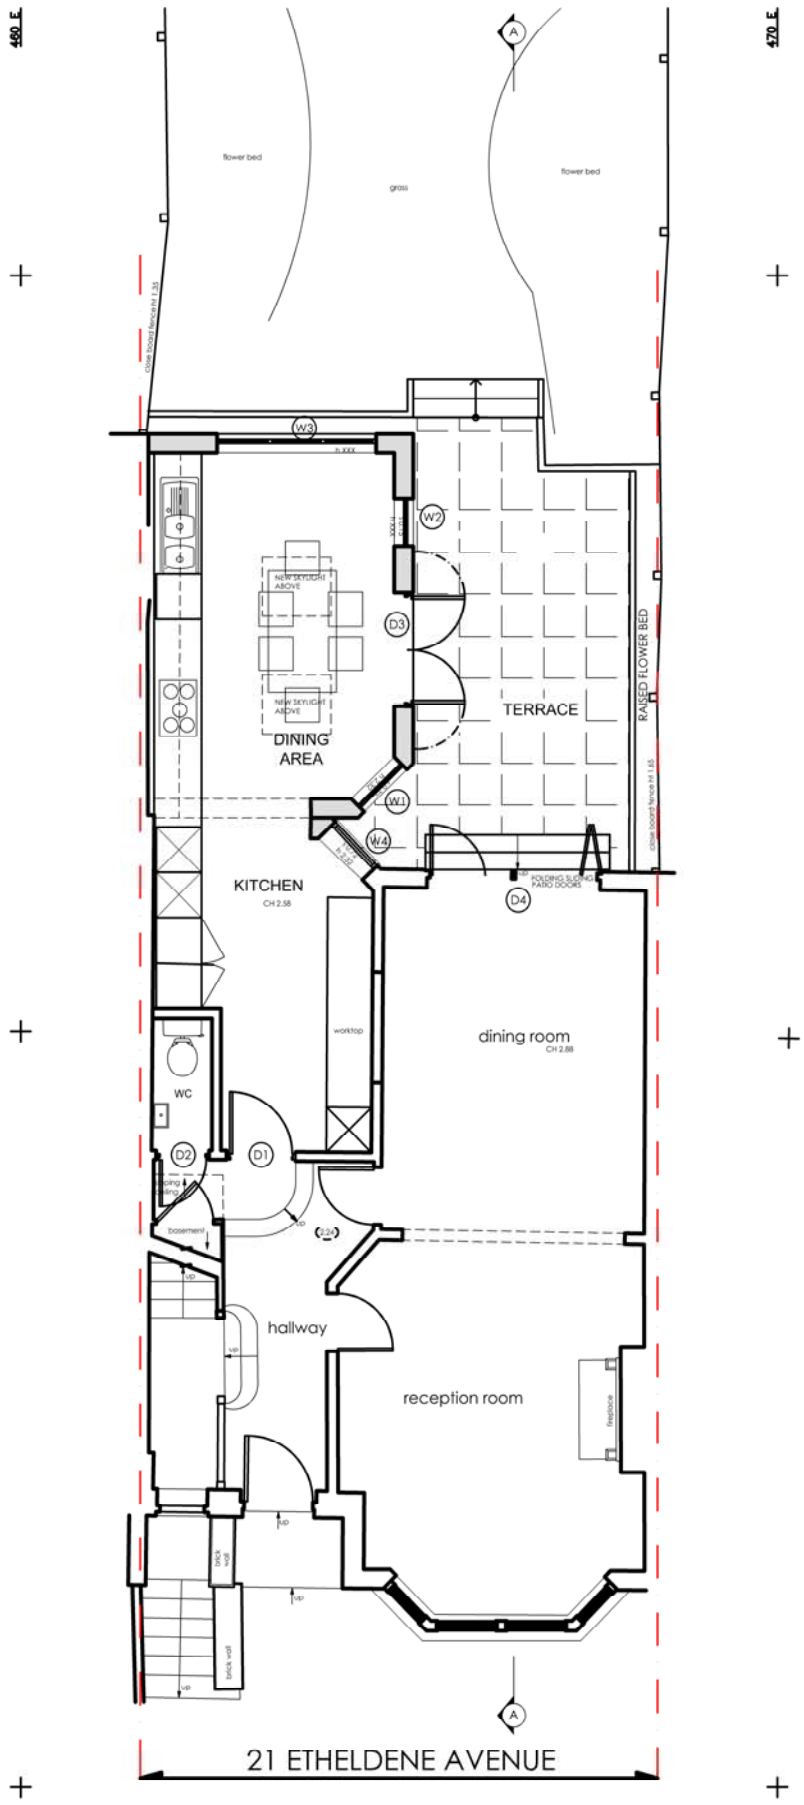



N

Indicative Only

Scale Bar (Metres)/ 1:100

0 1 2 3 4 5

| REV | DATE.REV | WHO.REV | | WHO.CHECK | CLIENT: | PROJECT: 21 ETHELDENE AVENUE, LONDON N10 3QG | SCALE: 1:100 | DESIGN/DRAWN: TN | CHECKED: CH | DATE: 16.12.2022 | PURA LTD 7 Torriano Mews NW5 2RZ - LONDON info.uk@p-u-r-a.com www.p-u-r-a.com +44-(0)2072 849 763 |
|---|---|---|---|---|---|---|---|---|---|---|---|
| REV | DATE | BY | DESCRIPTION | CHK | PURA LTD | DRAWING TITLE: GROUND FLOOR AS PROPOSED | FORMAT: A3 | PROJECT No: 0745 | DRAWING No: P201 | REV: F | |
| DRAWING STATUS: INFORMATION | | | | | | | | | | | |