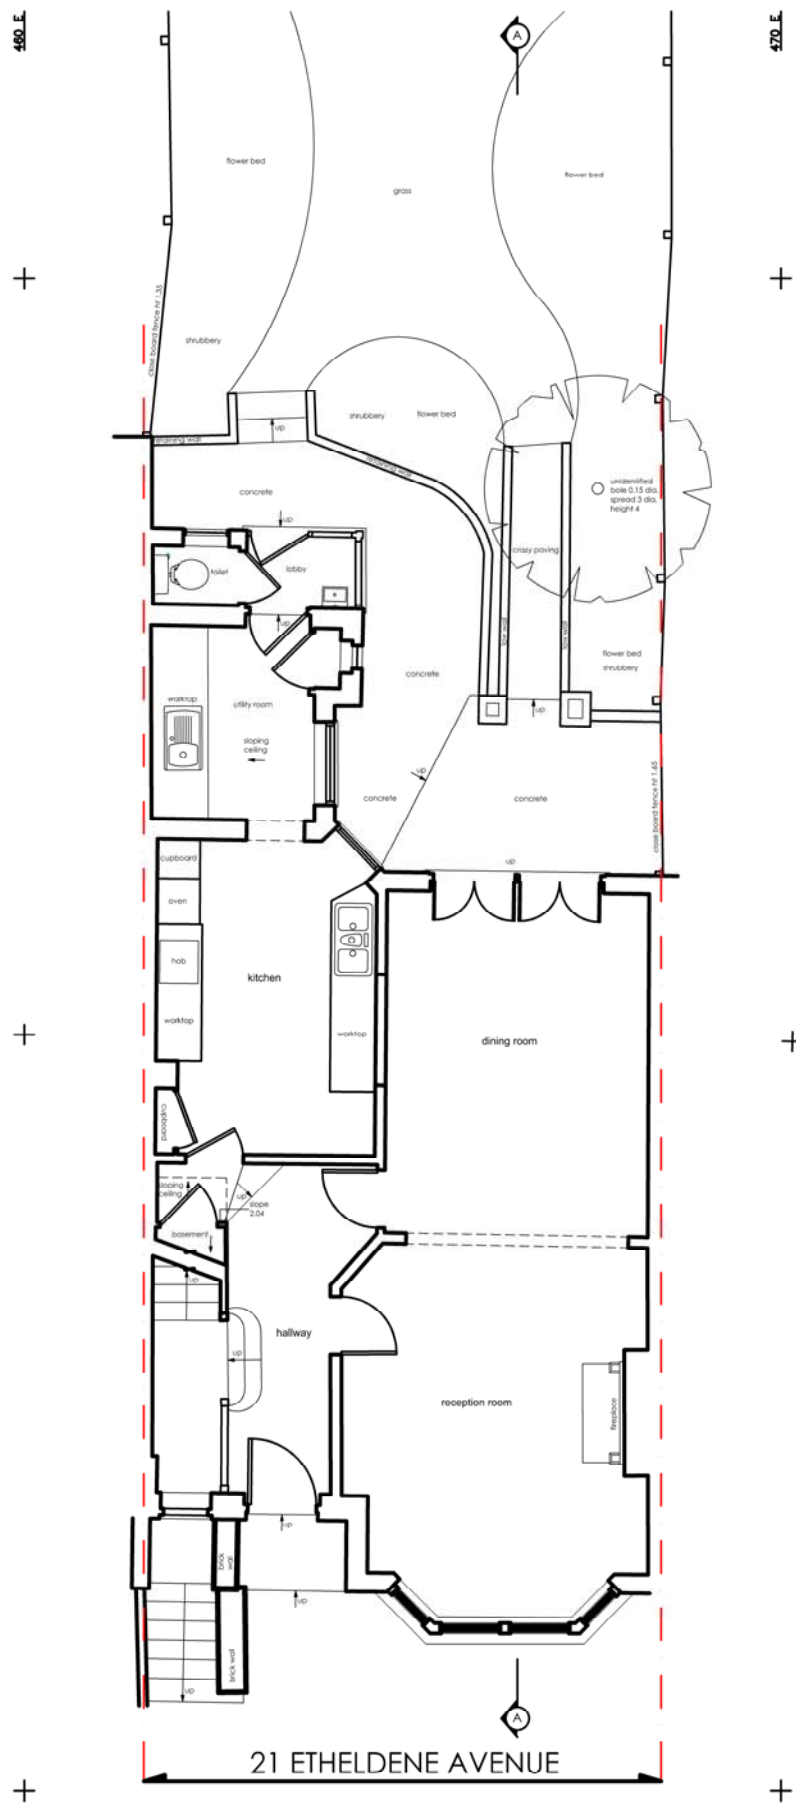


REV	DATE	BY	DESCRIPTION	CHK	CLIENT:	PROJECT:	SCALE:	DESIGN/DRAWN:	CHECKED:	DATE:	STUDIO HANEL LTD
1	16.12.2022	CH	GROUND FLOOR AS EXISTING		STUDIO HANEL LTD	21 ETHELDENE AVENUE, LONDON N10 3QG	1:100	TN	CH	16.12.2022	7 Torriano Mews NW5 2RZ - LONDON info.uk@p-u-r-a.com www.p-u-r-a.com +44-(0)2072 849 763
2							FORMAT:	PROJECT No:	DRAWING No:	REV:	
							A3	0745	P200	A	