



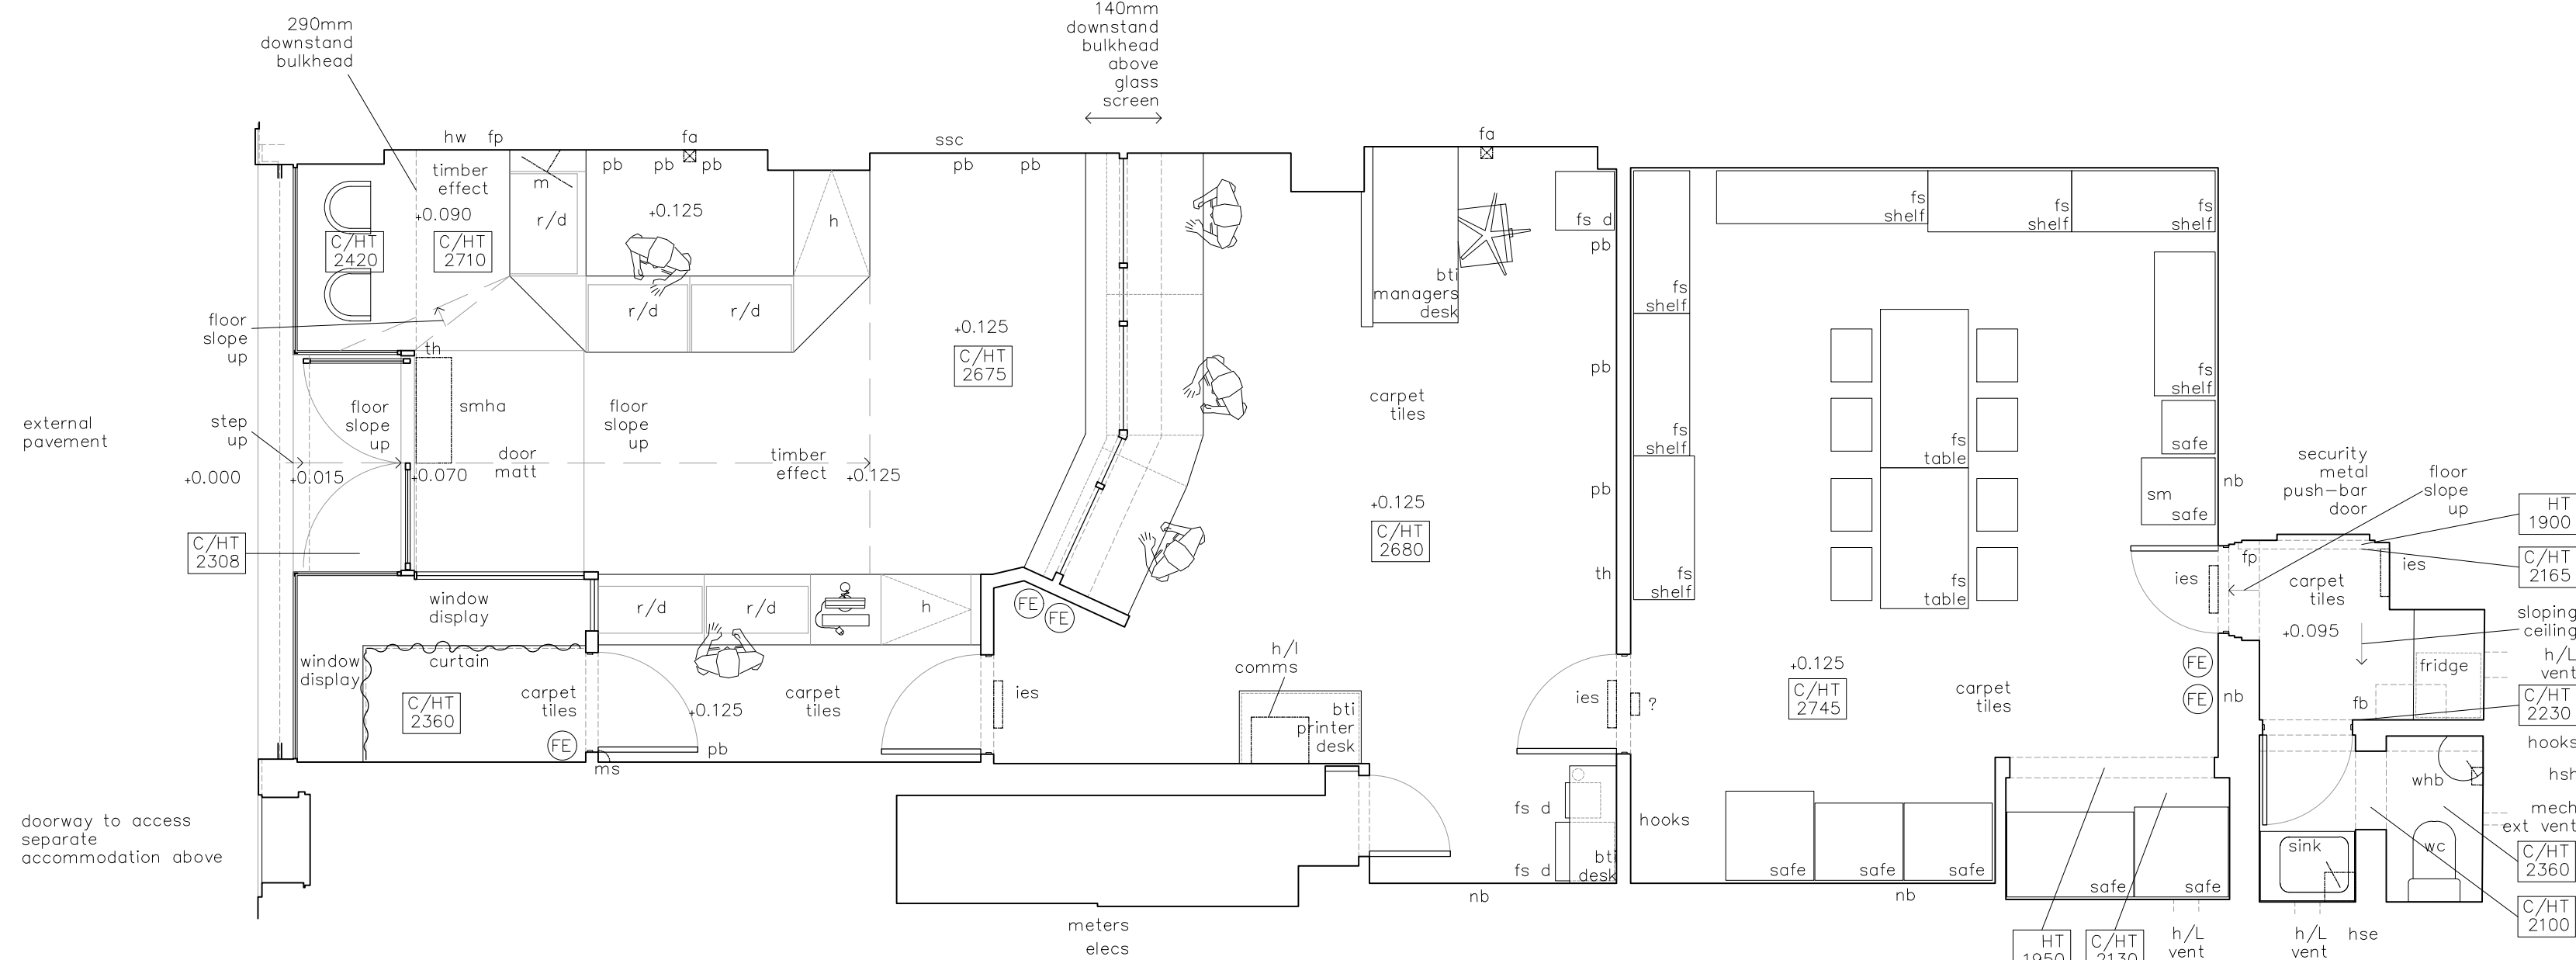

EXISTING GROUND FLOOR LAYOUT

- r/d - retail display incl lighting
d - drawer unit
h - hinged flap hatch
nb - notice/white/pin board
pb - promo board
sm - security monitor
m - monitor
bti - built-in
fs - free-standing
hw - hygiene hand wash
hsh - heatrae sadia handy
hse - heatrae sadia express
- th - thermal/heating controls
sd - high level fire/smoke detector alarm
fp - fire alarm call point
fa - high level fire/smoke alarm
ies - illuminated escape signage
fb - fireblanket
fe - fire extinguisher co/water/powder
smha - surface mounted heater aircurtain
hsh - heatrae sadia handy
hse - heatrae sadia express
- General:
85x15 skirting
45x15 architrave
- electrical sockets, spurs etc
not indicated

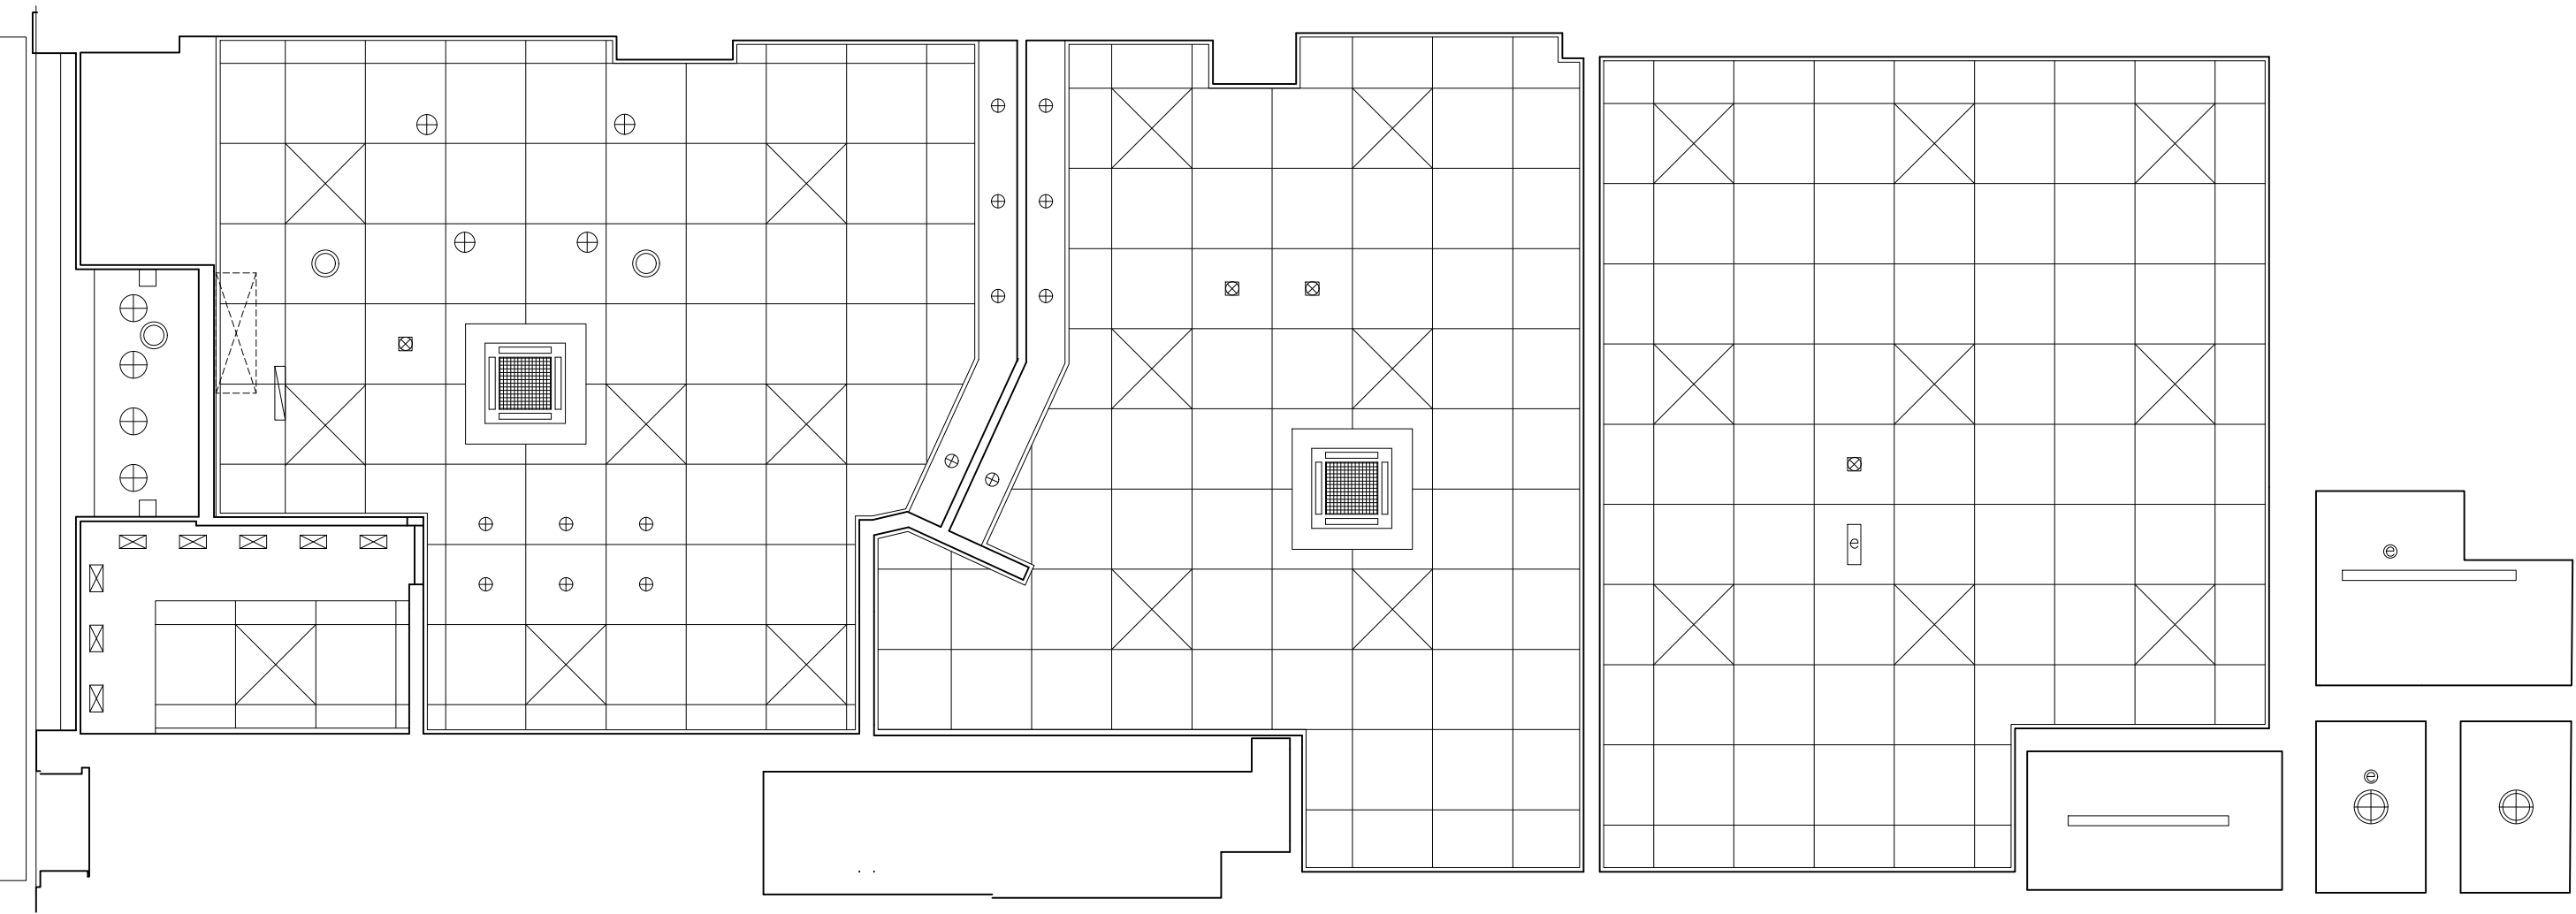

EXISTING CEILING LAYOUT

- ⊕ large downlighter
⊖ small recessed downlighter
⊞ window display downlighter
— surface strip light
⊕ bulkhead light
□ suspended ceiling tile
⊞ suspended ceiling tile light
- ⊞ speaker
⊞ fire/smoke alarm detection
⊞ illuminated escape signage
⊞ emergency bulkhead light
⊞ external intake/extract vent
⊞ surface mounted heater aircurtain
- ⊞ ceiling aircon unit