





EXISTING SHOP FRONT ELEVATION

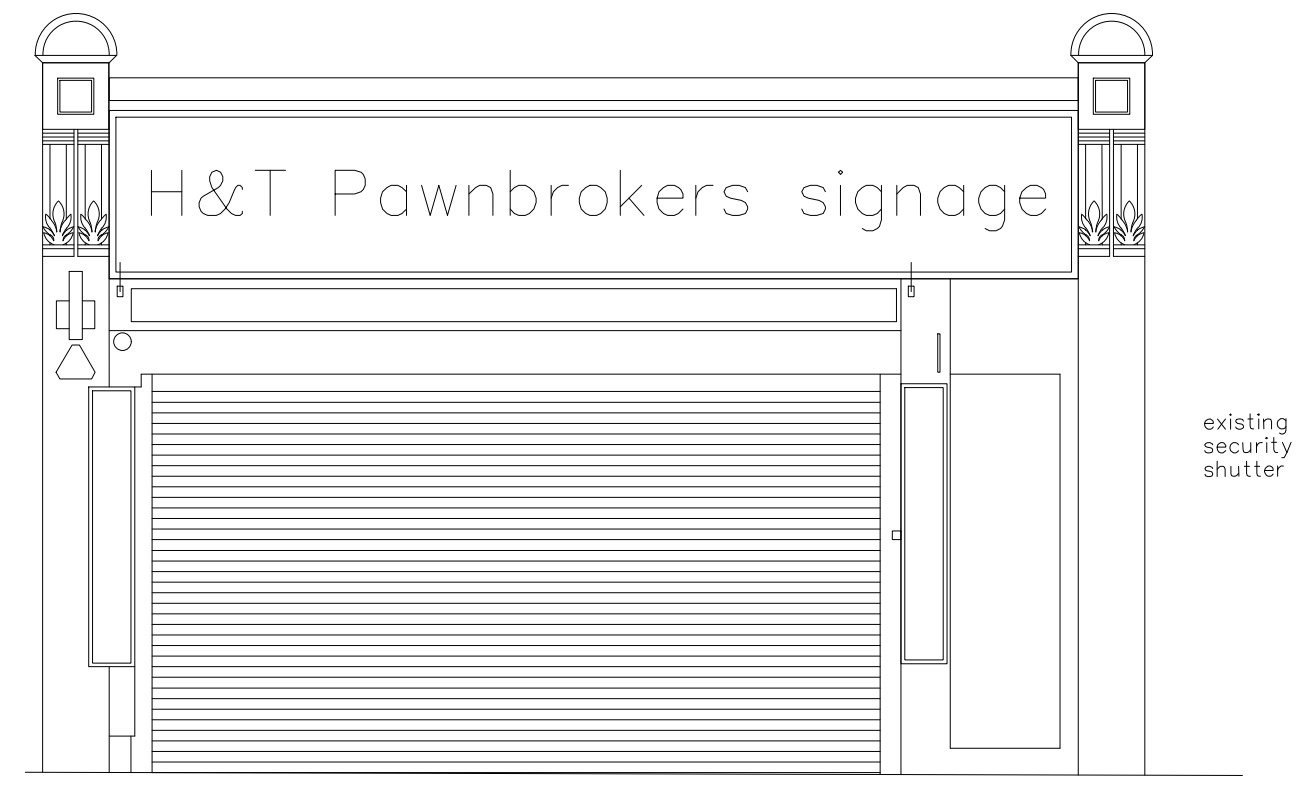

EXISTING SHOP FRONT ELEVATION — SHUTTERS DOWN

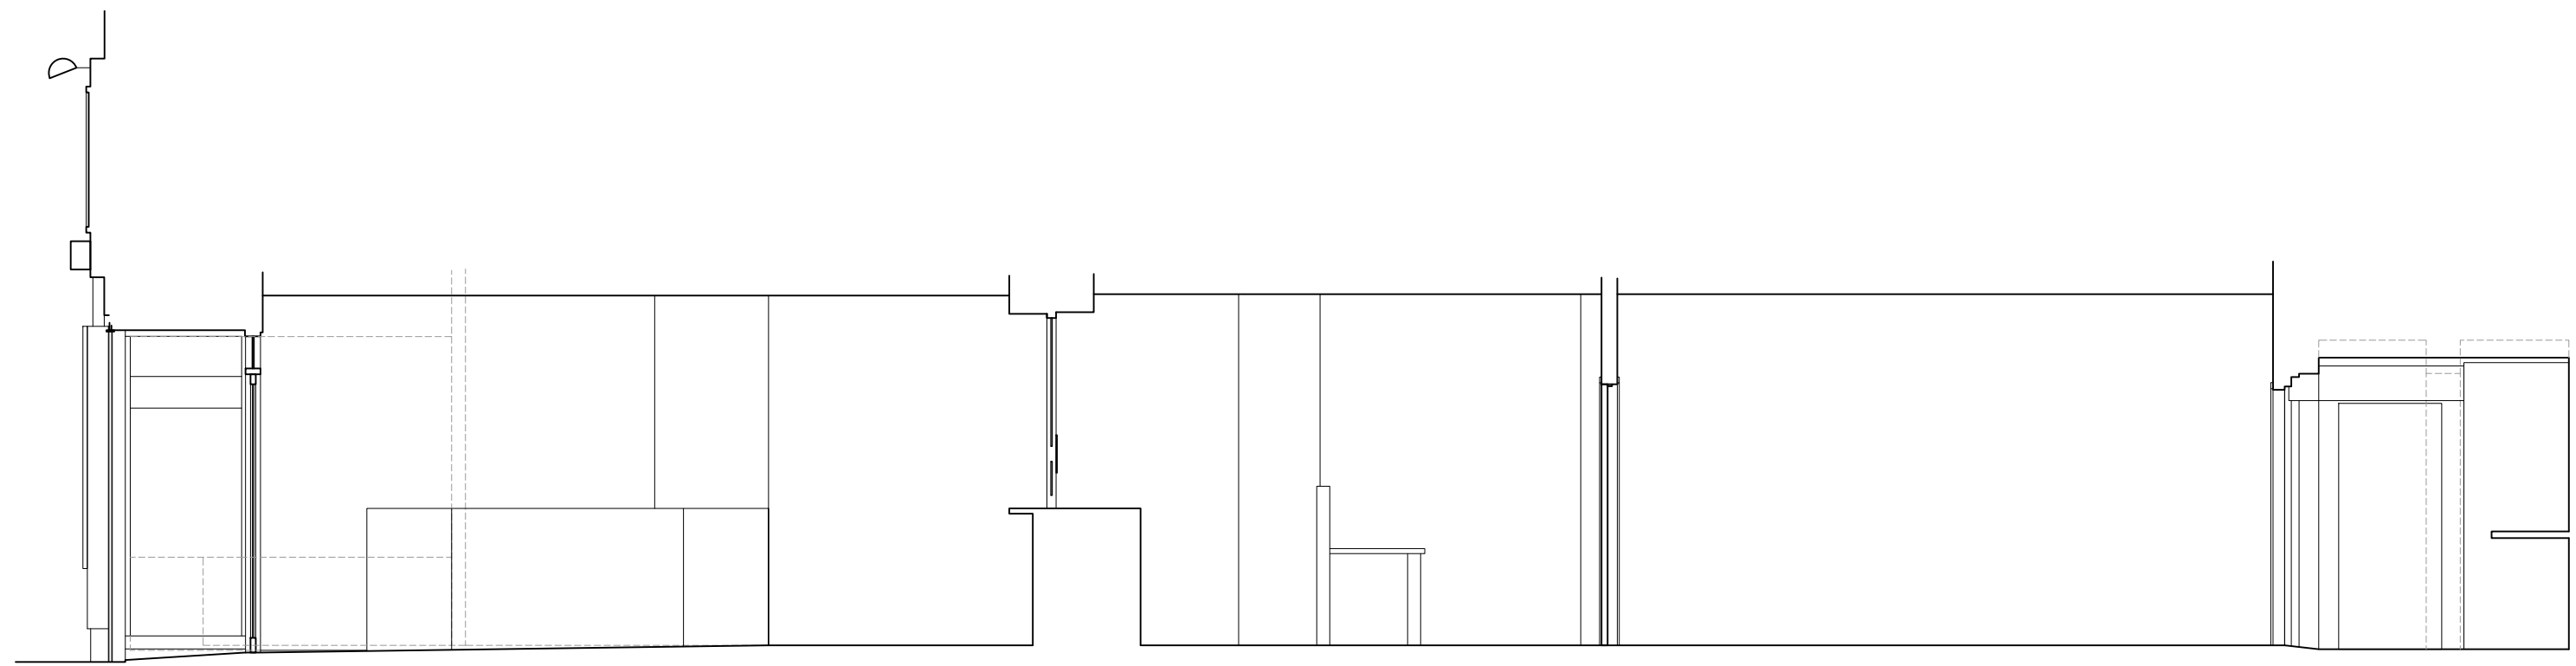

EXISTING SECTION

