



LEGEND

- DOOR SCHEDULE
- D1 - NEW TOUGHENED GLASS DOOR ASSEMBLY CW SIDE SCREEN IN 100 X 45 S.A.A. FRAME CONCEALED OVERHEAD CLOSER, PATCH FITTINGS, STAINLESS HANDLES AND CLOSER (HOLD OPEN) TO BE FITTED.
- D2 - NEW 54mm SOLID CORE DOOR 1981 X 762 IN METAL FRAME / STOPS. 200 X 200 ONE WAY VISION PANEL AND CHUBB 3R35 M.L.L. (OR SIMILAR) WITH ESCAPE HANDLE TO INSIDE.
- D3 - NEW ALLOY S.A.A. FRAMED DOOR (NO MIDRAIL) IN 100 X 45 ALLOY FRAME WITH TRANSOM. DOOR AND FANLIGHT TO HAVE 9.5 SECURITY GLASS, CONCEALED OVERHEAD CLOSER (NON- HOLD OPEN), MANIFESTATION AND ELECTRONIC DOOR RELEASE. NO THRESHOLD TO BOTTOM OF FRAME.
- D4 - NEW ALLOY S.A.A. FRAMED DOOR (NO MIDRAIL) IN 100 X 45 ALLOY FRAME WITH TRANSOM. DOOR AND FANLIGHT TO HAVE 9.5 SECURITY GLASS, CONCEALED OVERHEAD CLOSER (NON- HOLD OPEN) AND MANIFESTATION.
- D5 - EXISTING DOORSET IN STUD WALL TO BE RELOCATED AS SHOWN ON DRAWING. EXISTING DOOR AND FRAME TO BE REUSED.
- D6 - NEW 54mm SOLID CORE DOOR 1981 X 762 IN METAL FRAME / STOPS. 200 X 200 ONE WAY VISION PANEL AND CHUBB 3R35 M.L.L. (OR SIMILAR) WITH ESCAPE HANDLE TO INSIDE.
- D7 - NEW PAIR OF 1981 X 335 BIFOLD DOORS WITH REBATED MEETING STILES ON HEADER TRACK SYSTEM WITH WC SNIIB LATCH/LOCK (with emergency release to outer face) & TIMBER FRAME.
- D8, D9, D10 TO BE RETAINED AS EXISTING BUT TO BE CHECKED AND OVERHAULED WHERE NECESSARY READY FOR PAINTING, INCLUDING EXTERNAL SECURITY DOOR.

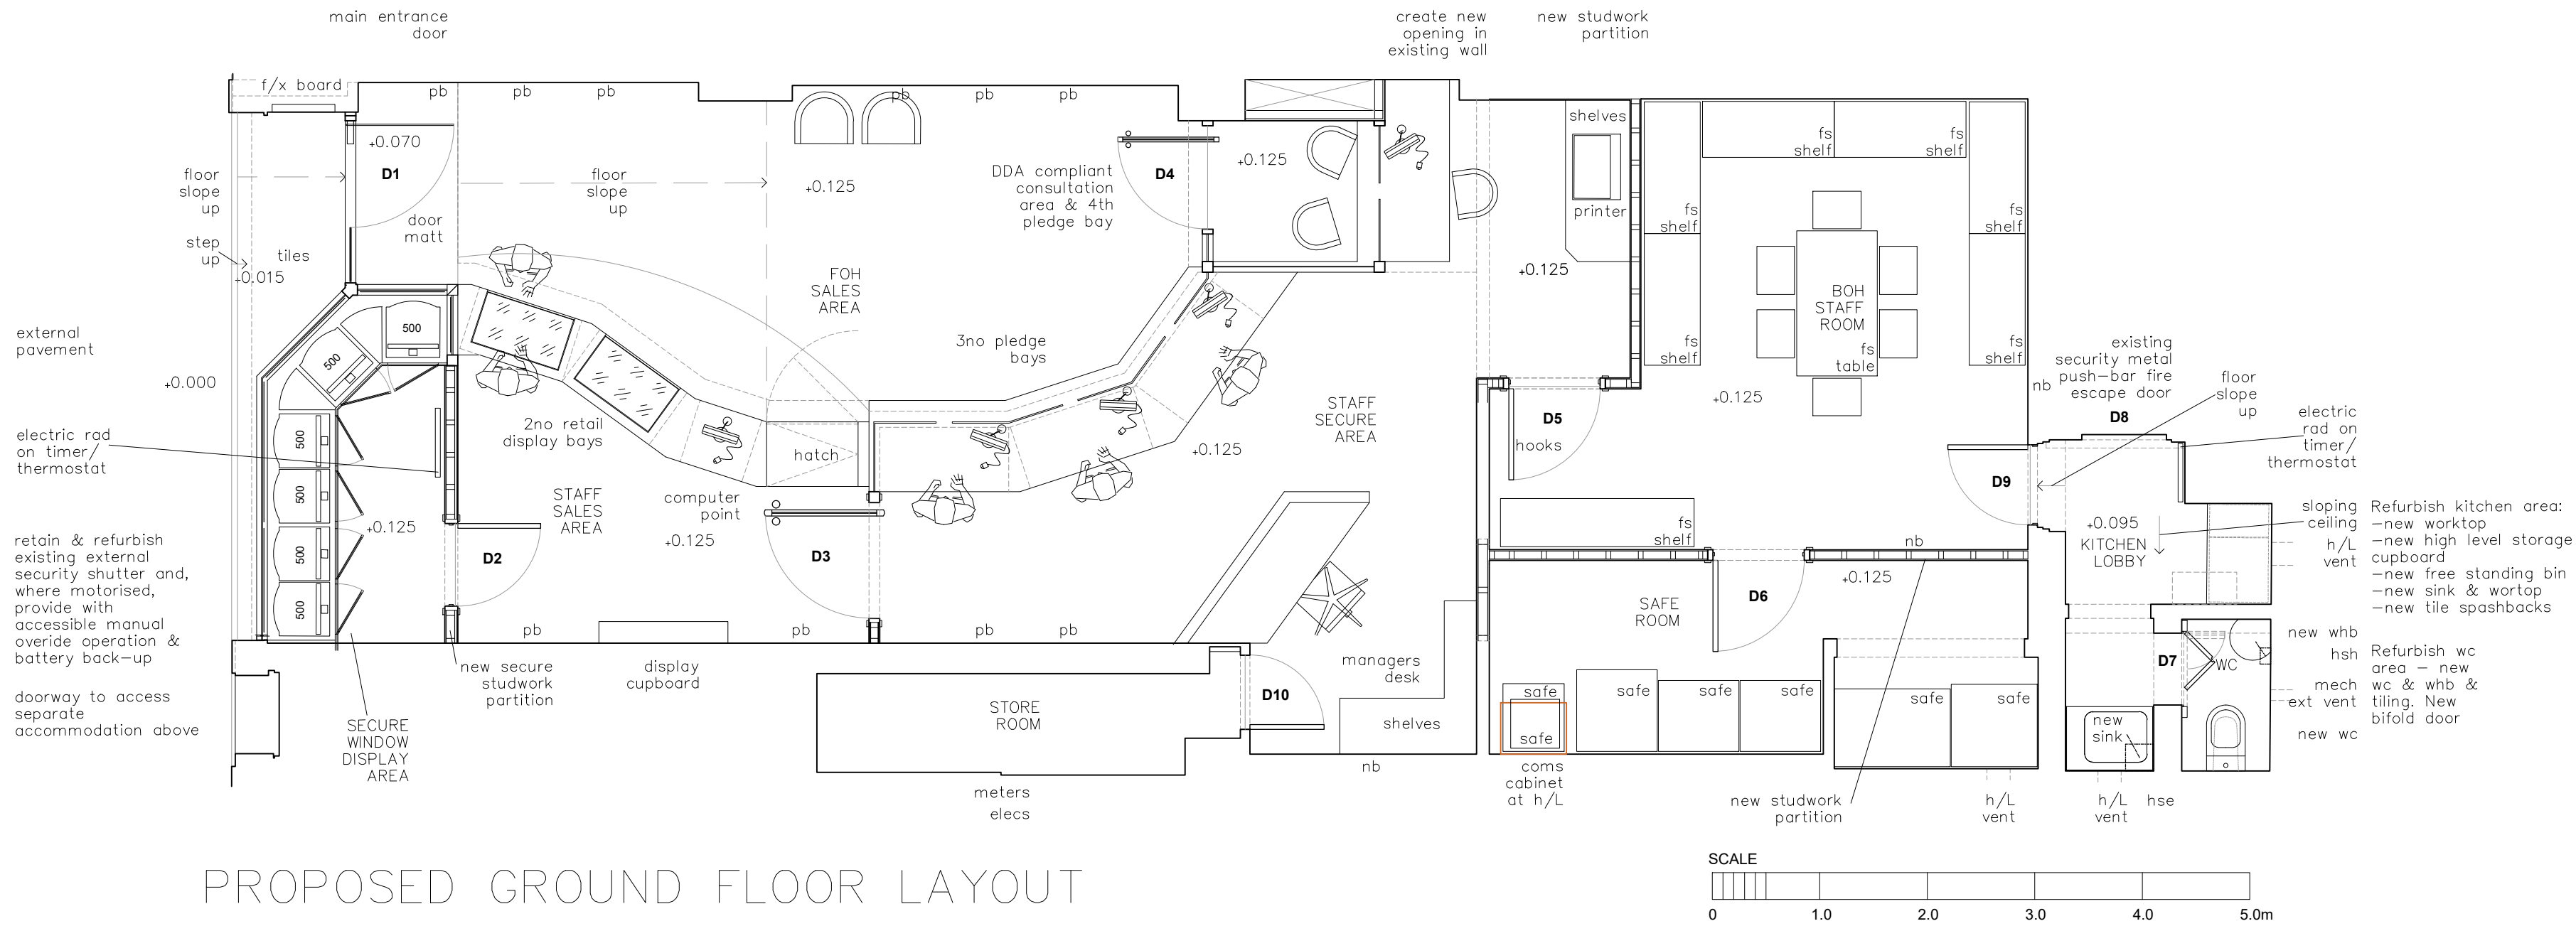

PROPOSED GROUND FLOOR LAYOUT

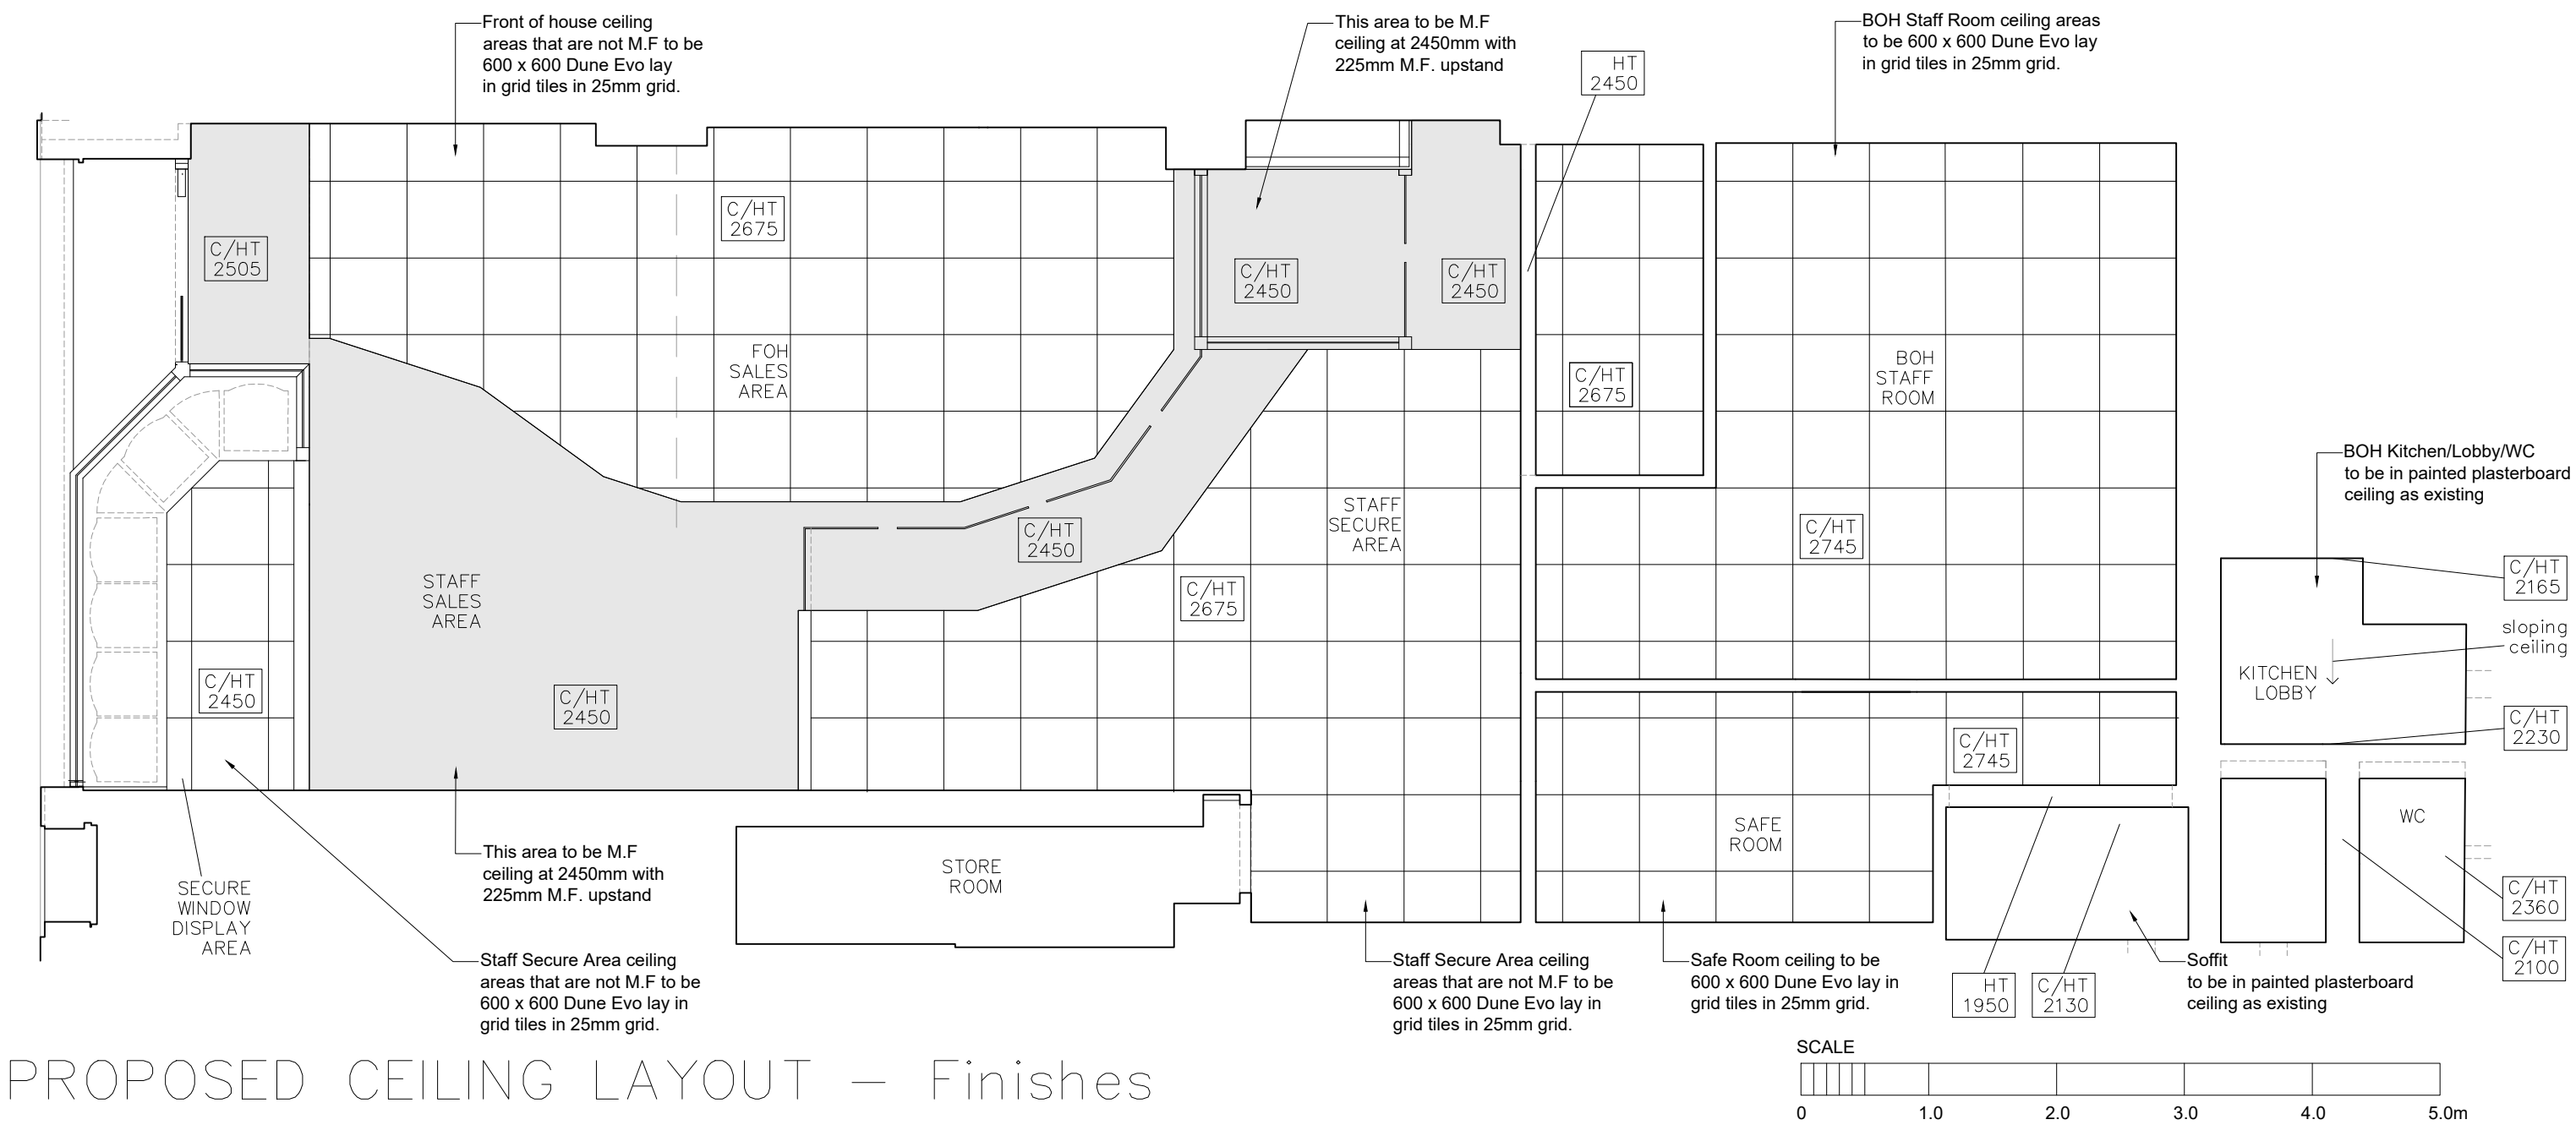

PROPOSED CEILING LAYOUT – Finishes