




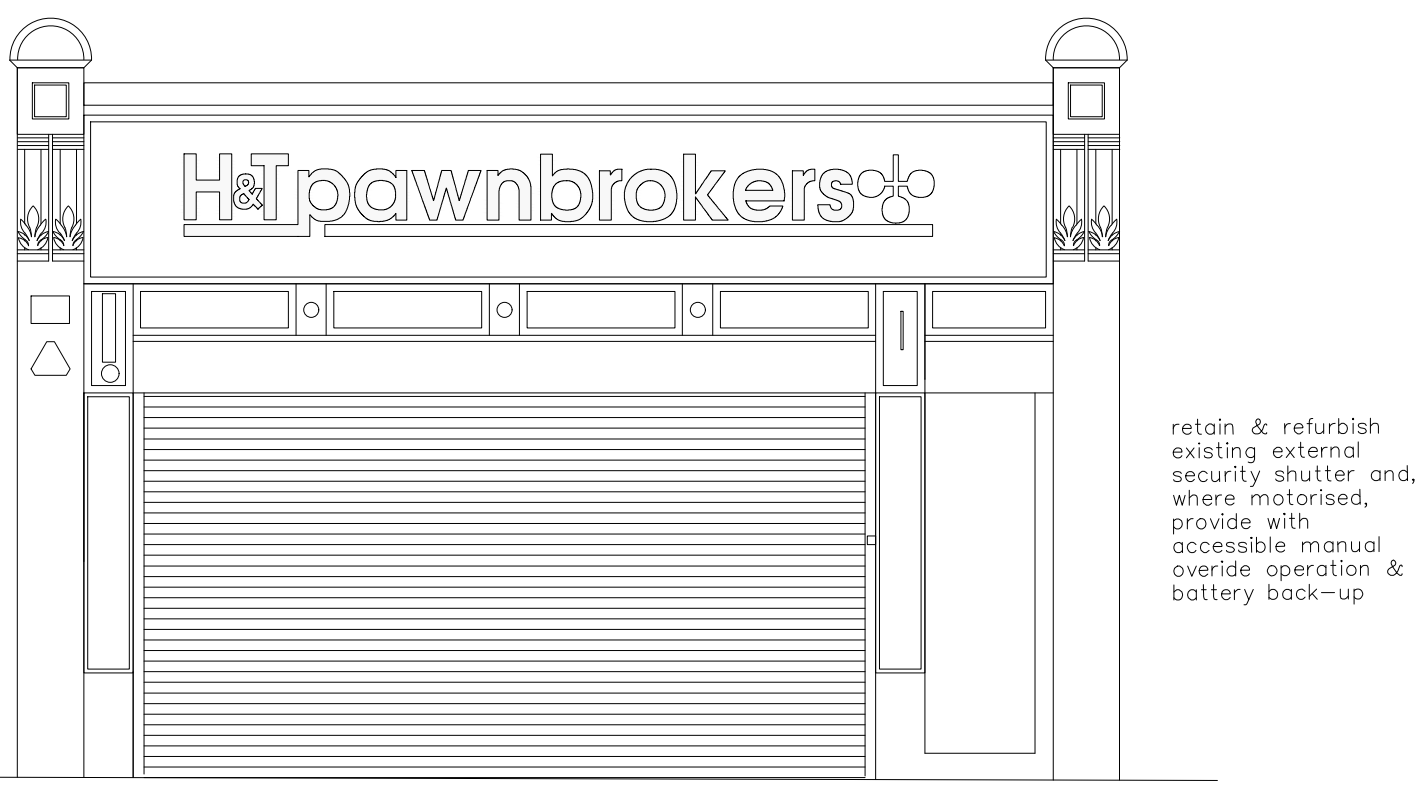


PROPOSED SHOP FRONT ELEVATION

PROPOSED SHOP FRONT ELEVATION —
SHUTTERS DOWN

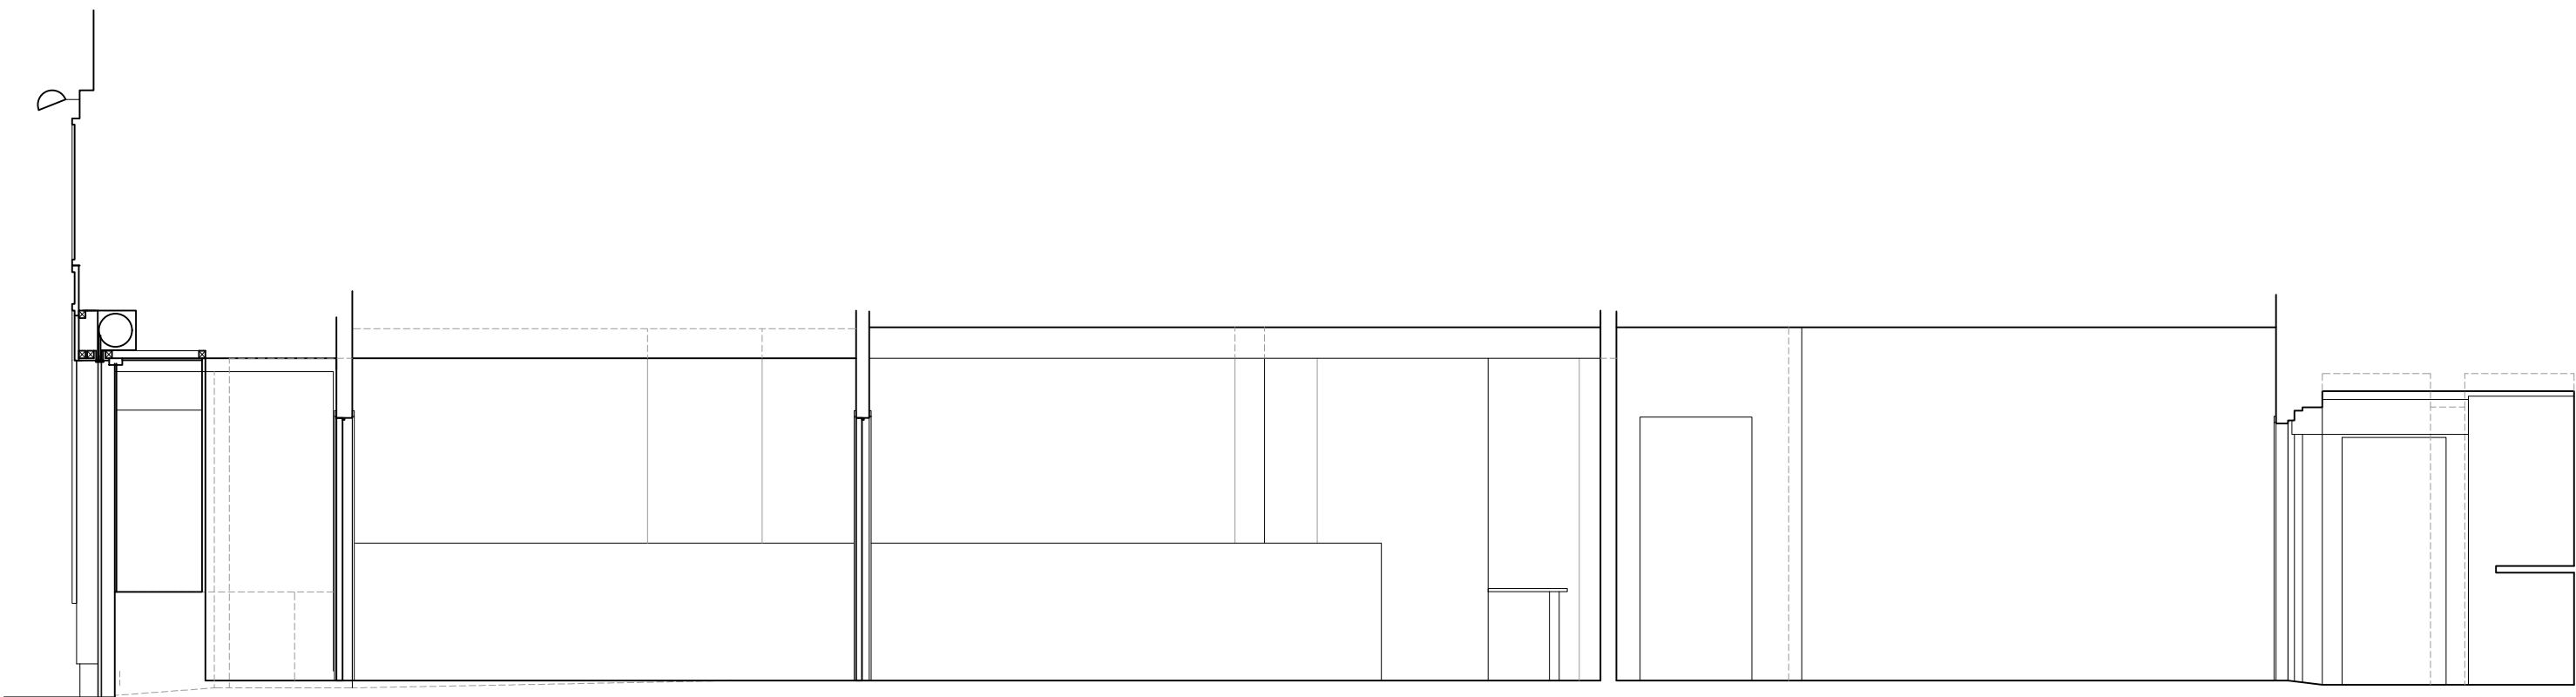

PROPOSED SECTION

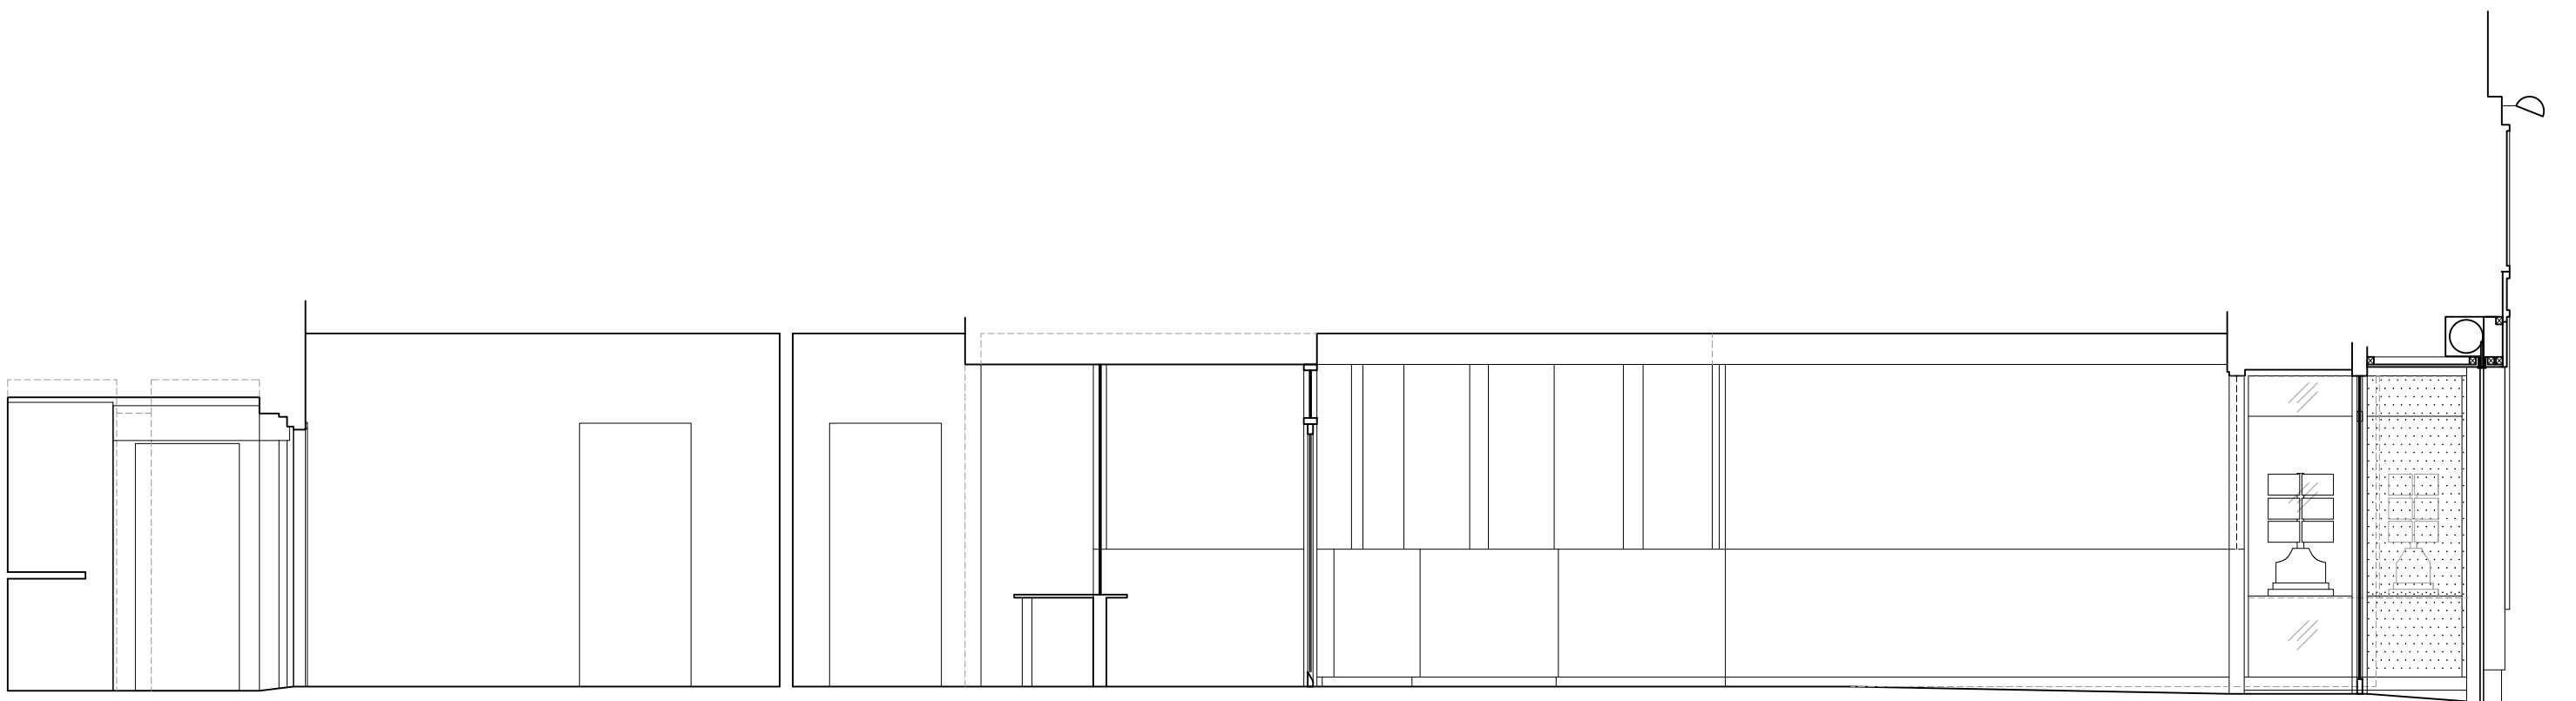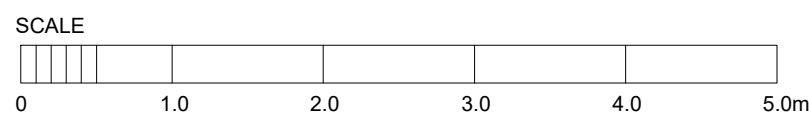

PROPOSED SECTION