

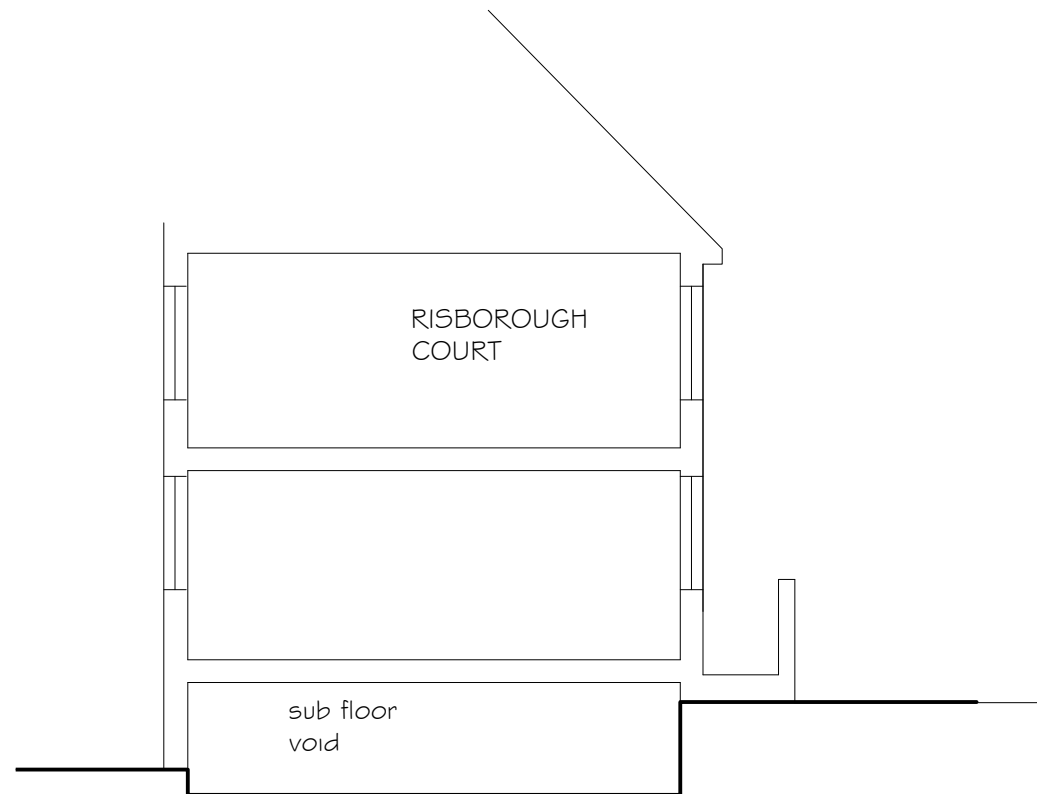


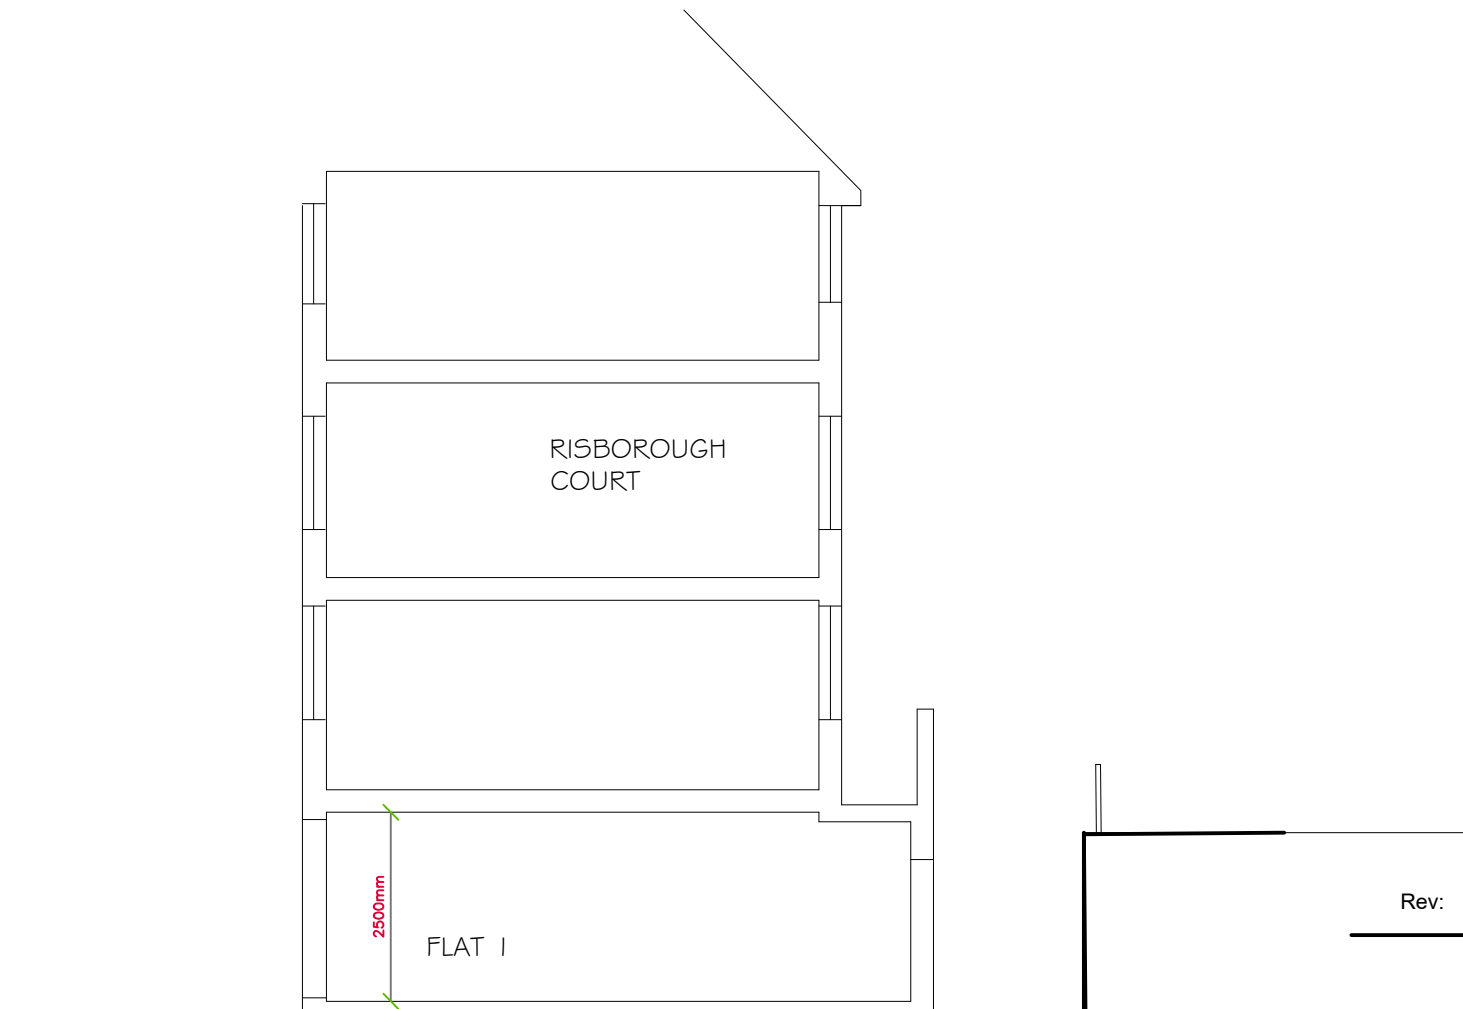

EXISTING SECTION THRU FLAT 1 AREA  
SCALE 1:100

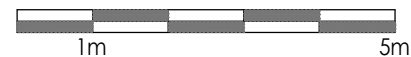

PROPOSED SECTION THRU FLAT 1 AREA  
SCALE 1:100

Rev:



6 Wrotham Business Park  
Barnet, Herts  
EN5 4SZ

t: 0208 275 1080  
e: enquiries@planningconsent.com  
w: www.planningconsent.com

Drawing Title: Existing & proposed sections to flat 1  
Project: Proposed Extensions and Alterations to existing block of flats  
Location: Risborough Court, Muswell Hill N10 3PP  
Scale: 1:100@A3  
Drwn: srt  
Date: December 2022  
Drawing No: 5343 PA 17

Copyright and design right held by Stuart Henley & Partners Ltd. No unauthorised reproduction permitted.