




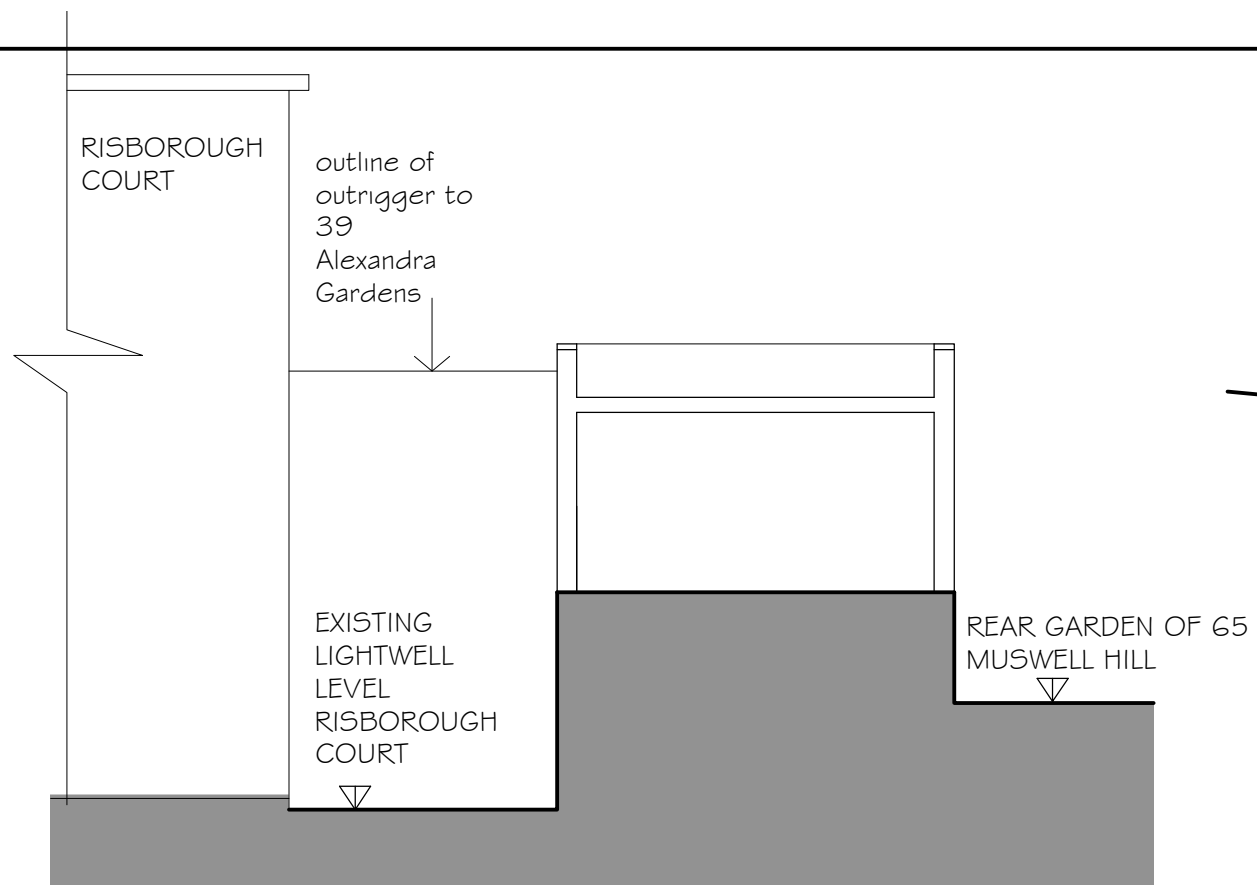


EXISTING SECTION THROUGH GARAGE
SCALE 1:100

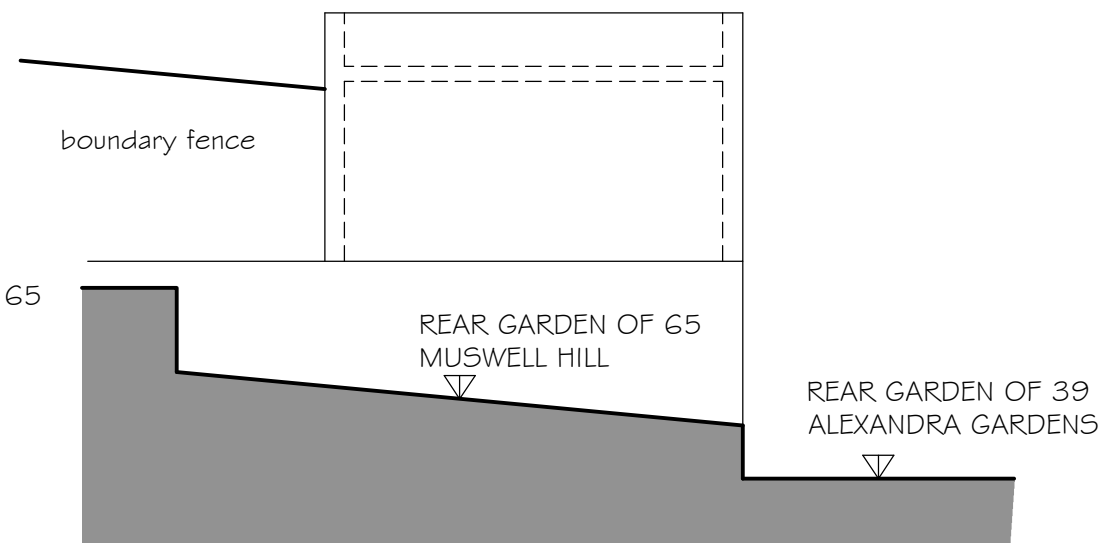

EXISTING GARAGE SIDE ELEVATION FACING 65 MUSWELL HILL GARDEN
SCALE 1:100

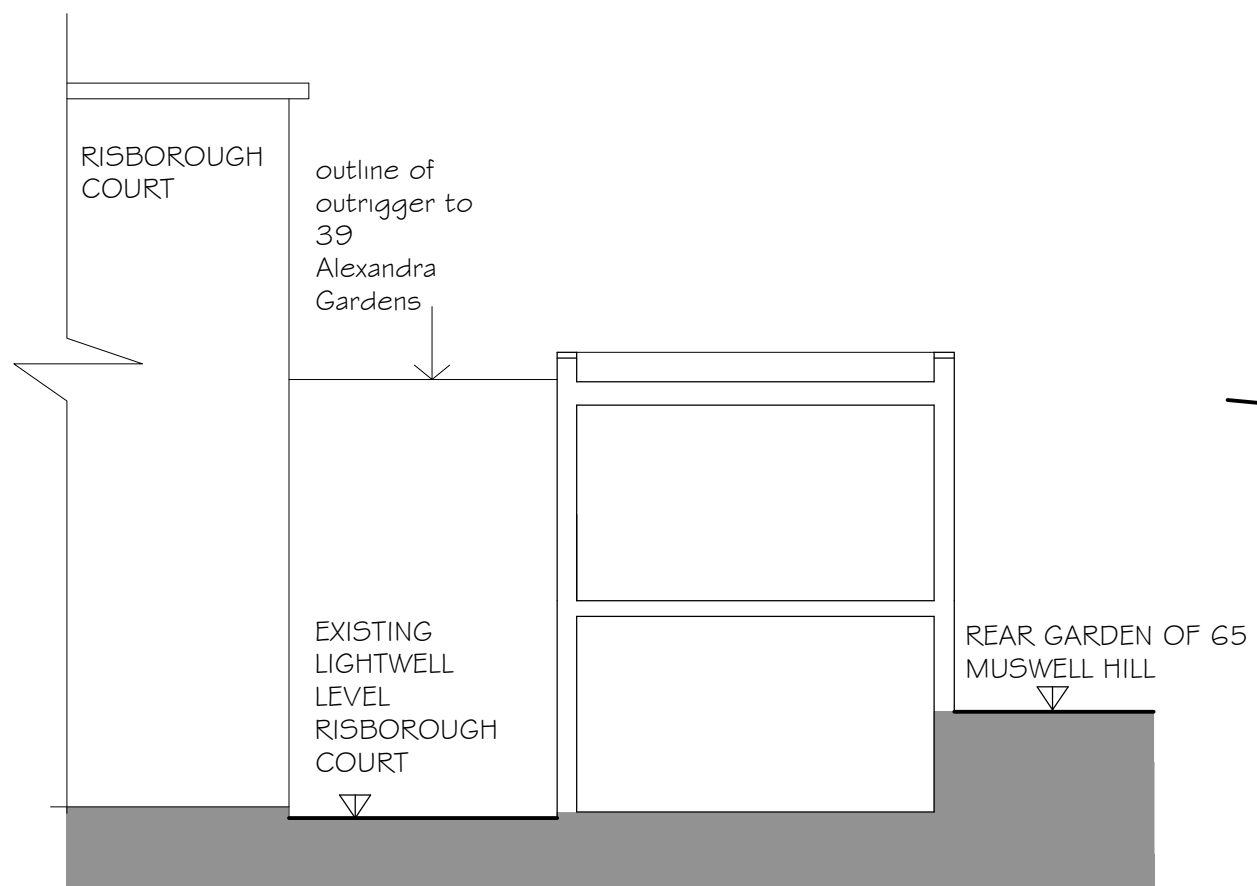

PROPOSED SECTION THROUGH FLAT 2
SCALE 1:100

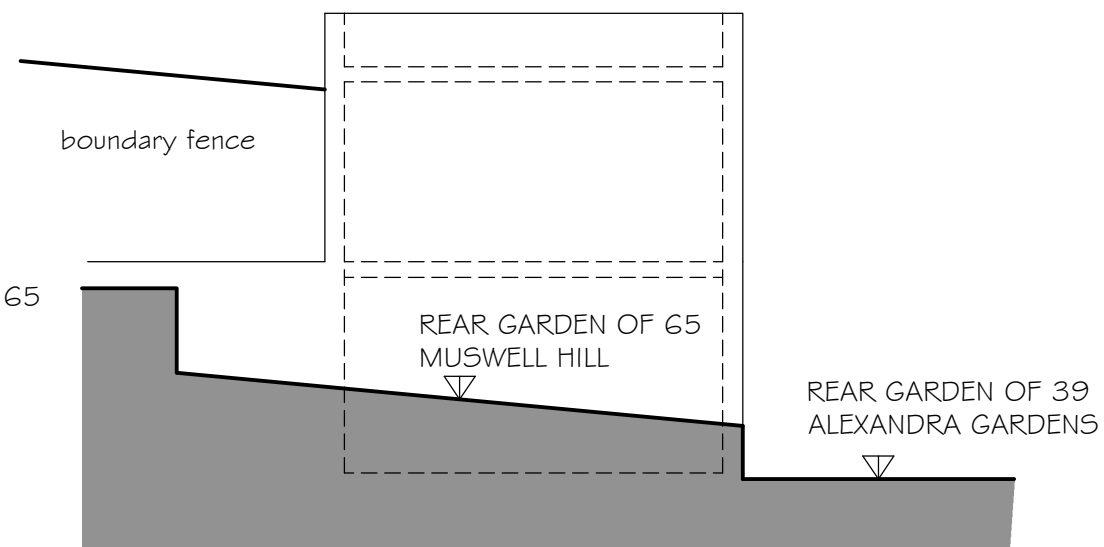

PROPOSED GARAGE SIDE SECTION FACING 65 MUSWELL HILL GARDEN
SCALE 1:100

Rev:



6 Wrotham Business Park
Barnet, Herts
EN5 4SZ

t: 0208 275 1080
e: enquiries@planningconsent.com
w: www.planningconsent.com

Drawing Title:
Existing & proposed sections to flat 2

Project:
Proposed Extensions and Alterations to existing block of flats

Location:
Risborough Court,
Muswell Hill N10 3PP

Scale: 1:200@A3

Drwn: srt

Date: December 2022

Drawing No:

5343 PA 16

Copyright and design right held by Stuart Henley & Partners Ltd. No unauthorised reproduction permitted.