


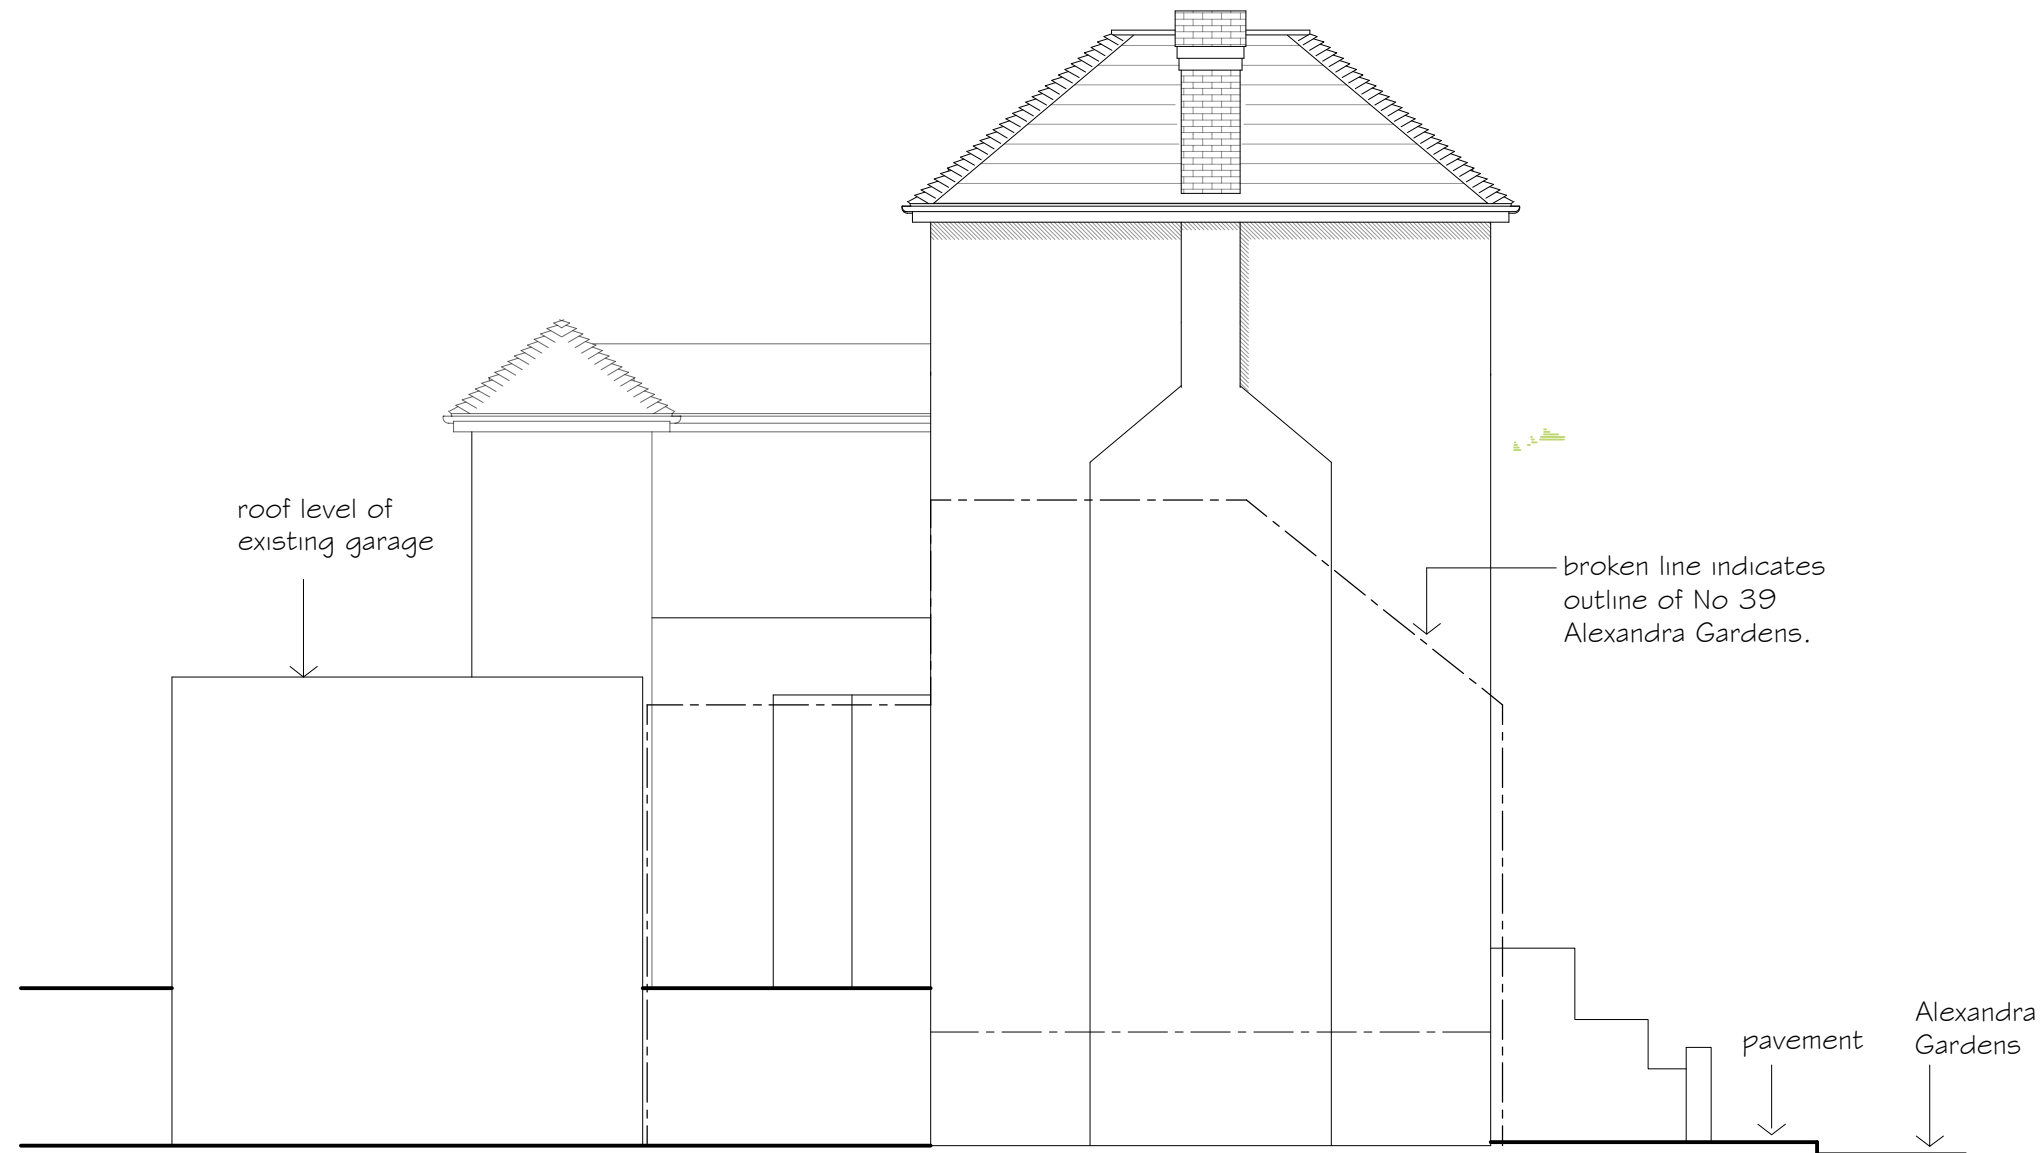

PROPOSED SOUTH WEST (REAR) ELEVATION FACING 39 ALEXANDRA GARDENS
 SCALE 1:100

Rev:



6 Wrotham Business Park
 Barnet, Herts
 EN5 4SZ

t: 0208 275 1080
 e: enquiries@planningconsent.com
 w: www.planningconsent.com

Drawing Title:	Scale: 1:200@A3
Proposed SW elevations	Drwn: srt
Project: Proposed Extensions and Alterations to existing block of flats	Date: December 2022
Location: Risborough Court, Muswell Hill N10 3PP	Drawing No:
	5343 PA 15