


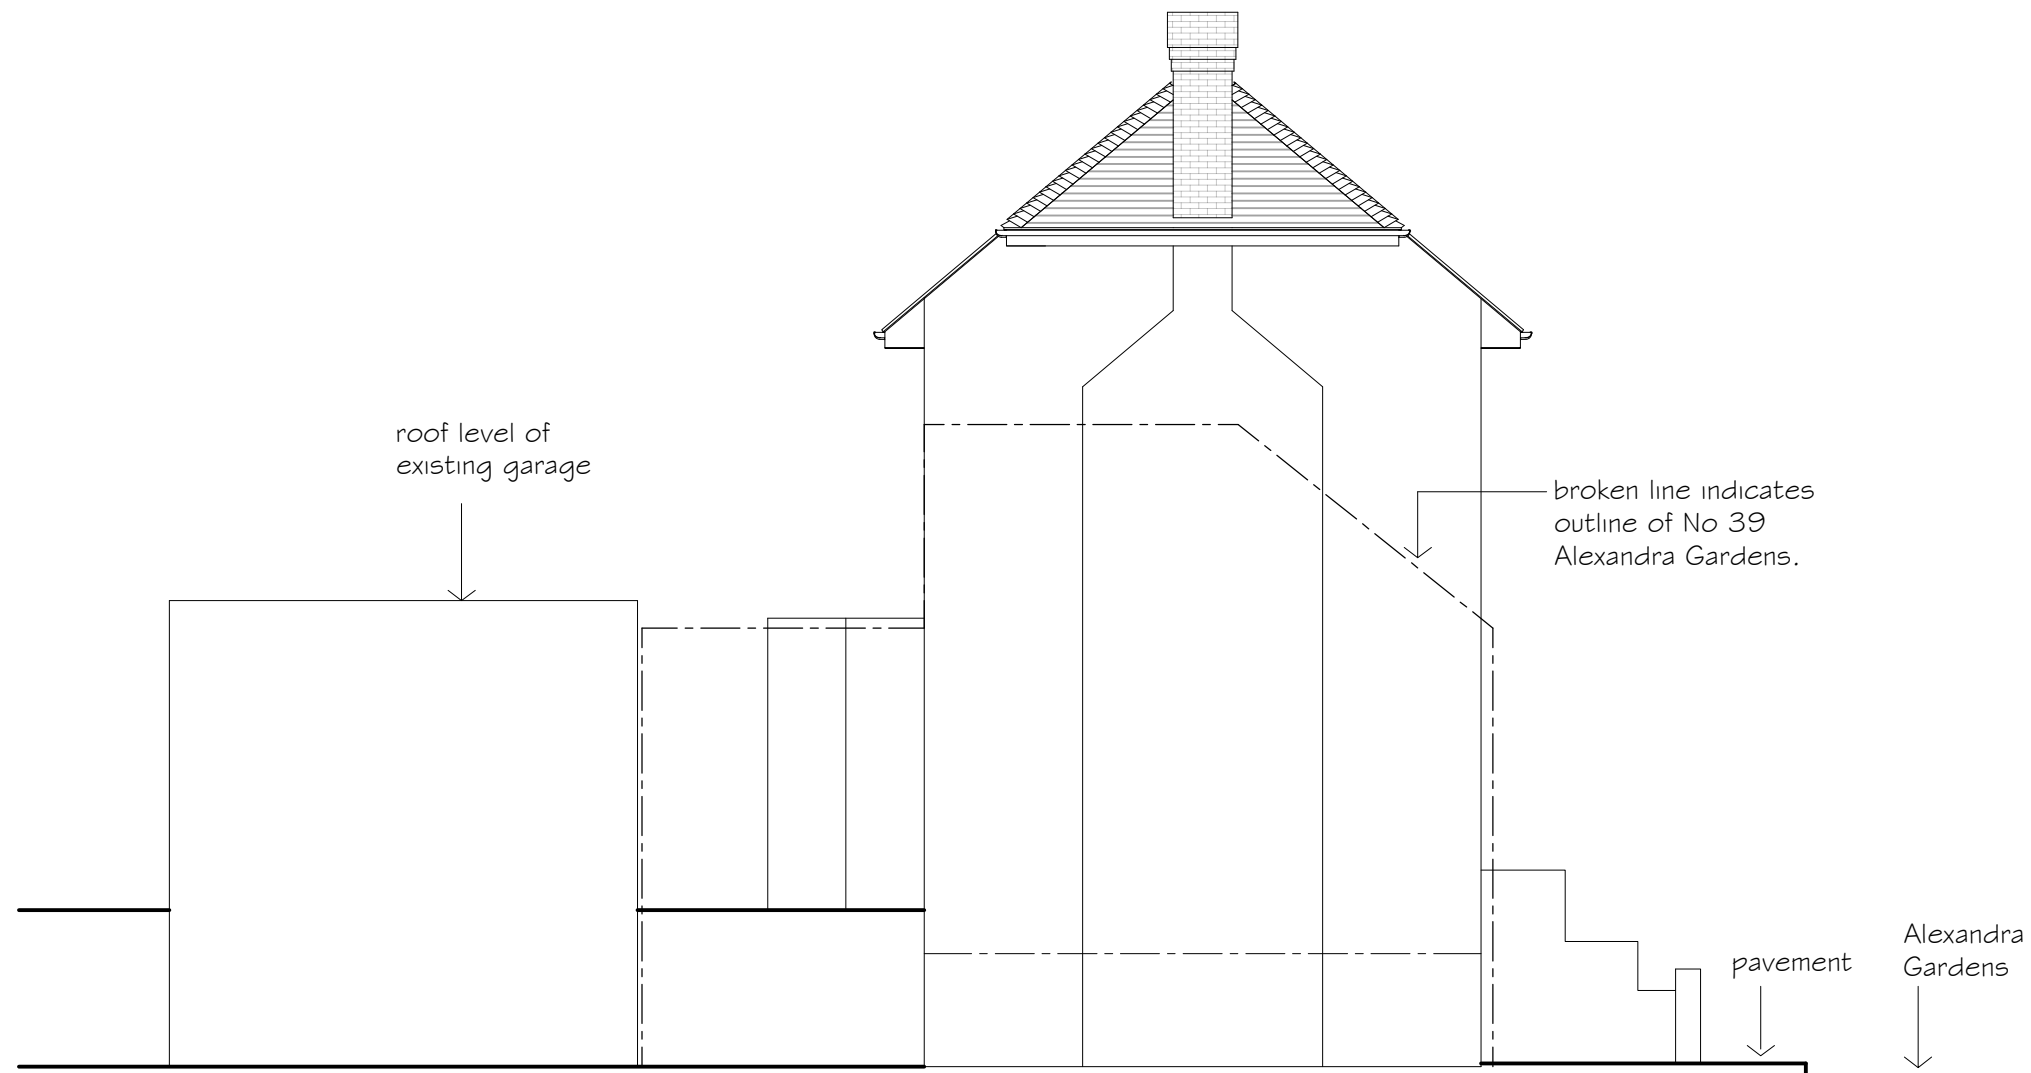

EXISTING SOUTH WEST (REAR) ELEVATION FACING 39 ALEXANDRA GARDENS
SCALE 1:100

Rev:



6 Wrotham Business Park
Barnet, Herts
EN5 4SZ

t: 0208 275 1080
e: enquiries@planningconsent.com
w: www.planningconsent.com

Drawing Title:
Existing SW elevations

Scale: 1:200@A3

Drwn: srt

Project:
Proposed Extensions and
Alterations to existing block
of flats
Location:

Date: December 2022

Drawing No:

Risborough Court,
Muswell Hill N10 3PP

5343 **PA** **14**