




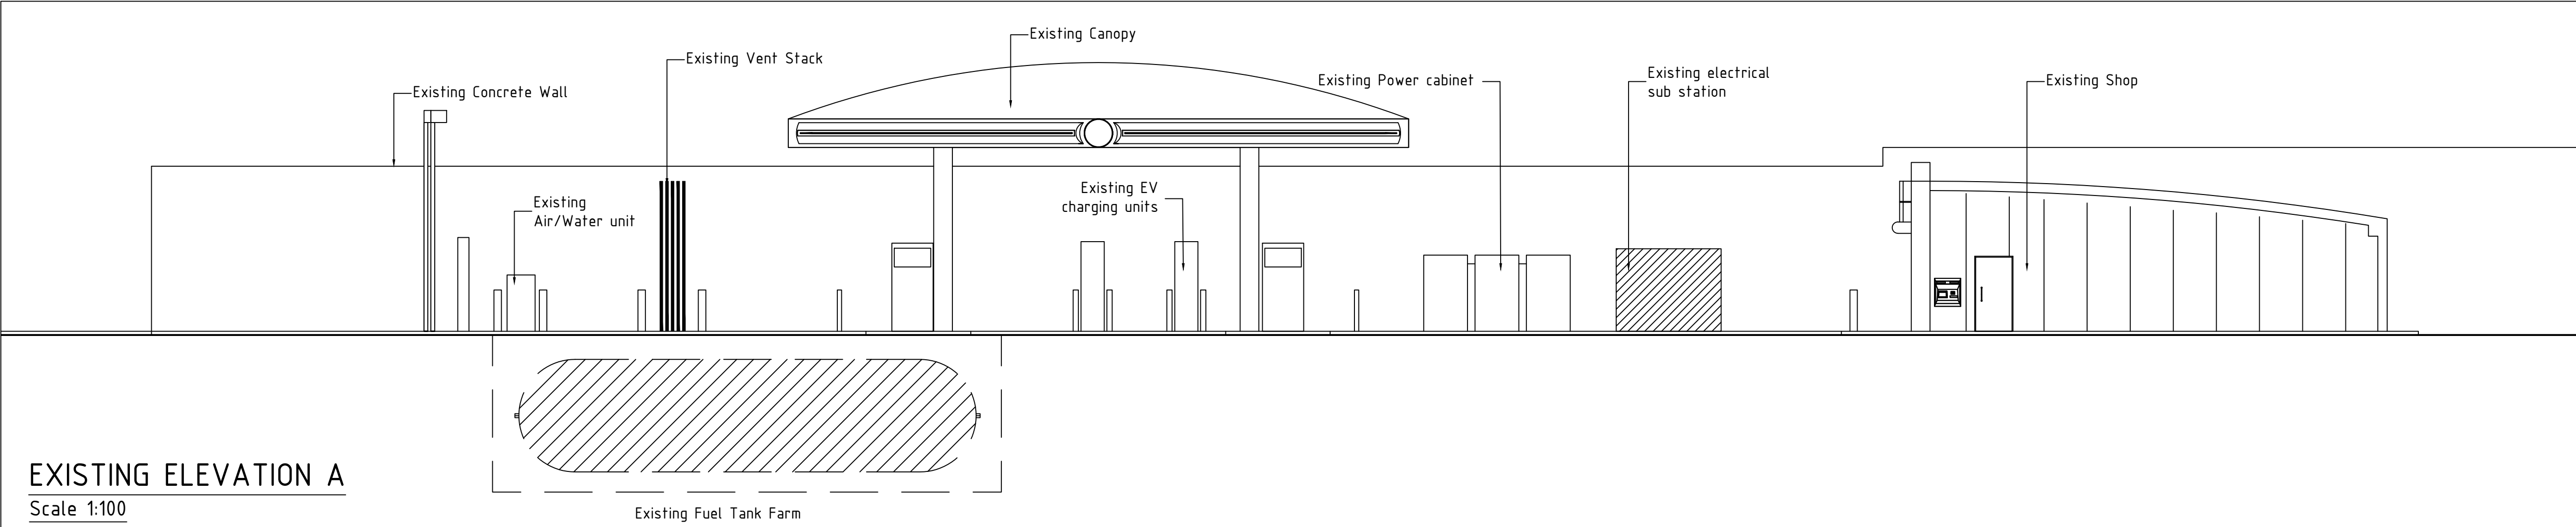


EXISTING ELEVATION A
Scale 1:100

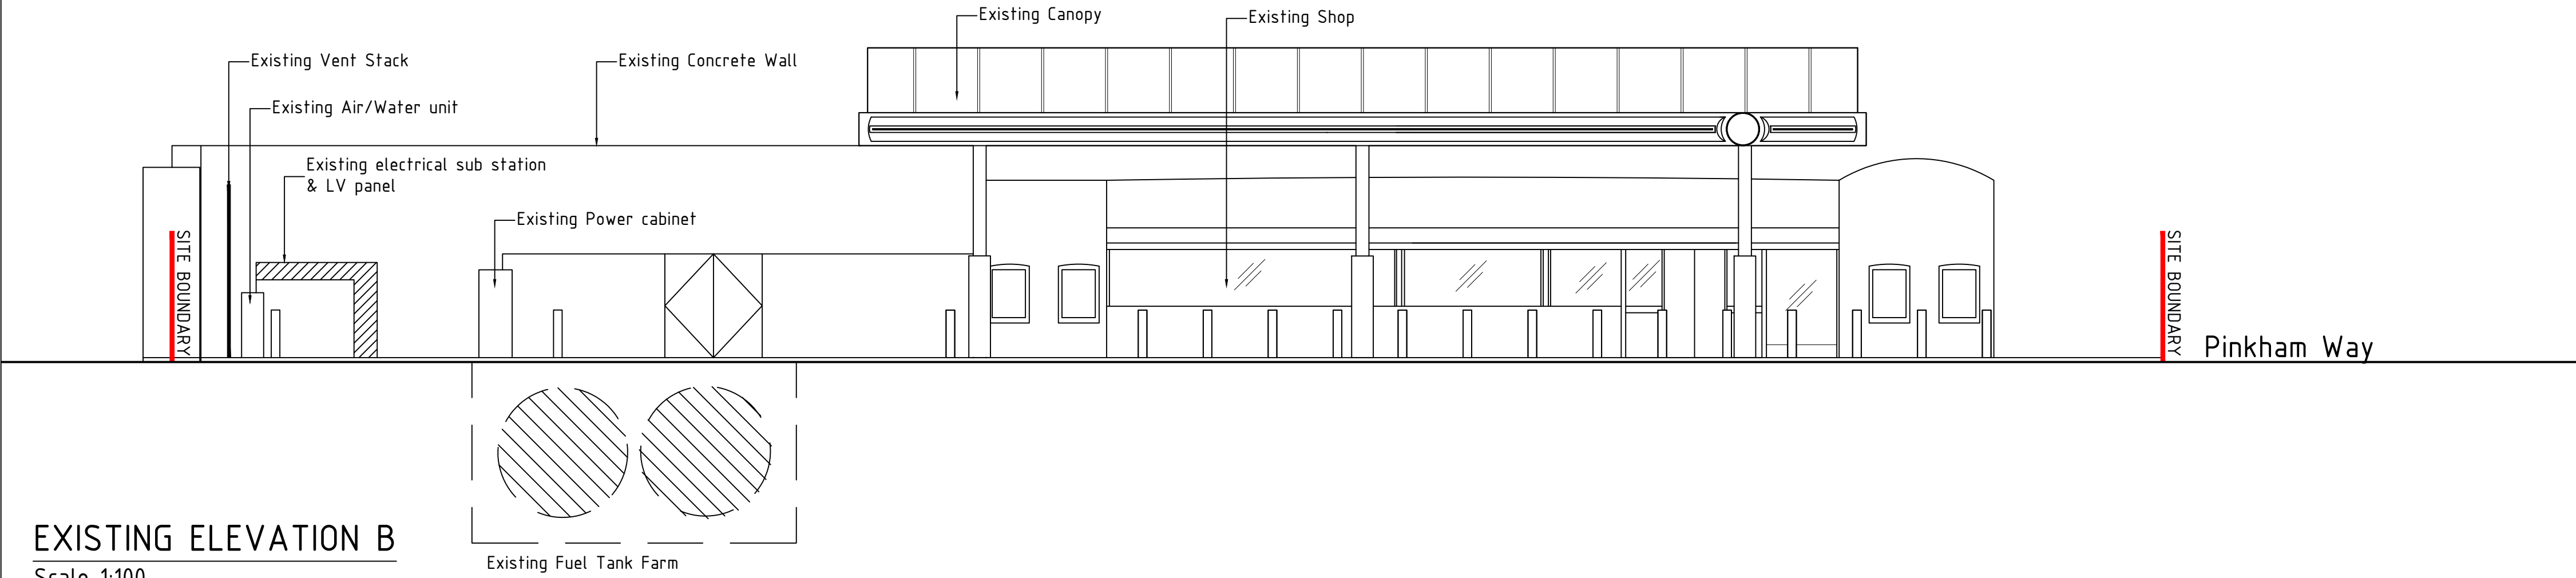

EXISTING ELEVATION B
Scale 1:100

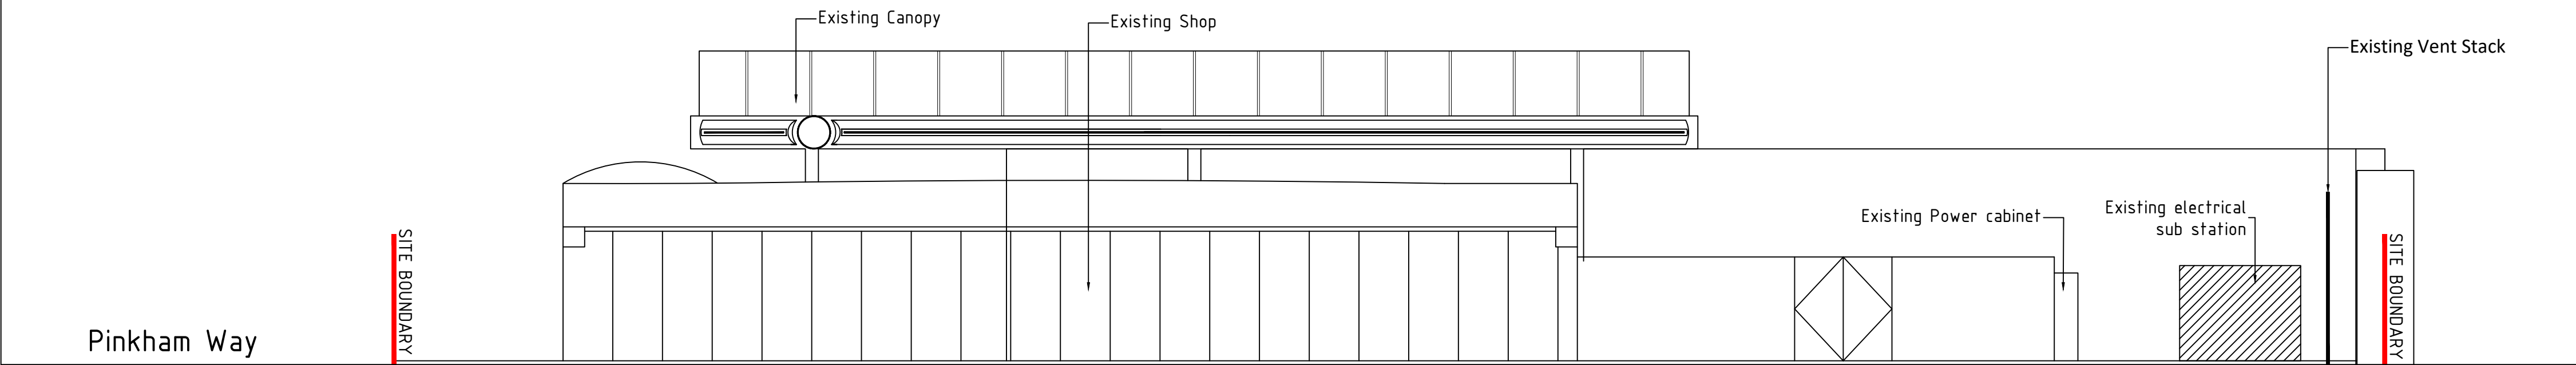

EXISTING ELEVATION C
Scale 1:100

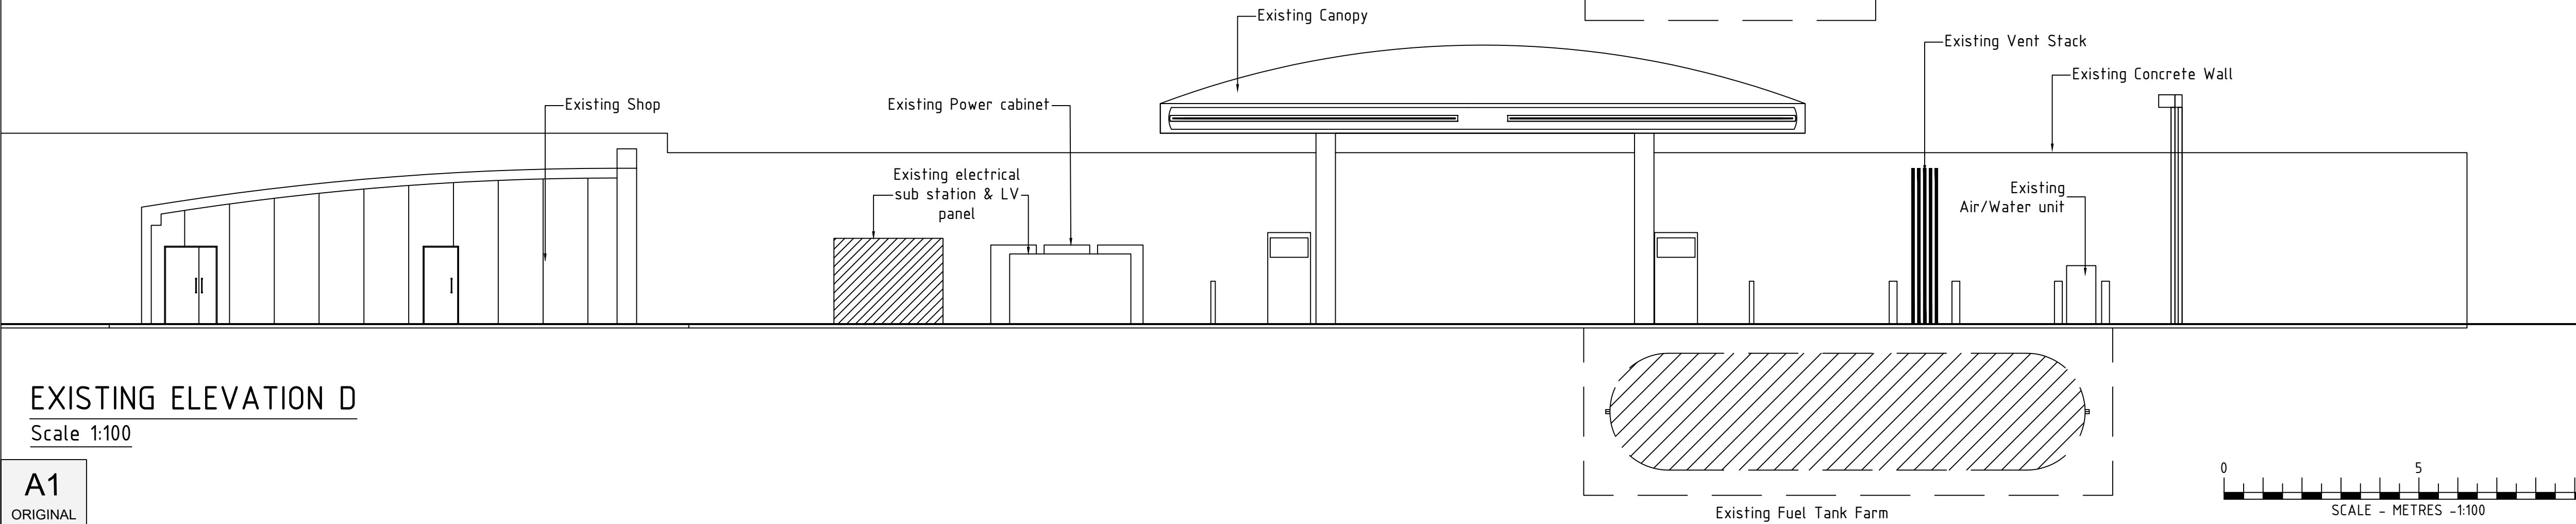

EXISTING ELEVATION D
Scale 1:100

A1
ORIGINAL
PLOT SIZE

GENERAL NOTES


This drawing has been prepared for the sole purpose of obtaining planning permission for a Electric Vehicle Charging Installation

This drawing is to be read in conjunction with drawings numbered;

- 20 - Existing Site Layout
- 21 - Existing Site Elevations
- 22 - Proposed Site Layout
- 23 - Proposed Site Elevations
- 24 - Sales Building Details
- 25 - EV Canopy Details
- 26 - Proposed Equipment Details

OS Site Location Plan

Any advertisements are indicative and are subject to a separate advertisement application.

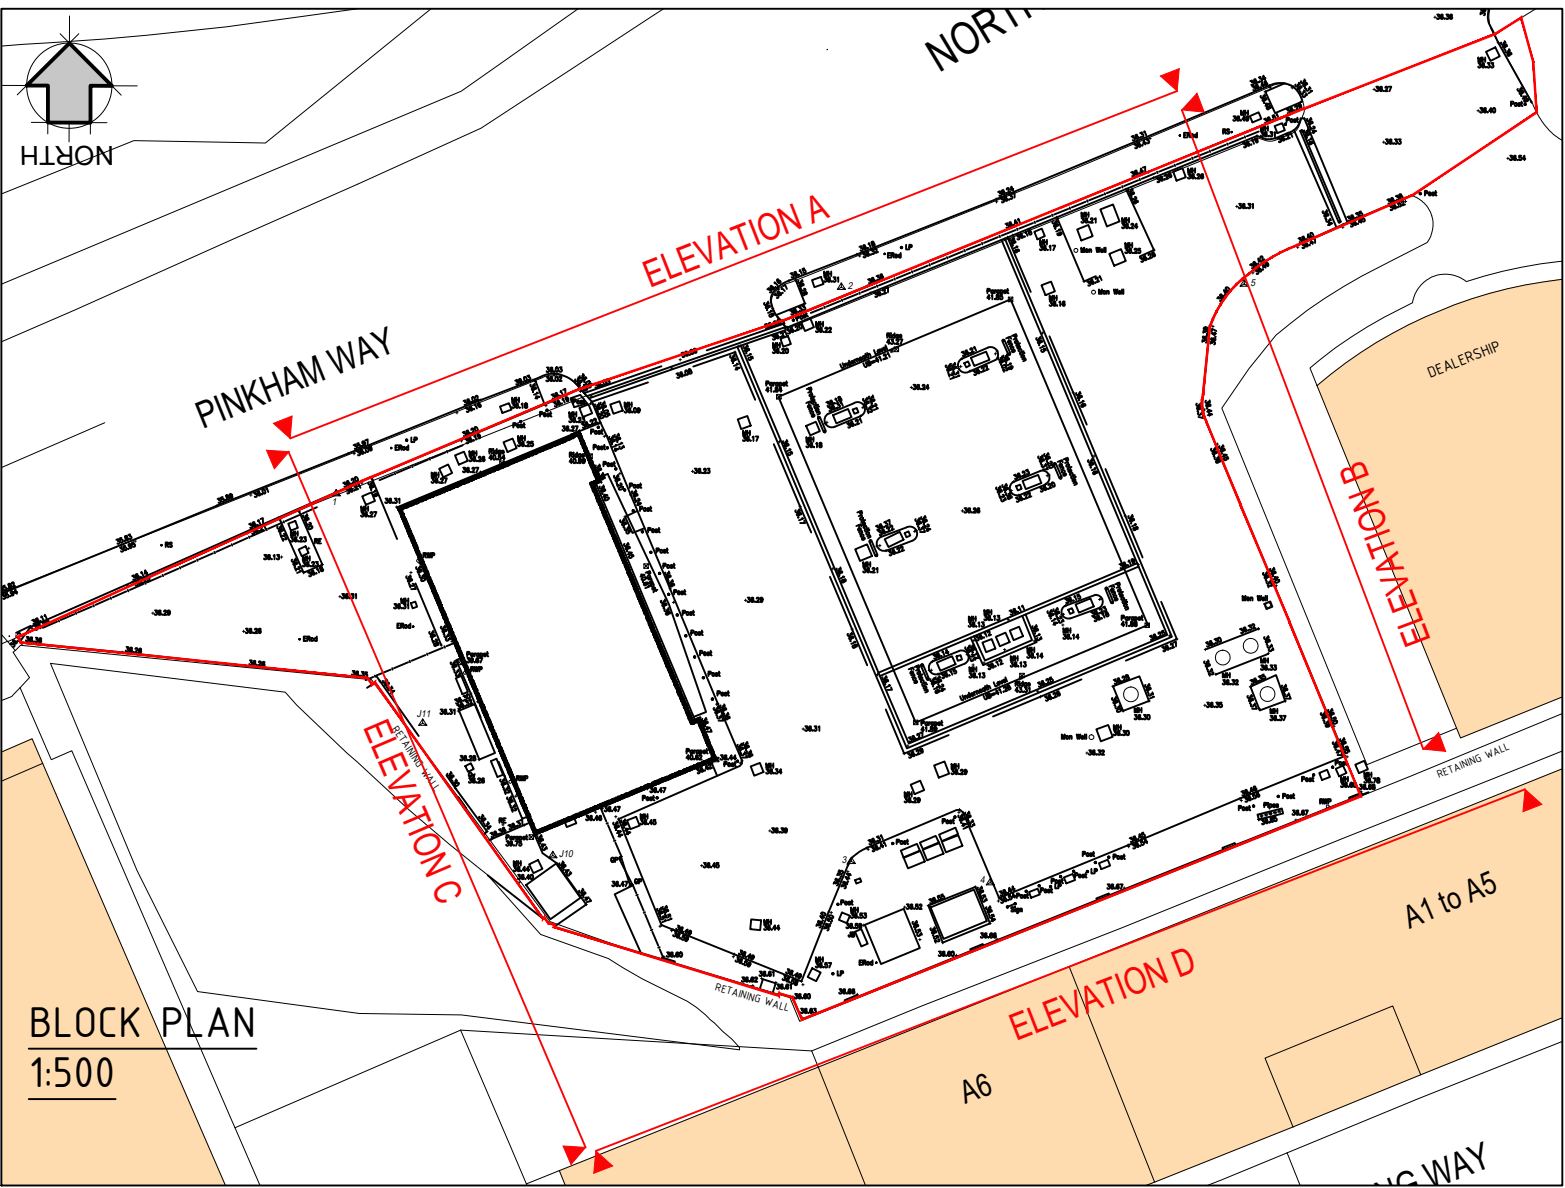

-	-	-	Updated to latest measured survey	PSB
NR	DATE	DESCRIPTION		
REVISIONS				
STATUS		PLANNING DRAWING		
bp pulse				
BP Pulse Breckland, Linford Wood Milton Keynes Buckinghamshire MK14 6GY		PINKHAM WAY SF CONNECT A406 NORTH CIRCULAR BOUNDS GREEN, LONDON N11 2UU		
DRAWN: JP DATE: 04.08.2022 DESIGN CHECKED: PSB DATE: - APPROVED: - DATE: - ATRACK CHECKED: - DATE: - SCALE: 1:100@A1		EXISTING SITE ELEVATION		
SCALED DIMENSIONS SHOULD NOT BE TAKEN FROM THIS DRAWING (APPROPRIATE FOR A1 ONLY)		DRAWING NUMBER		REV
		14026-21		A
ARCHITECT:		MBH		
This drawing has been produced in accordance with BP Chargemaster design standards & current legal requirements. Copyright of BP Chargemaster. Illegal use is prohibited. Reproduction only with permission of BP Chargemaster				