




PROPOSED ELEVATION A
Scale 1:100

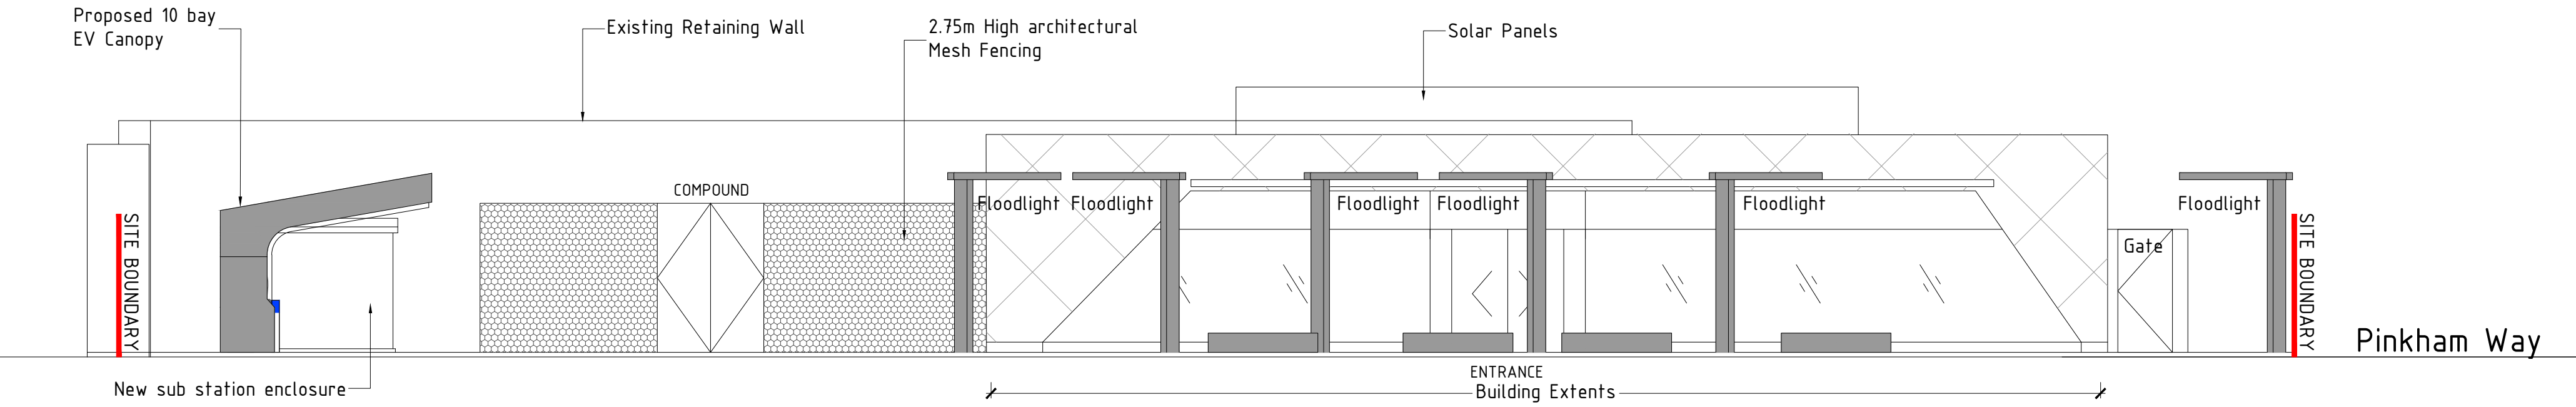


PROPOSED ELEVATION B
Scale 1:100

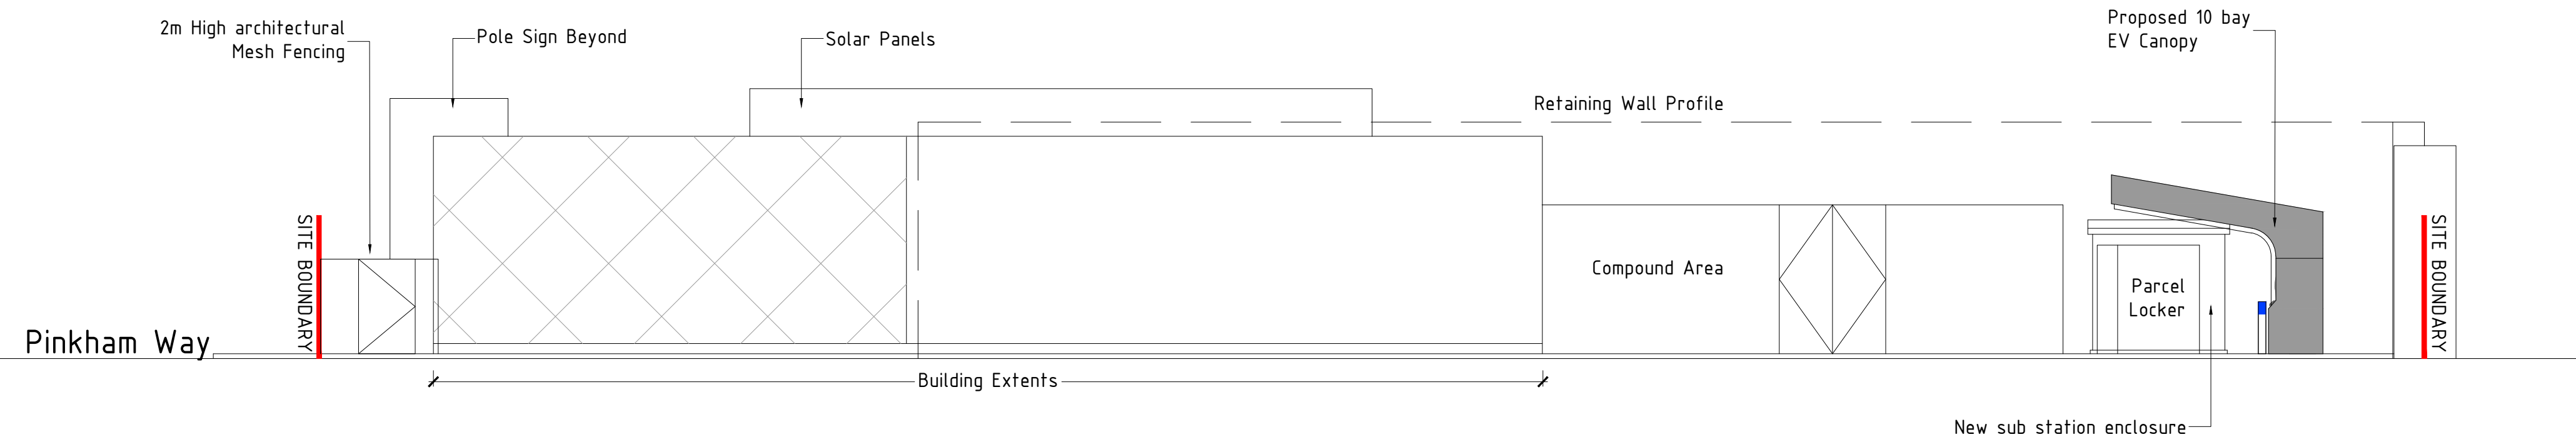

PROPOSED ELEVATION C
Scale 1:100

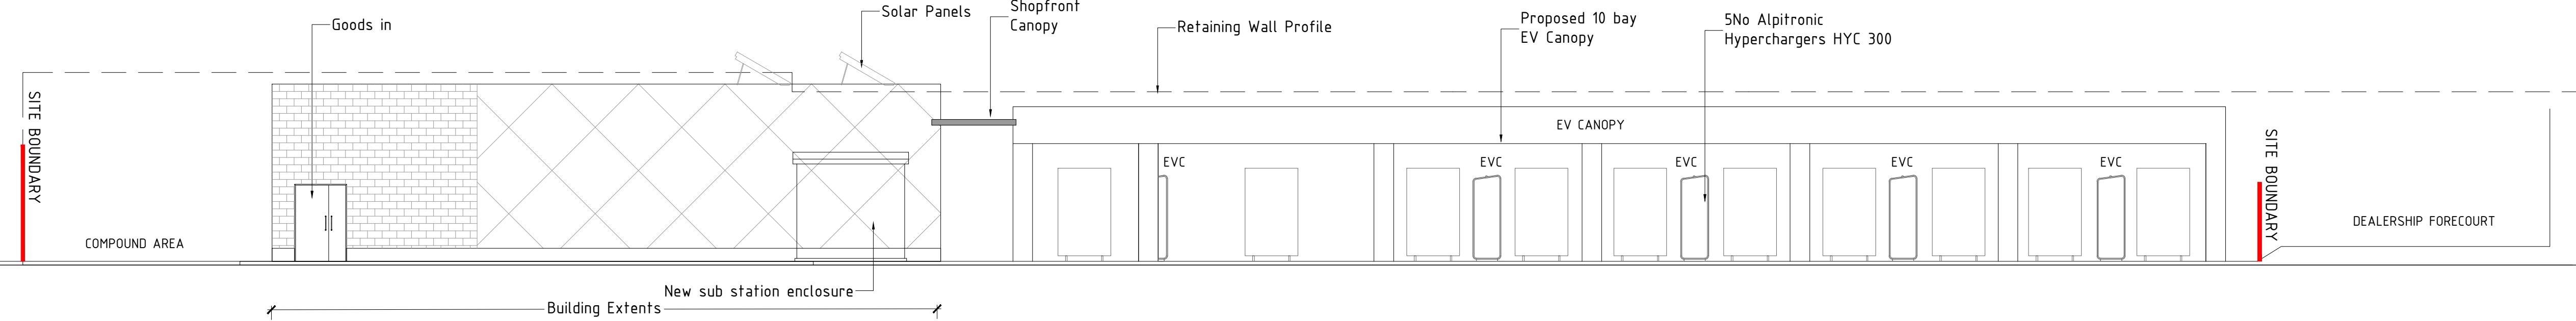

PROPOSED ELEVATION D
Scale 1:100

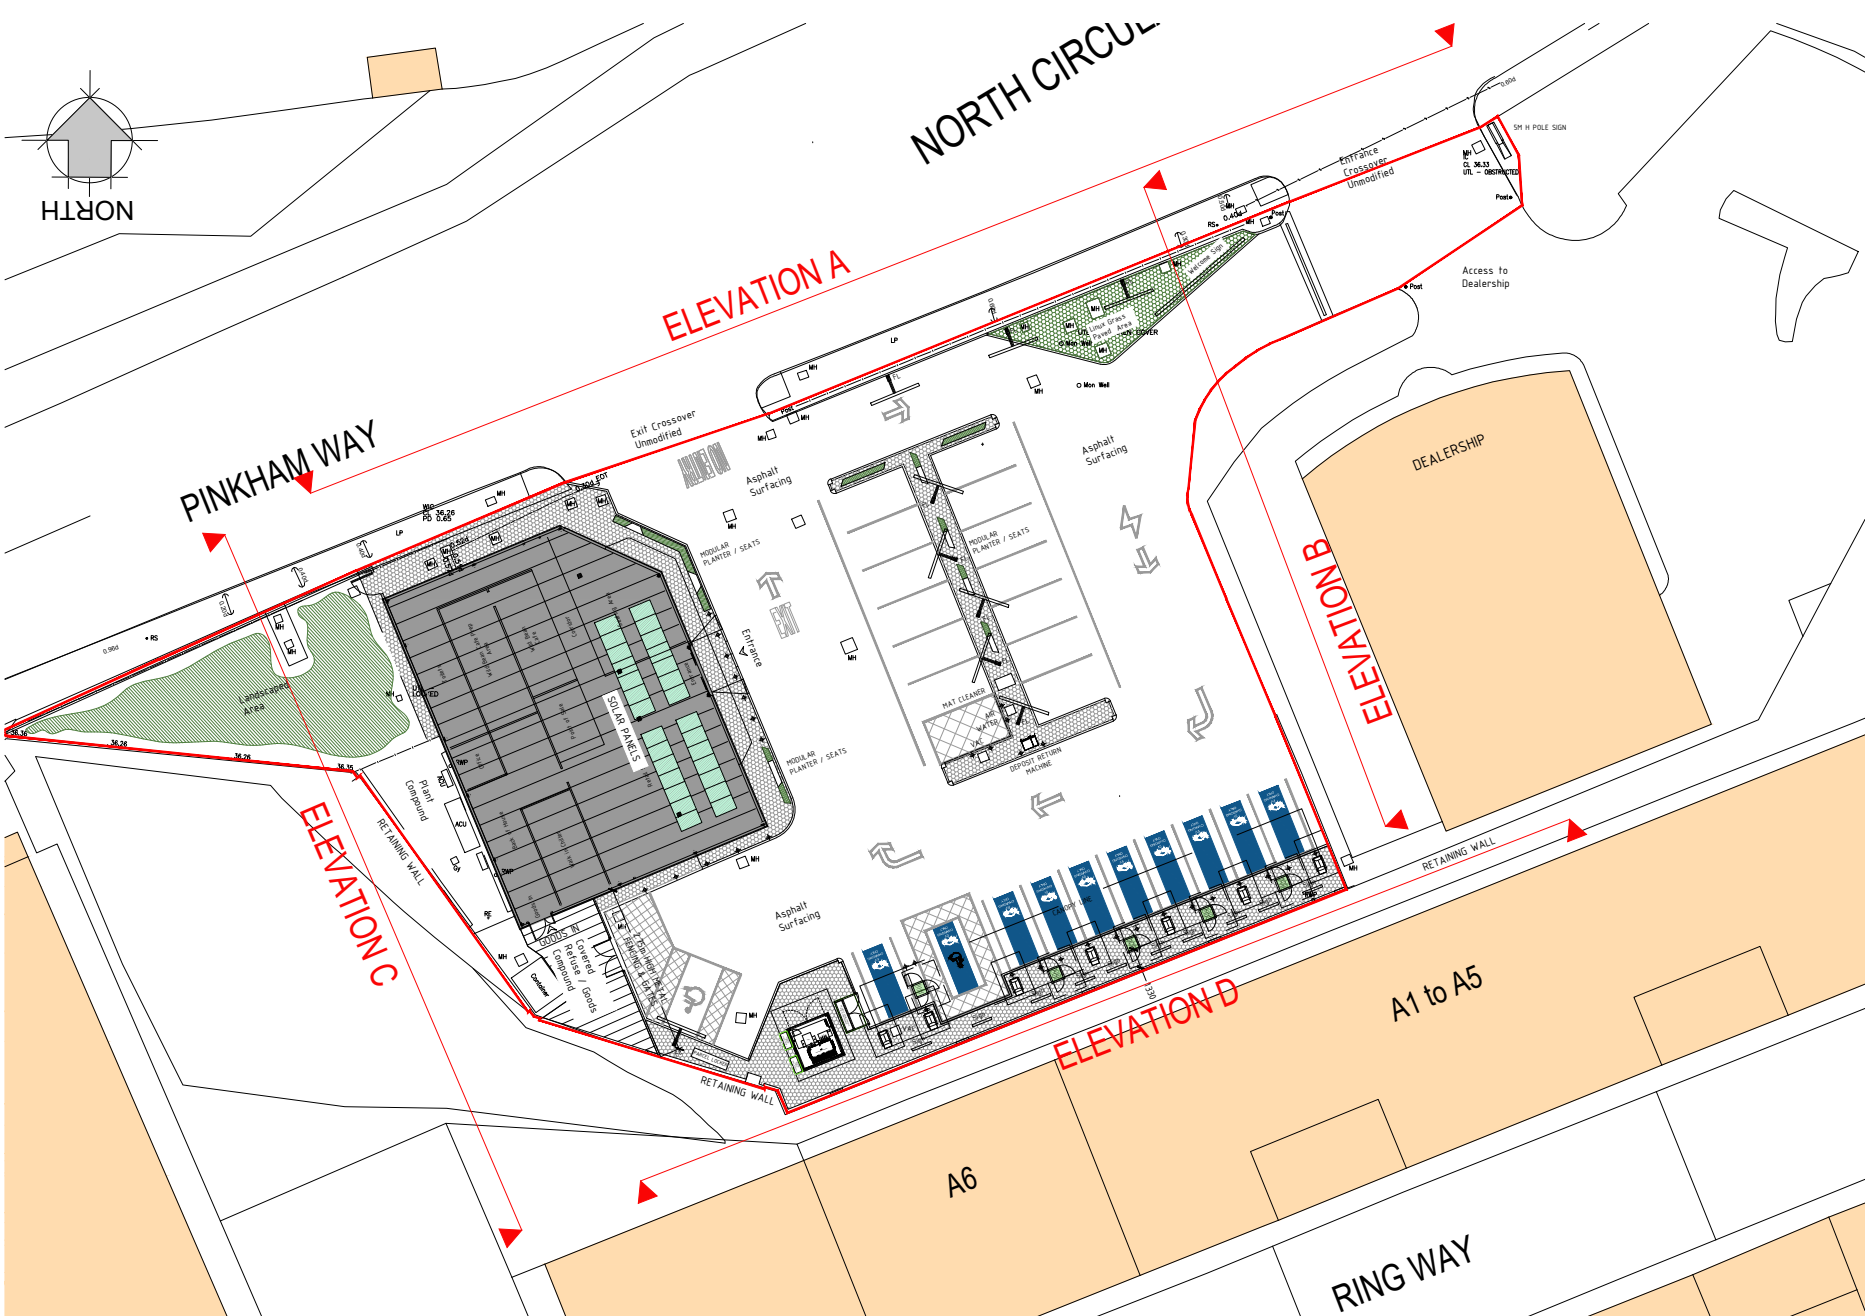

BLOCK PLAN
Scale 1:500

GENERAL NOTES

This drawing has been prepared for the sole purpose of obtaining planning permission for a Electric Vehicle Charging Installation

This drawing is to be read in conjunction with drawings numbered;

- 20 - Existing Site Layout
- 21 - Existing Site Elevations
- 22 - Proposed Site Layout
- 23 - Proposed Site Elevations
- 24 - Sales Building Details
- 25 - EV Canopy Details
- 26 - Proposed Equipment Details

OS Site Location Plan

Any advertisements are indicative and are subject to a separate advertisement application

E	16.01.23	Revised to further BP comments SM
D	12.01.23	Revised to further BP comments PSB
C	22.12.22	Revised to latest survey and concept details PSB
B	27.09.22	Revised building footprint PSB
A	12.08.22	Revised to MM comments PSB

NR	DATE	DESCRIPTION
REVISIONS		
STATUS		PLANNING DRAWING



BP Pulse
Breckland, Linford Wood
Milton Keynes
Buckinghamshire
MK14 6GY

PINKHAM WAY SF CONNECT
A406 NORTH CIRCULAR
BOUNDS GREEN, LONDON
N11 2UU

PROPOSED SITE ELEVATION

DRAWN: JP
DATE: 04.08.2022
DESIGN CHECKED: PSB
DATE: -
APPROVED: -
DATE: -
A TRACK CHECKED: -
DATE: -
SCALE: 1:100@A1

SCALED DIMENSIONS SHOULD
NOT BE TAKEN FROM THIS DRAWING
(APPROPRIATE FOR A1 ONLY)

DRAWING NUMBER	REV
14.026-23	E

ARCHITECT: MBH

This drawing has been produced in accordance with BP Chargemaster design standards & current legal requirements.
Copyright of BP Chargemaster. Illegal use is prohibited. Reproduction only with permission of BP Chargemaster

