


**DELIVERY VEHICLES TO CALL
AHEAD OF ARRIVING TO
ENSURE TO ACCESS CAN BE
GRANTED**

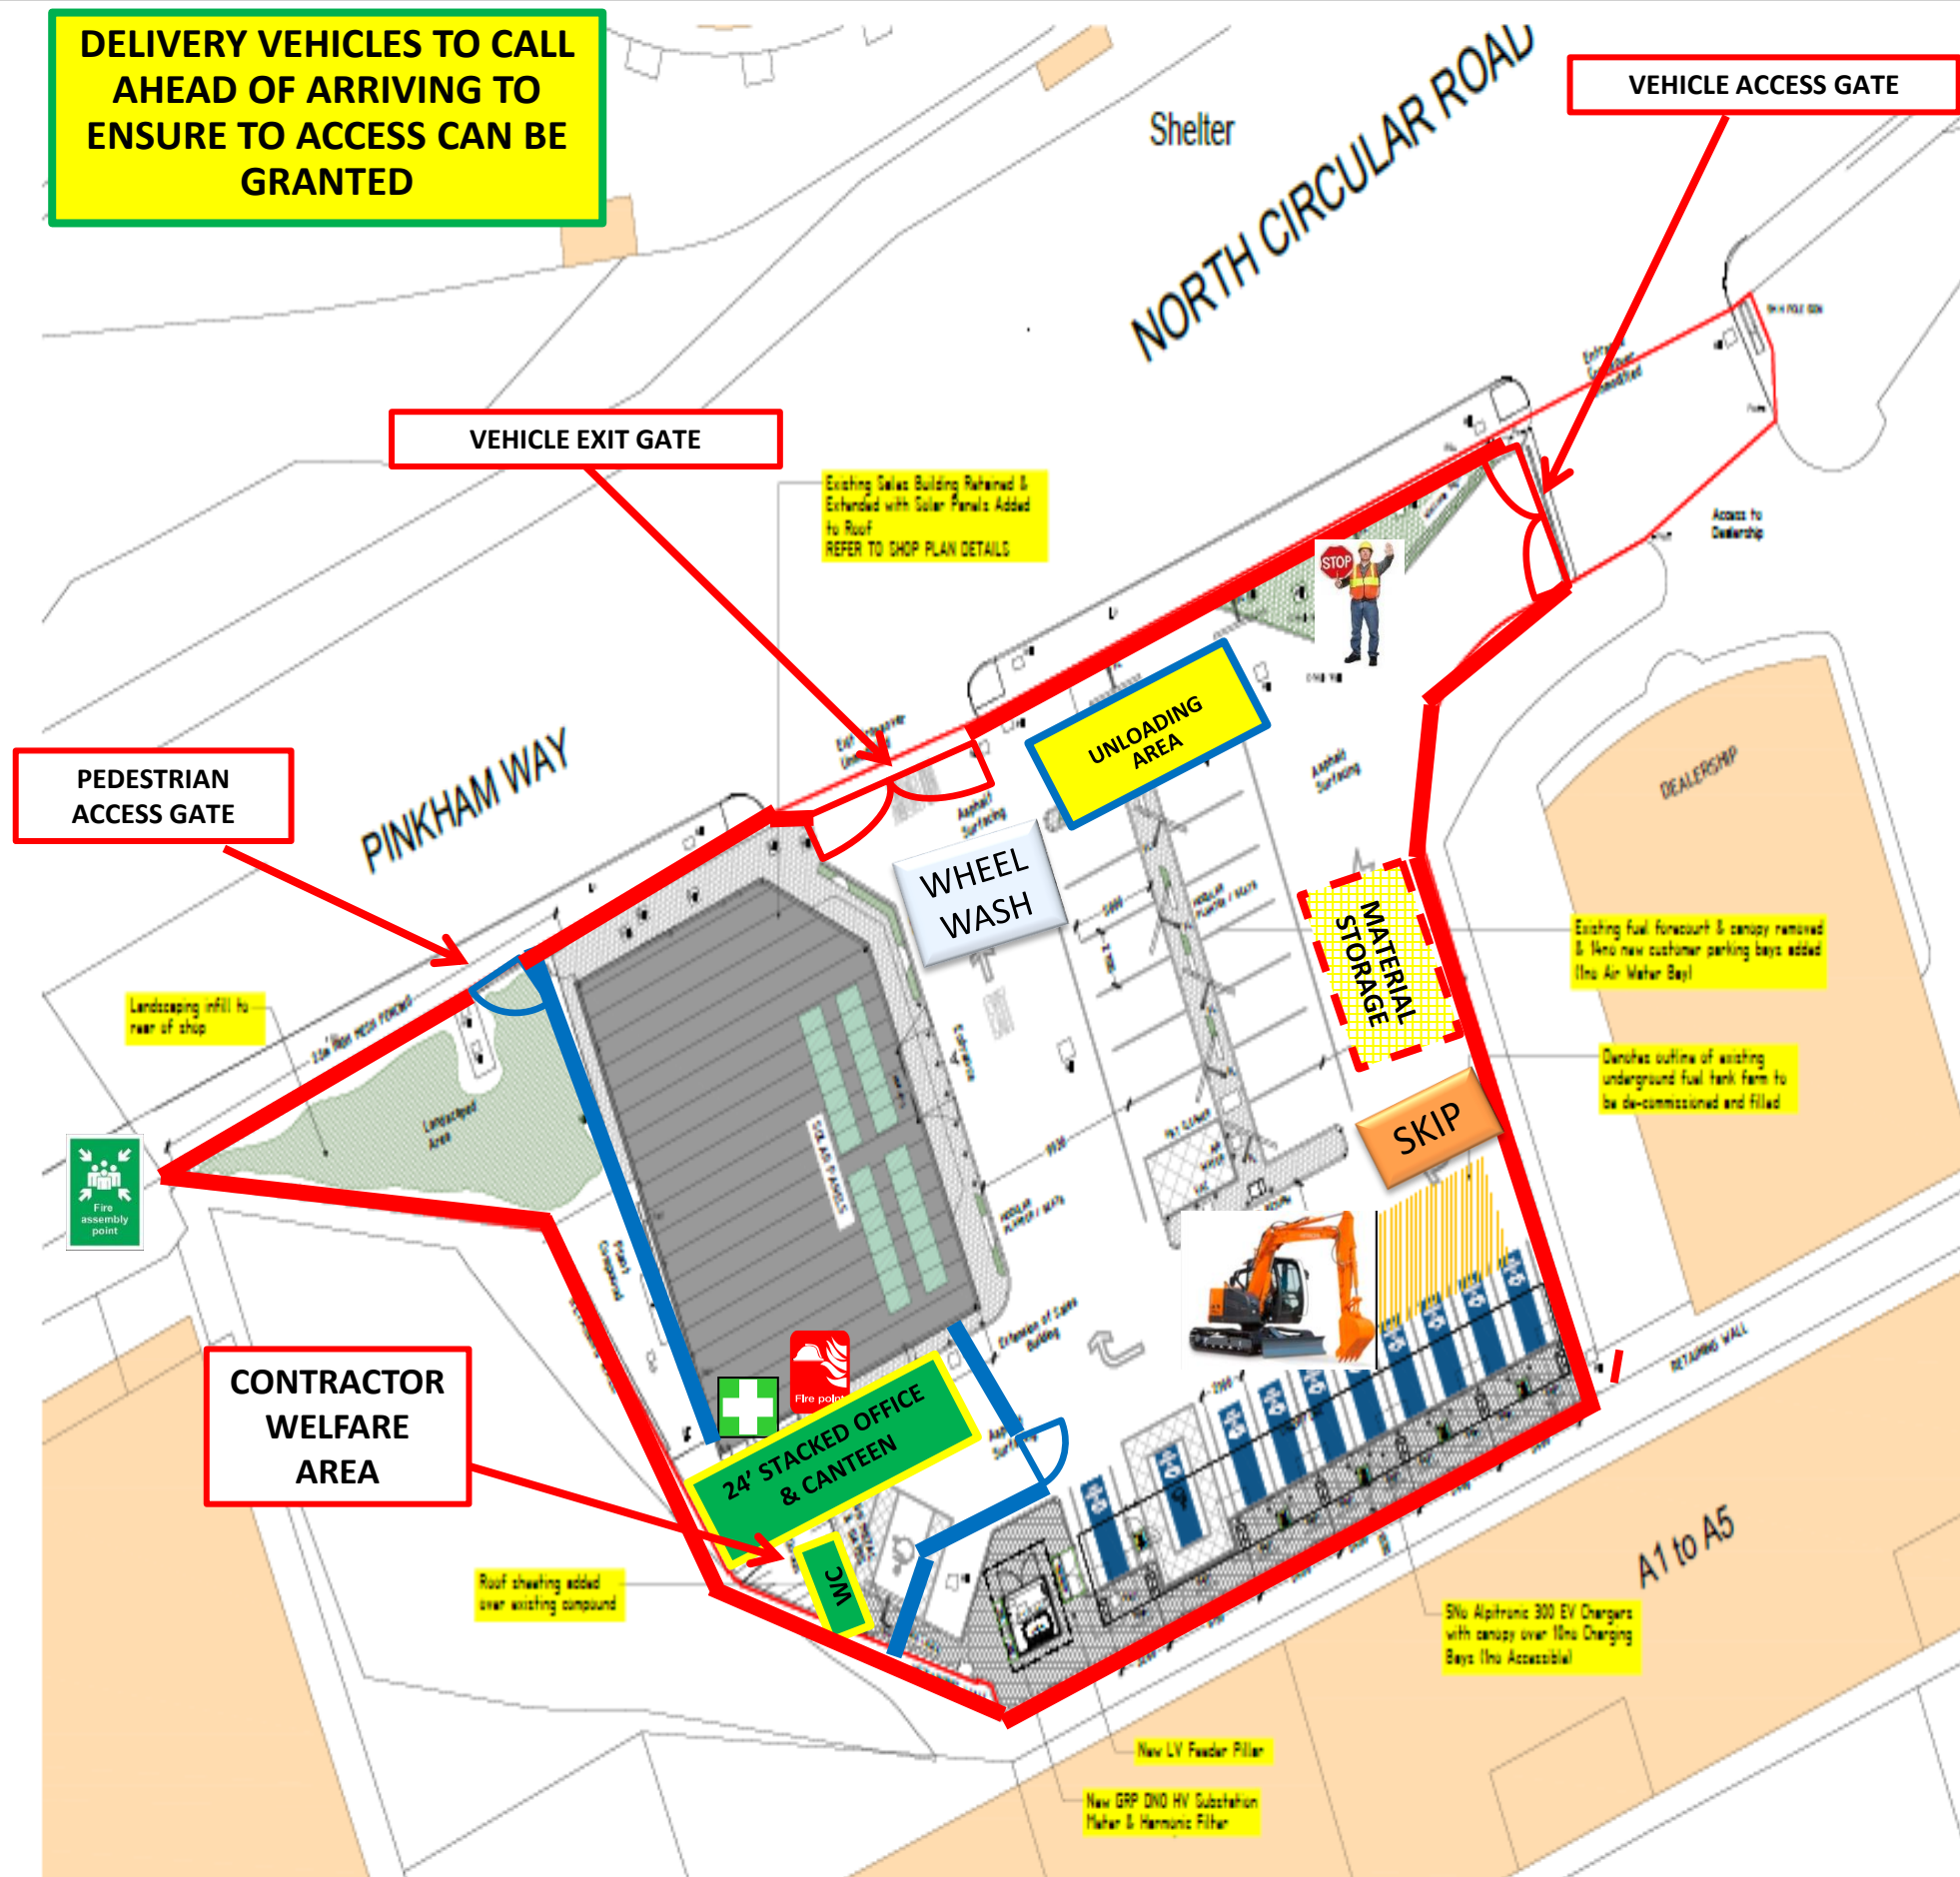

FIRE POINTS:

Alarm bell & Fire extinguishers



First aid box and eye wash station held within site office.



**IN THE EVENT OF AN EMERGENCY
RAISE THE ALARM & PROCEED TO
MUSTER POINT.**

Heras Fencing

Pedestrian Barrier

Pedestrian Access Gates



25 Cecil Road
Wealdstone
Middlesex
HA3 5QY
Tel: 0208 424 7999
Fax: 0208 424 7998
ail: info@toureen.co.uk

PROJECT:

BP Pinkham Way

DATE:
01/10/2018

SCALE: NTS

DRAWING NUMBER:

DRAWING TITLE:

SITE LAYOUT PLAN