
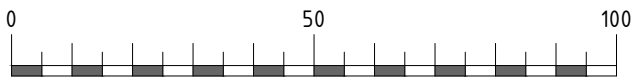


Application Site Area - Red 2653m2

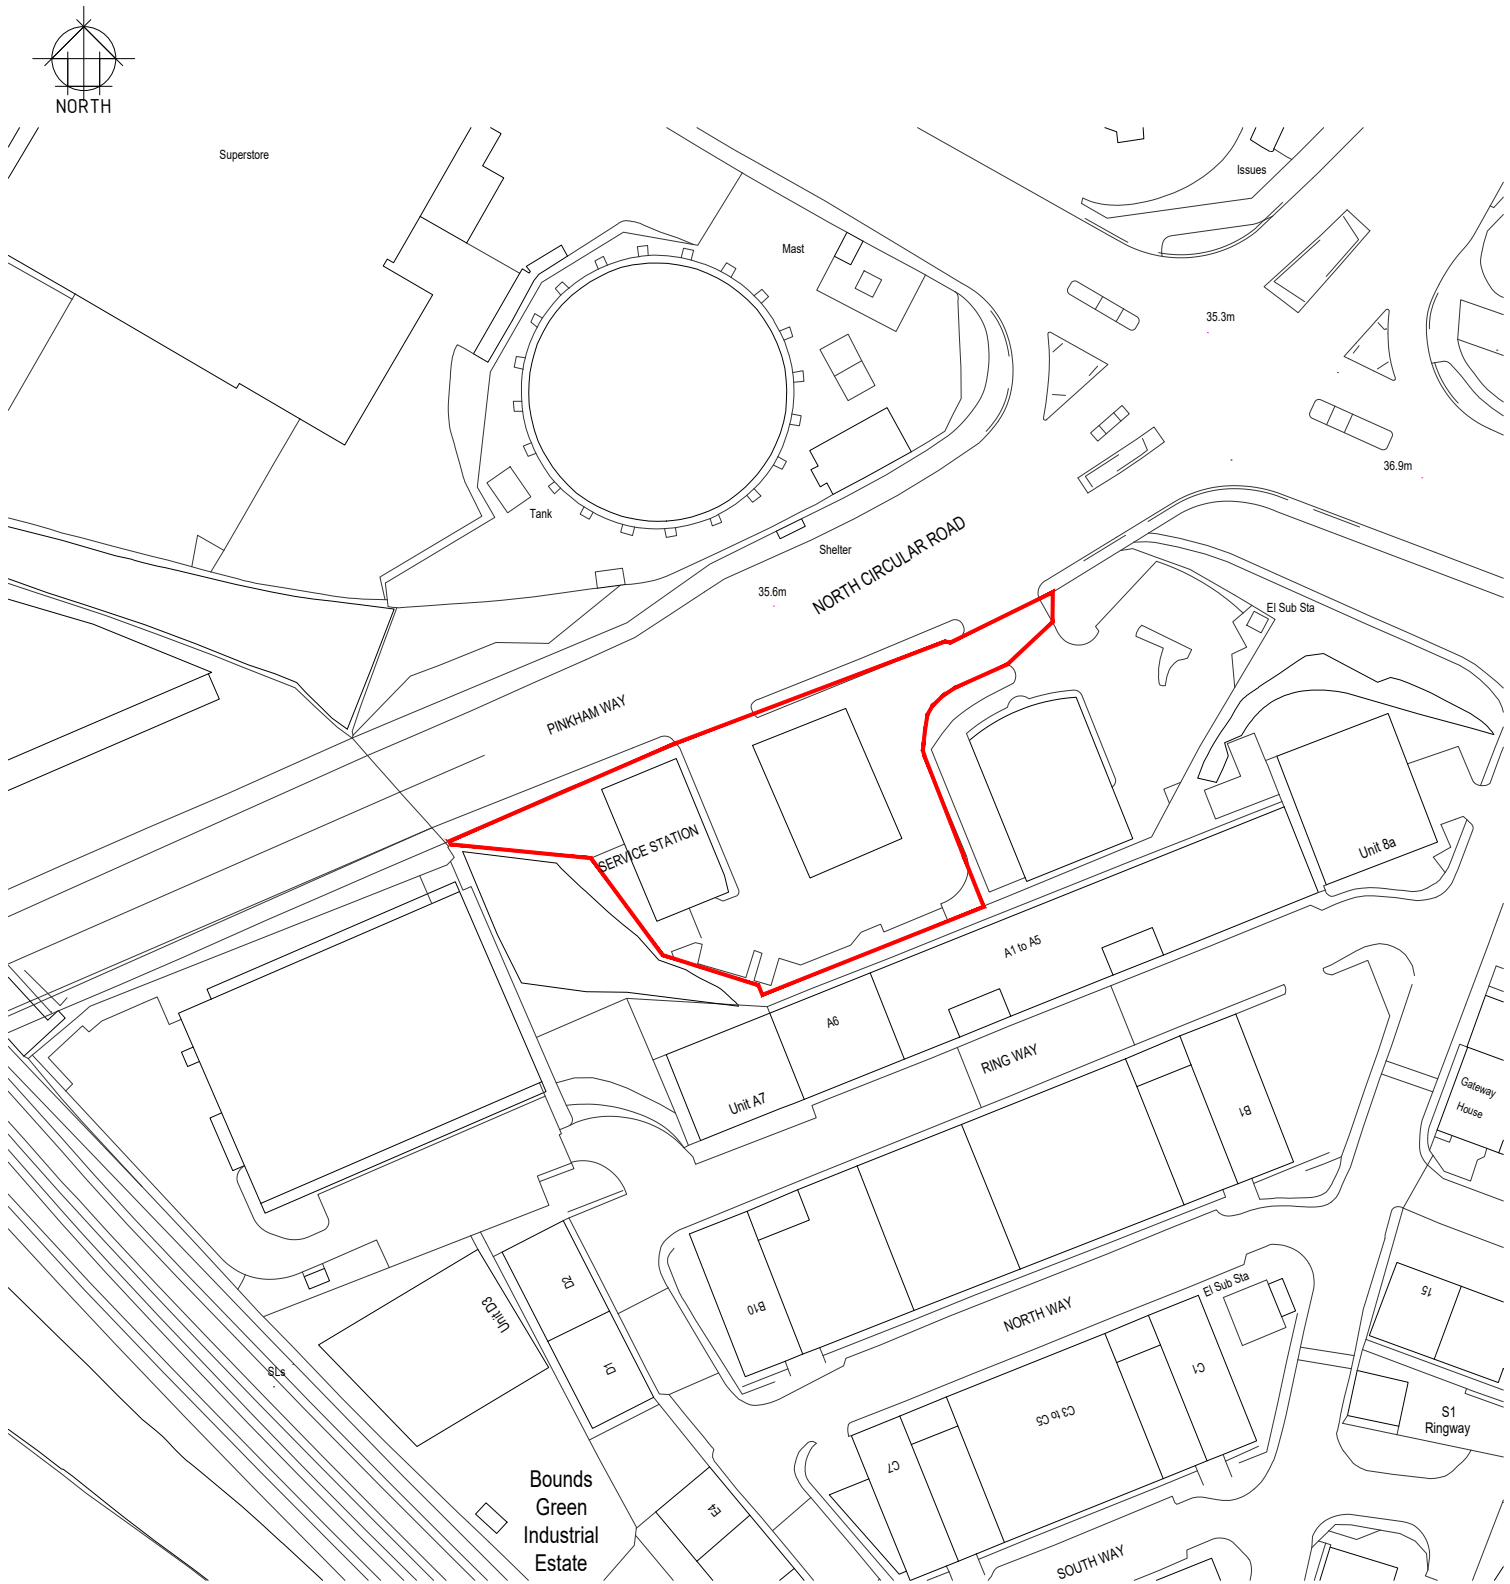

SCALE - METRES - 1:1250

PINKHAM WAY SF CONNECT  
A406 North Circular  
Bounds Green, London  
N11 2UU

SITE LOCATION PLAN

SCALE 1:1250 @ A4

DATE DEC 2022 Rev A