
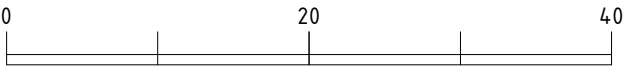


Application Site Area - Red 2653m2

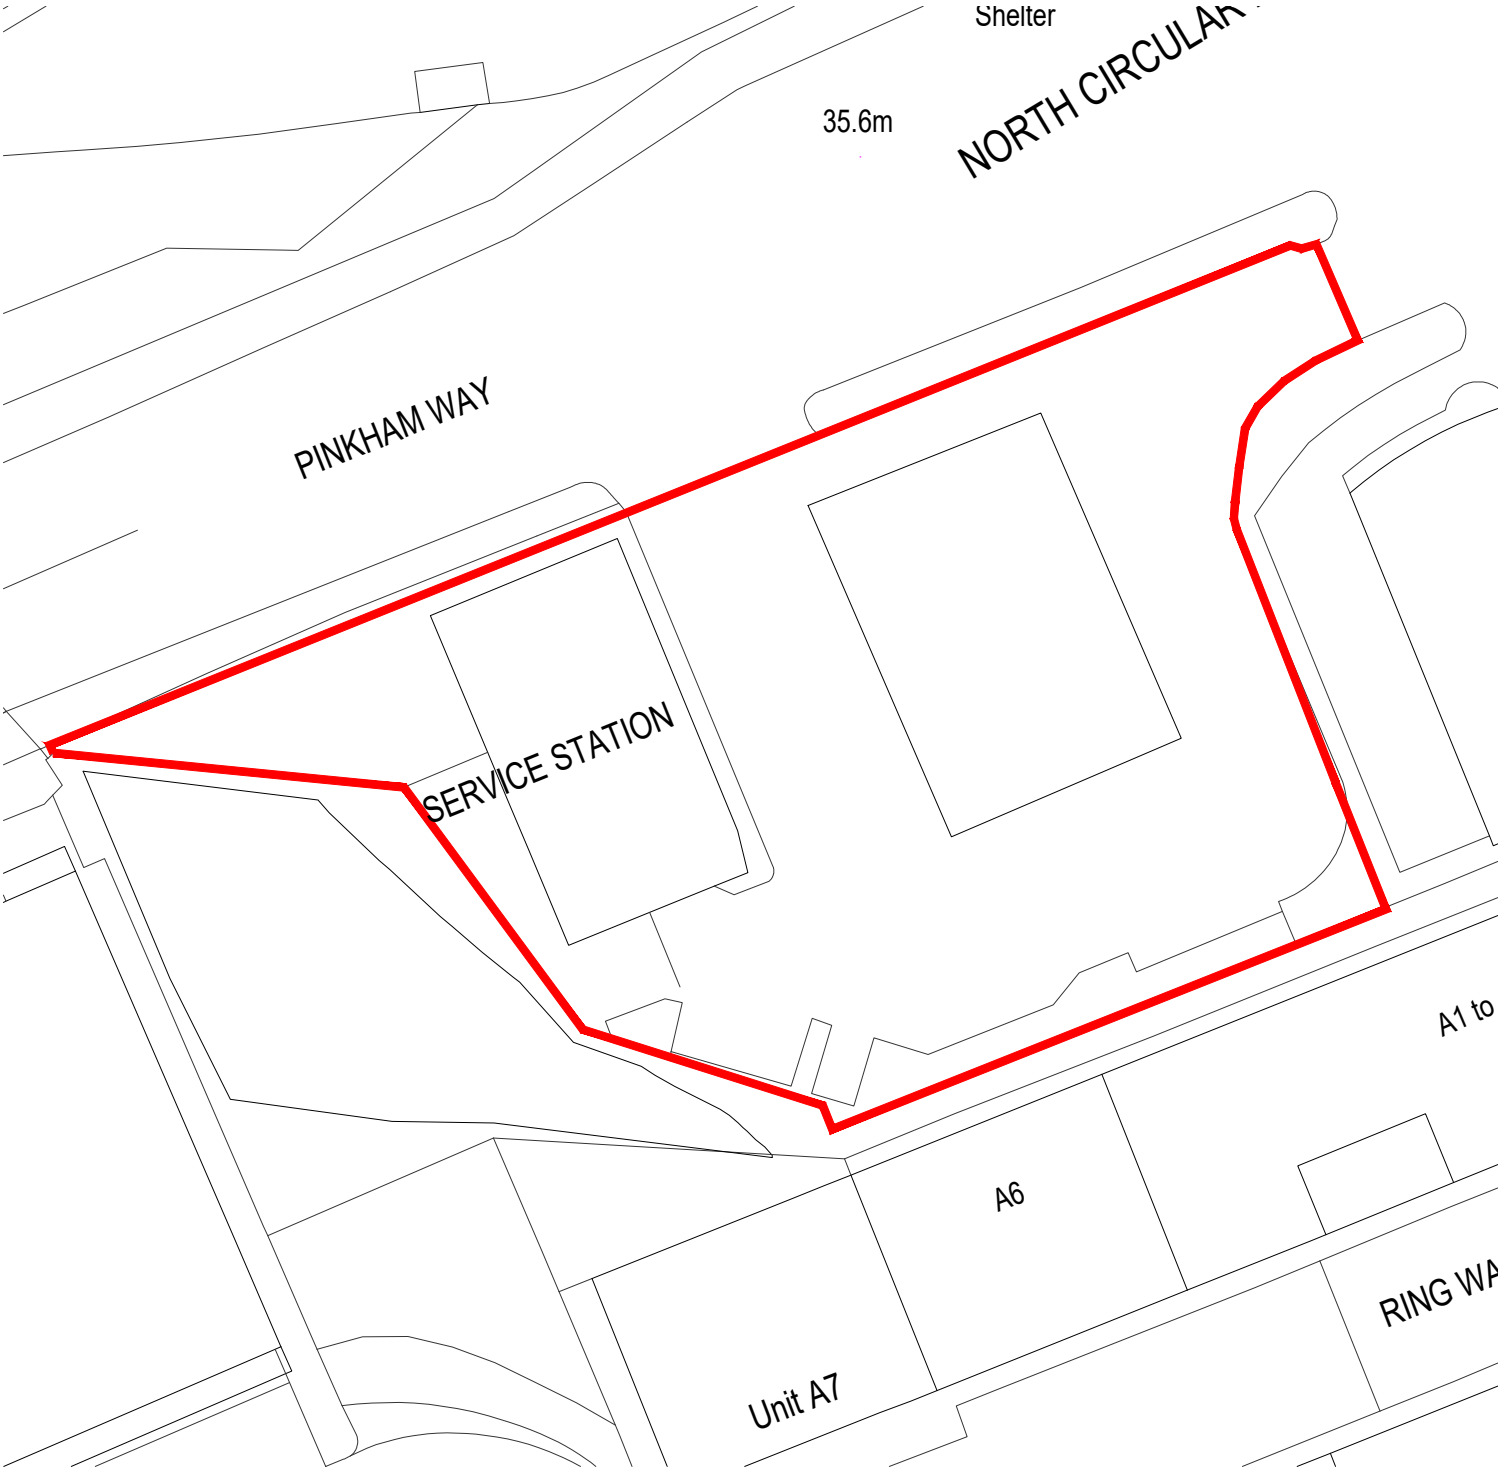

SCALE - METRES - 1:500

PINKHAM WAY SF CONNECT
A406 North Circular
Bounds Green, London
N11 2UU

BLOCK PLAN

SCALE 1:500 @ A4
DATE AUGUST 2022