



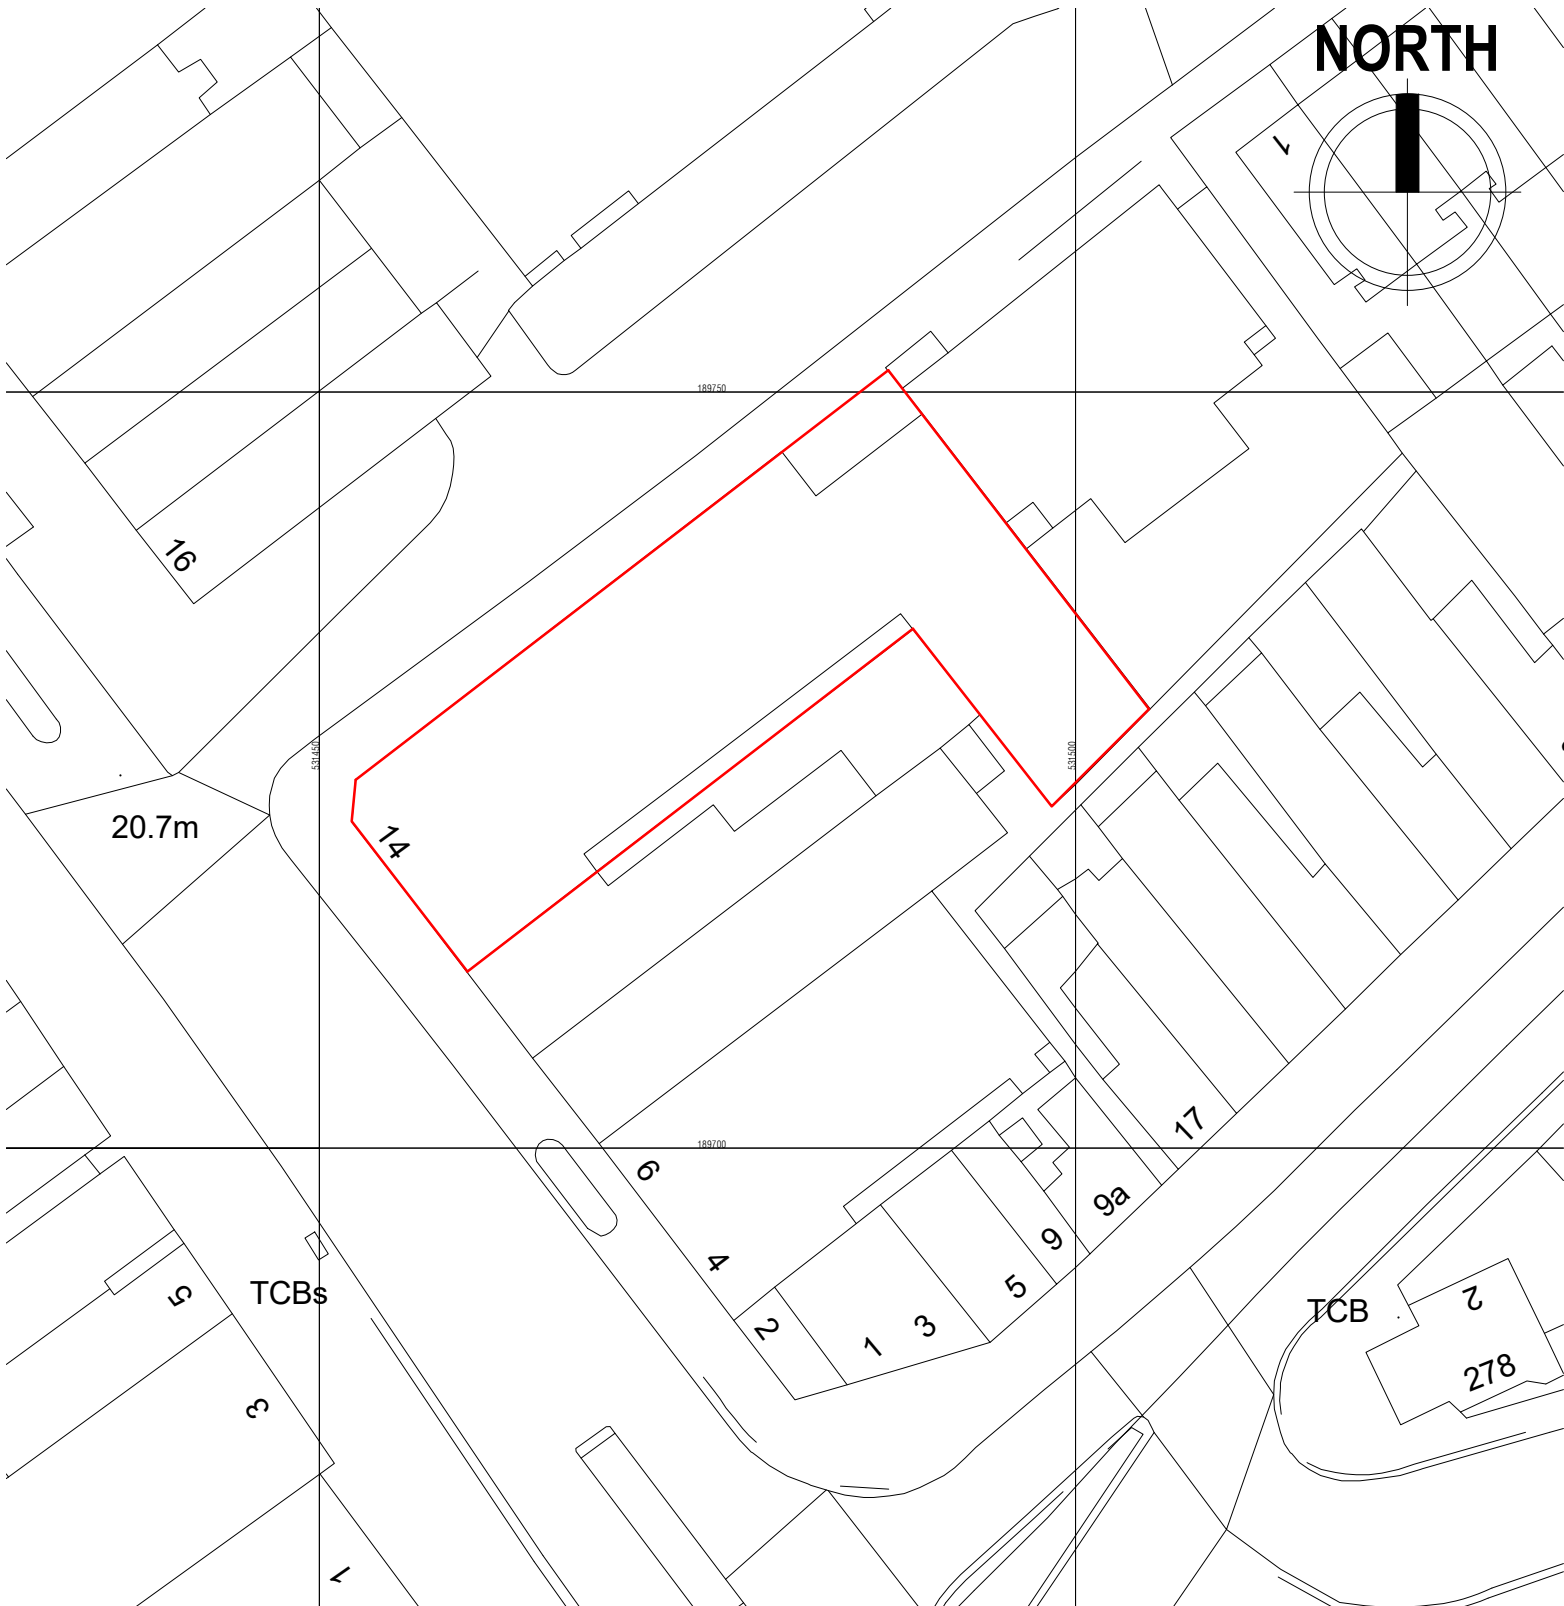

NORTH

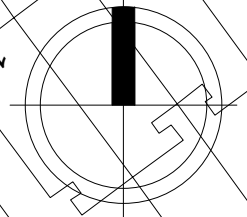

Block Plan @ 1 : 500



Planning



archersstevenage | suite B4 first floor | mindenhall court |
high street | stevenage | SG1 3UN t: 01438 365 968
e: info@archerarchitects.co.uk
w: www.archerarchitects.co.uk

Important note: This drawing is issued on the condition that
it is not reproduced, disclosed or copied to any unauthorised
person without written consent. Copyright archerarchitects
All dimensions to be verified on site.

Client
WOOD GREEN INVESTMENTS LIMITED

Project
12-14 HIGH ROAD, WOOD GREEN
LONDON, N22 6BX

Drawing Title
BLOCK PLAN

Scale
1 : 500 @ A4

Drawn
AA

Checked
AA

Date
13.01.2023

Revision

PROJECT | ORIGINATOR | ZONE | LEVEL | TYPE | ROLE | CLASSIFICATION | NUMBER
6922(P)002