





EXISTING SITE PHOTO

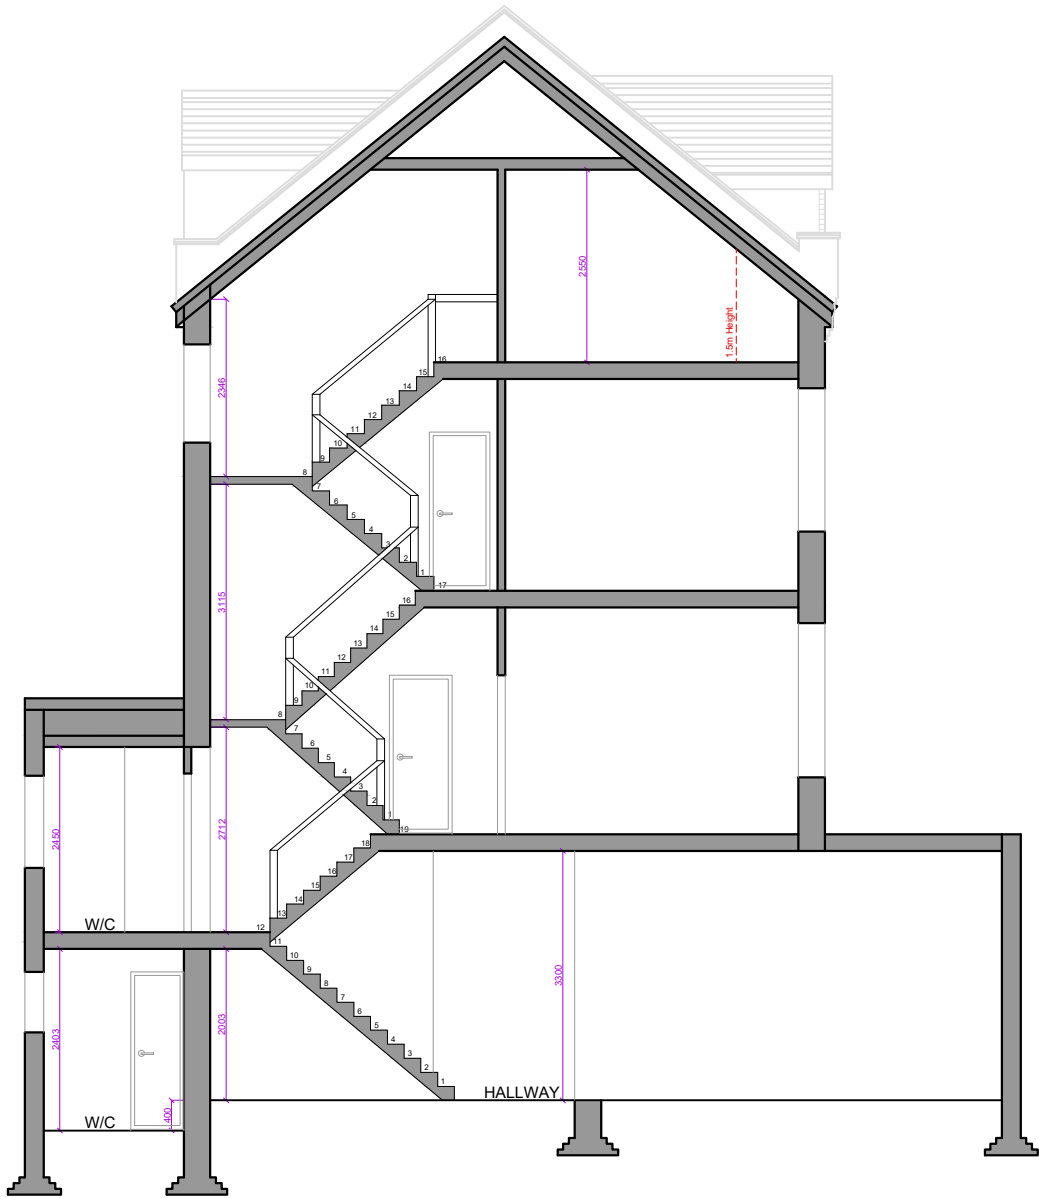


EXISTING ILLUSTRATIVE CROSS SECTION A-A

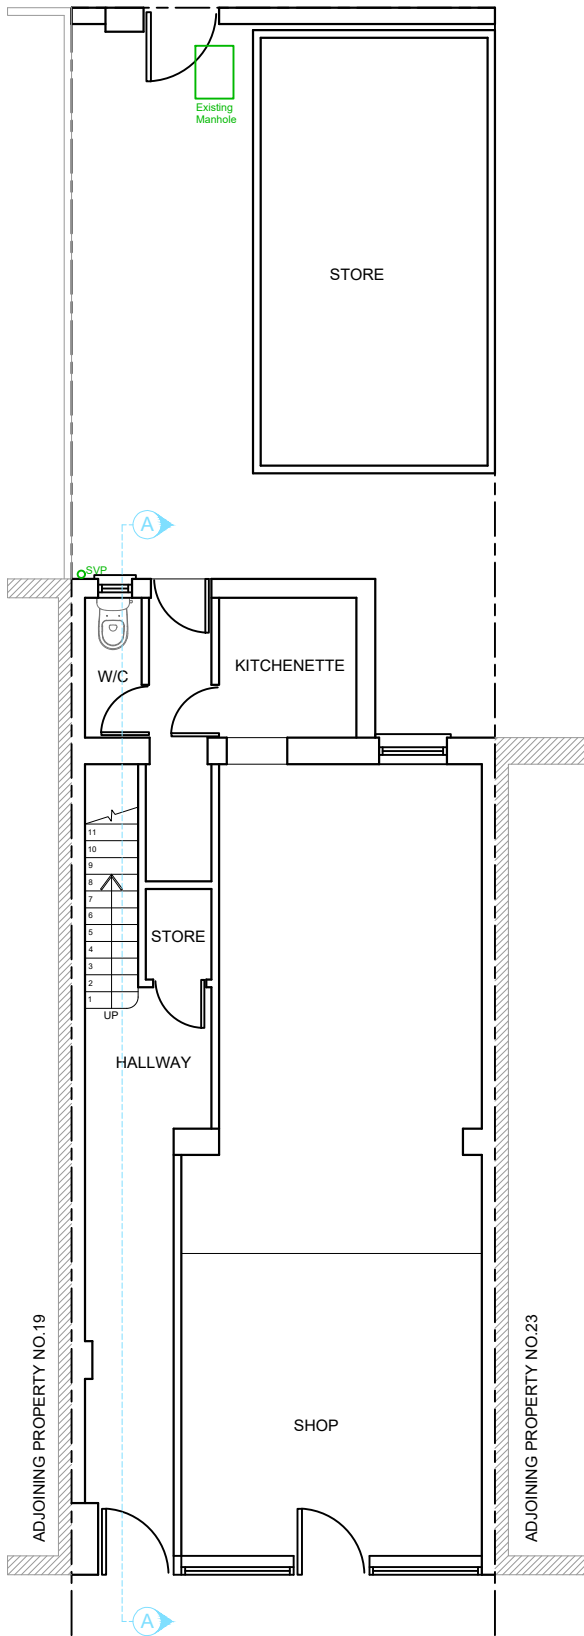


EXISTING BLOCK PLAN





5 x Hanging Cycle Rack for Flat A & Flat B

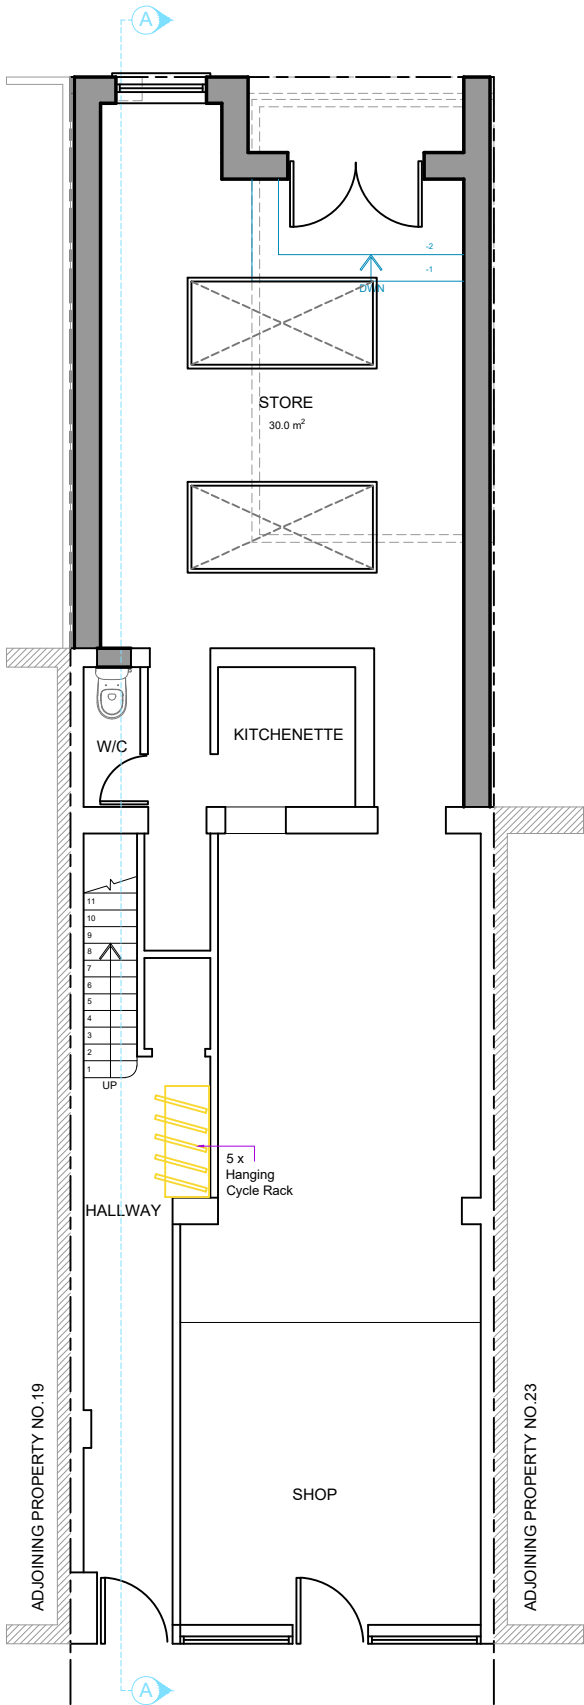

PROPOSED BLOCK PLAN

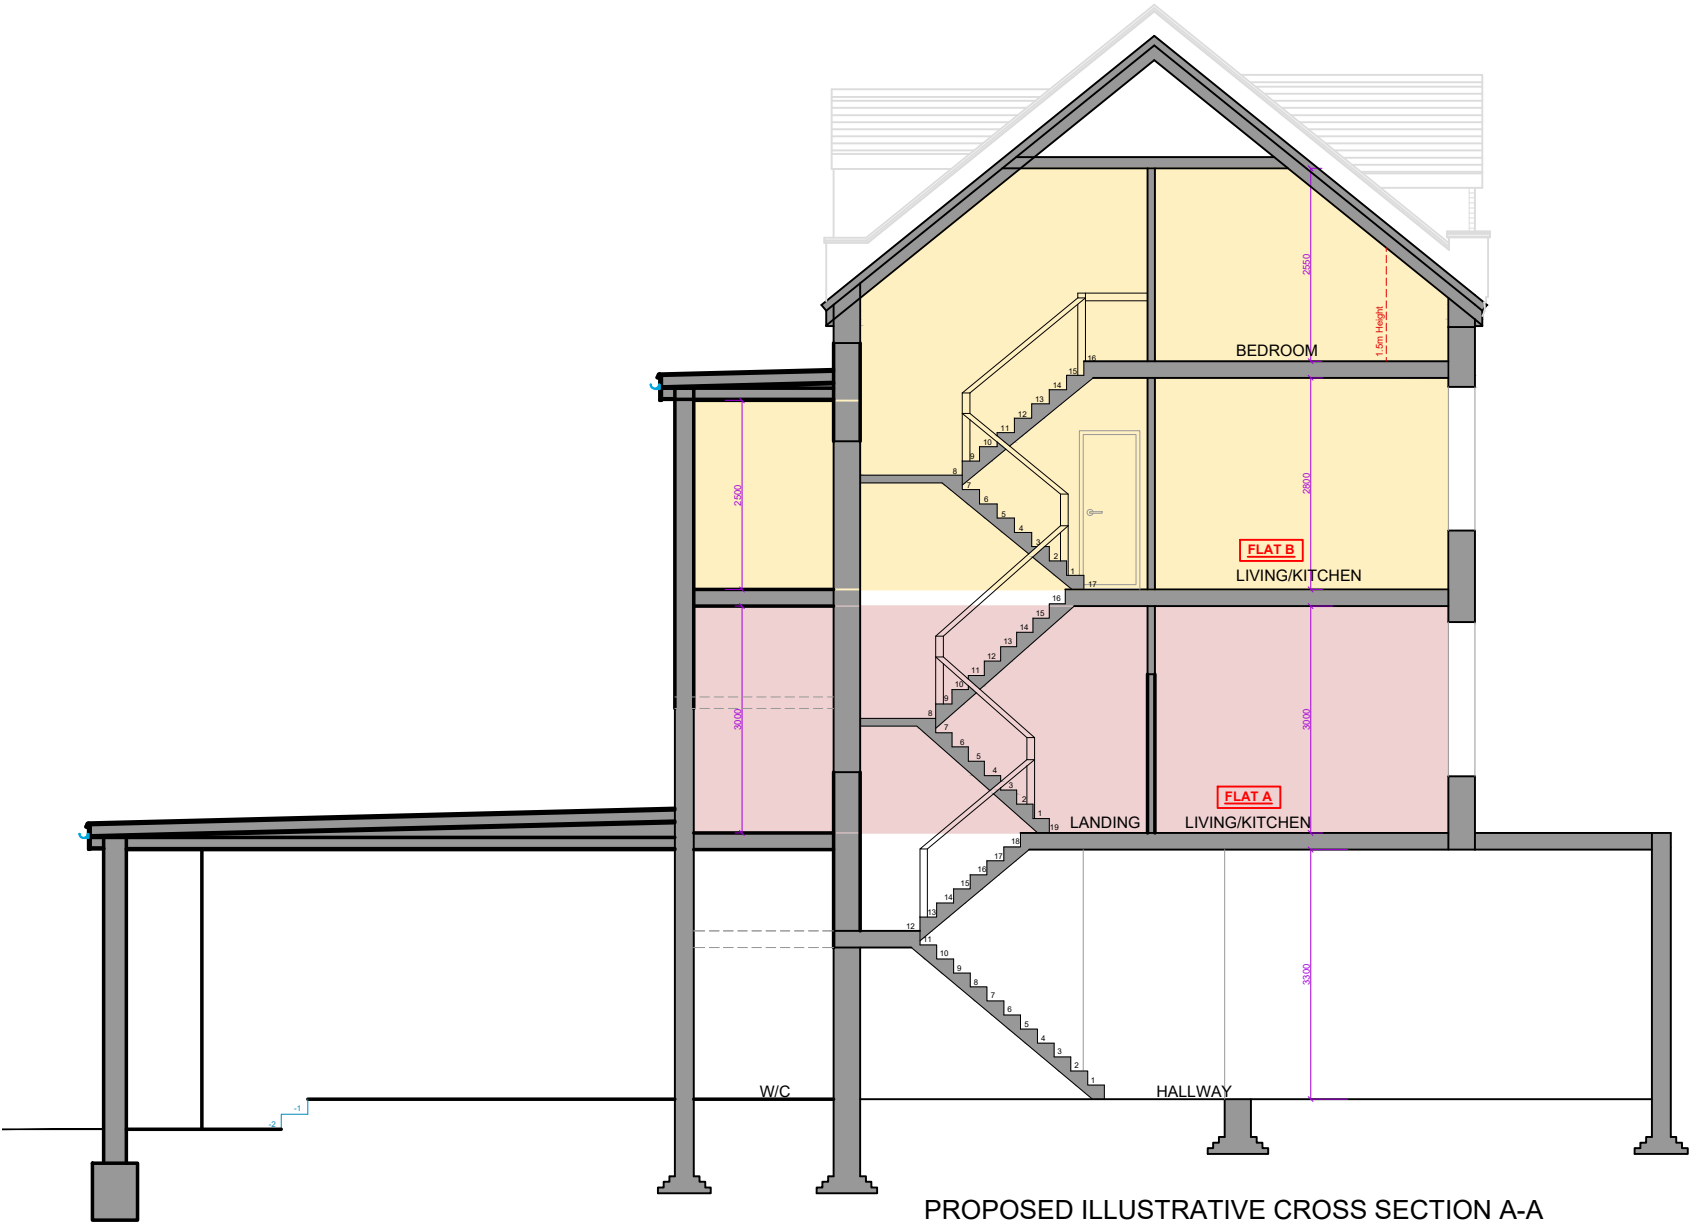

PROPOSED ILLUSTRATIVE CROSS SECTION A-A

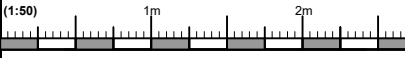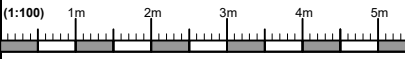Rev.	Date	Comment
		
		
Copyright ©  020 3875 2000 plans@kdbdesigns.co.uk www.kdbdesigns.co.uk		
Client: MR SHARAD PATEL		
Site Address: 21 FERME PARK ROAD LONDON N4 4DS		
Project Title: SINGLE STOREY REAR EXTENSION TO COMMERCIAL PREMISES AND CONVERSION OF MAISONETTE INTO 2 SELF-CONTAINED FLATS		
Status: PLANNING		
Drawn: JS		Checked: JW
Date: 16.11.2022		Scale: 1:100 @ A2
Drawing Title: EXISTING & PROPOSED BLOCK PLAN, ILLUSTRATIVE CROSS SECTION DETAILS AND SITE PHOTOS		
Job No: FERPR21		Drawing No: PL-03
		Rev: