



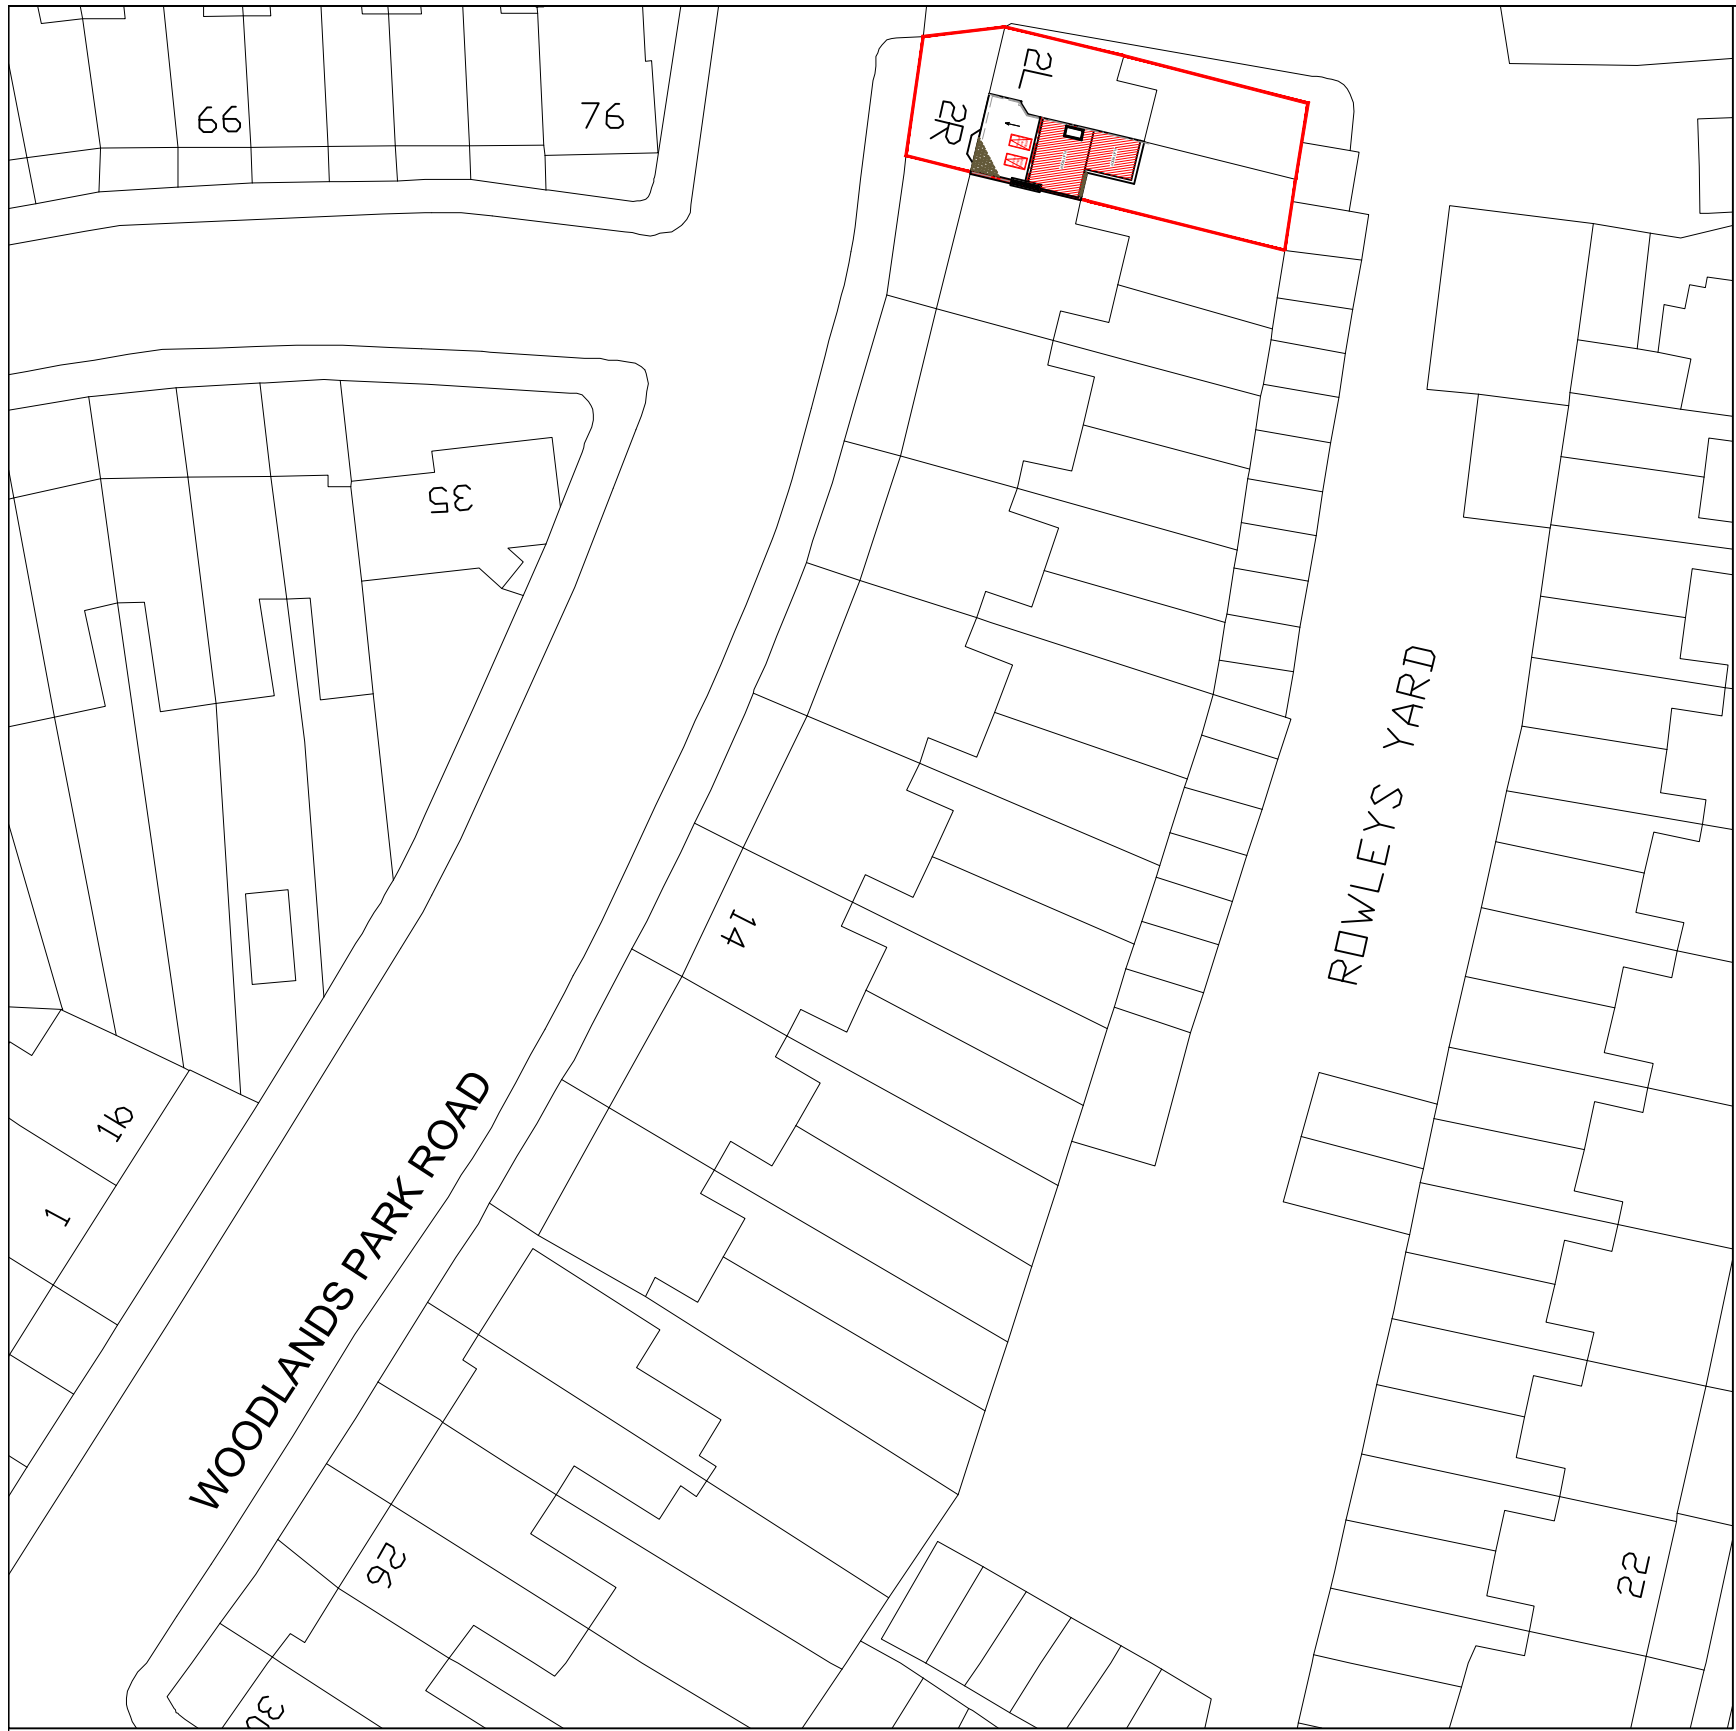

BLOCK PLAN
SCALE 1:500



LOCATION PLAN
SCALE 1:1250

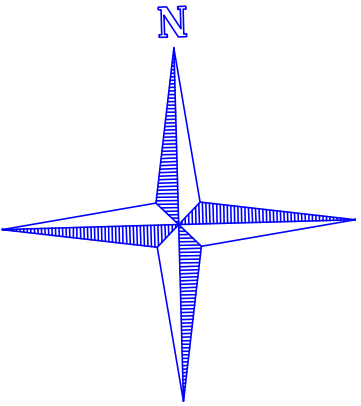

	
www.FastPlansUK.co.uk	
Project: Loft Conversion with Dormer to Rear.	
Address: 2R WOODLANDS PARK ROAD N15 3RT	
Scale: 1:500 @ A3	Dwg. no: A09
Drawn by: O.B.S	Date Drawn: 16-JAN-2023
For Drawings Tel: 020 3542 1777	
E-mail: plans@FastPlansUK.co.uk	