
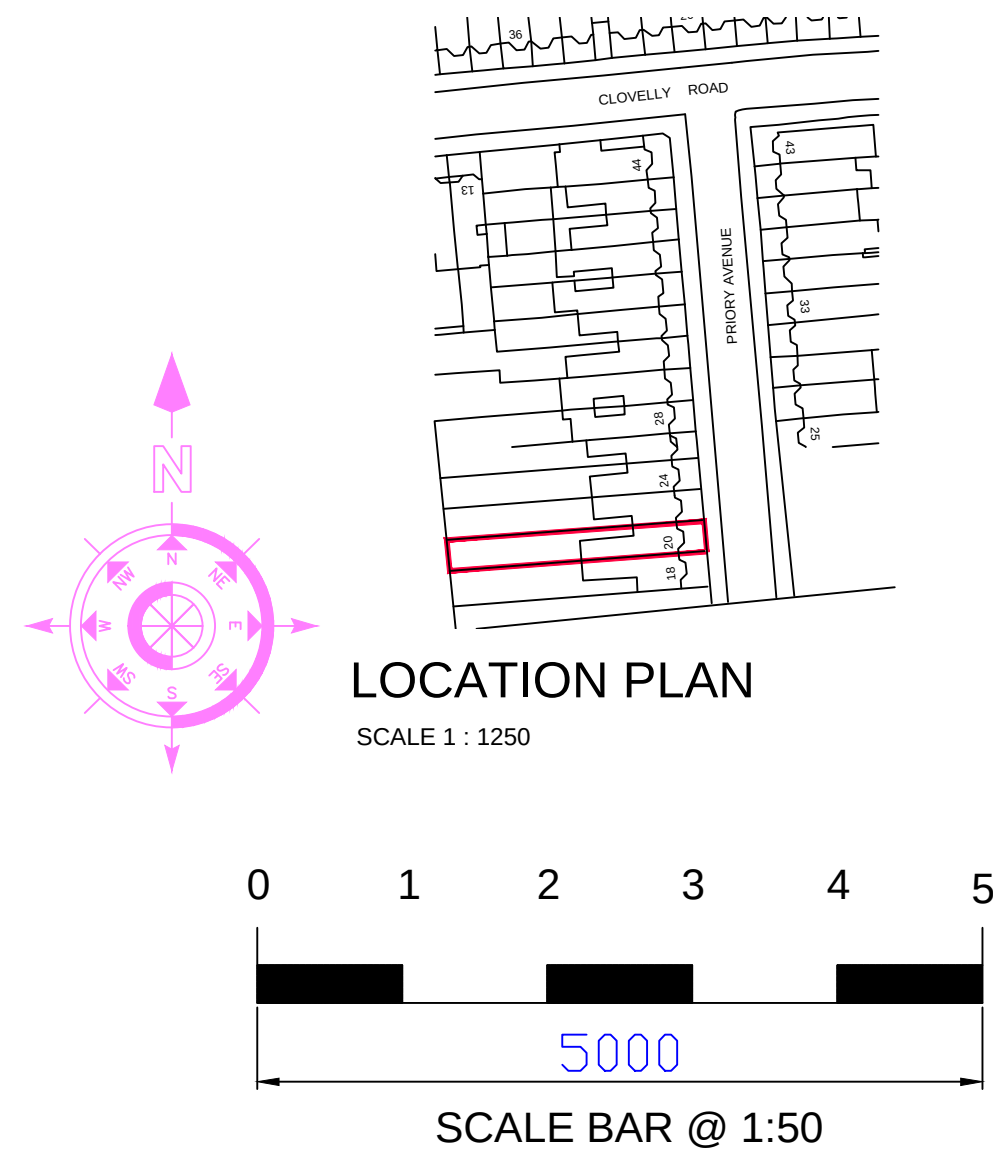
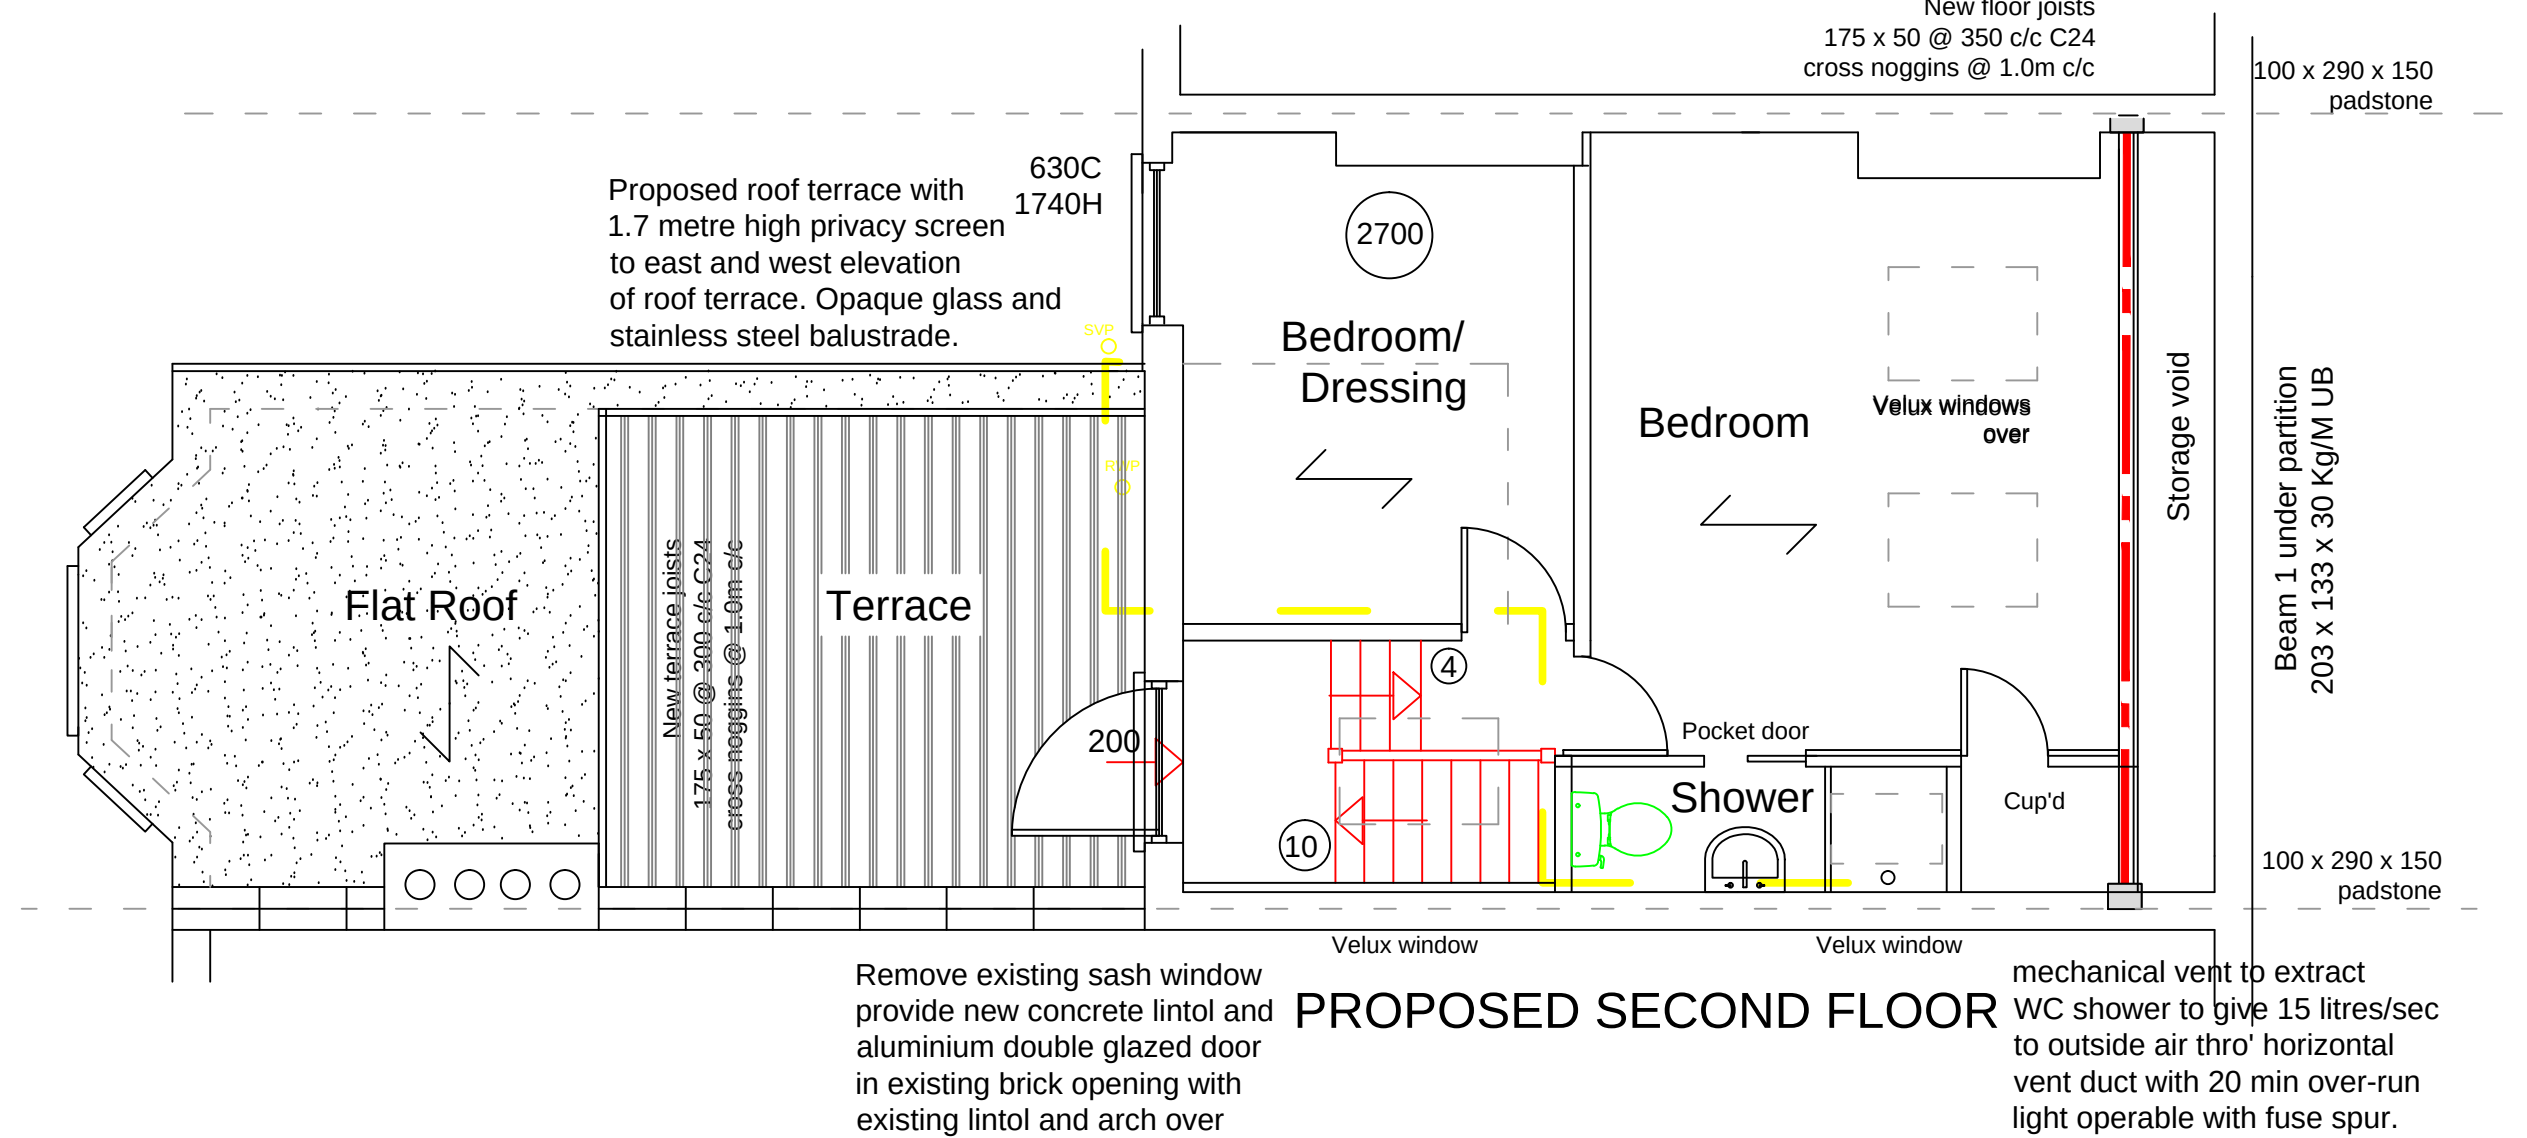
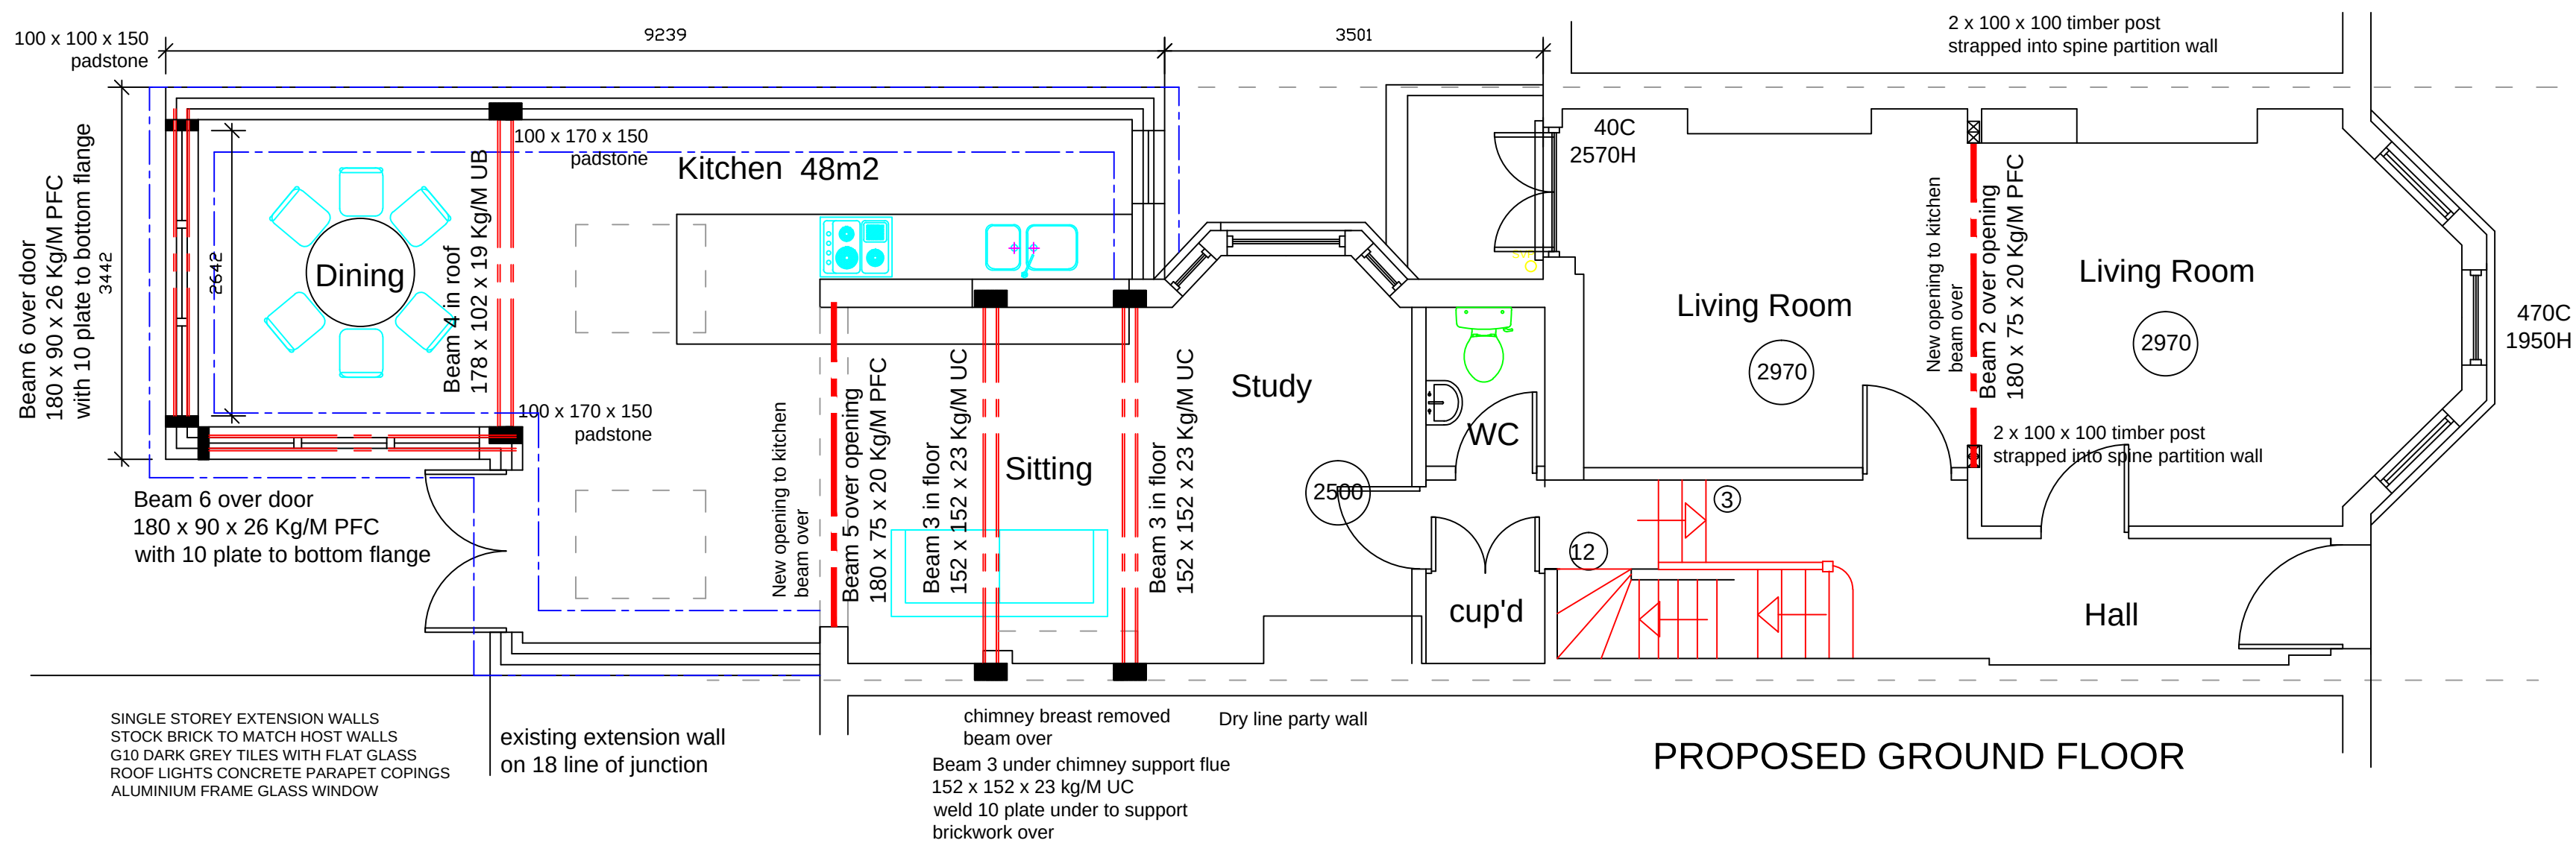


REVISION No.	REVISION NOTES	DATE
-	-	-

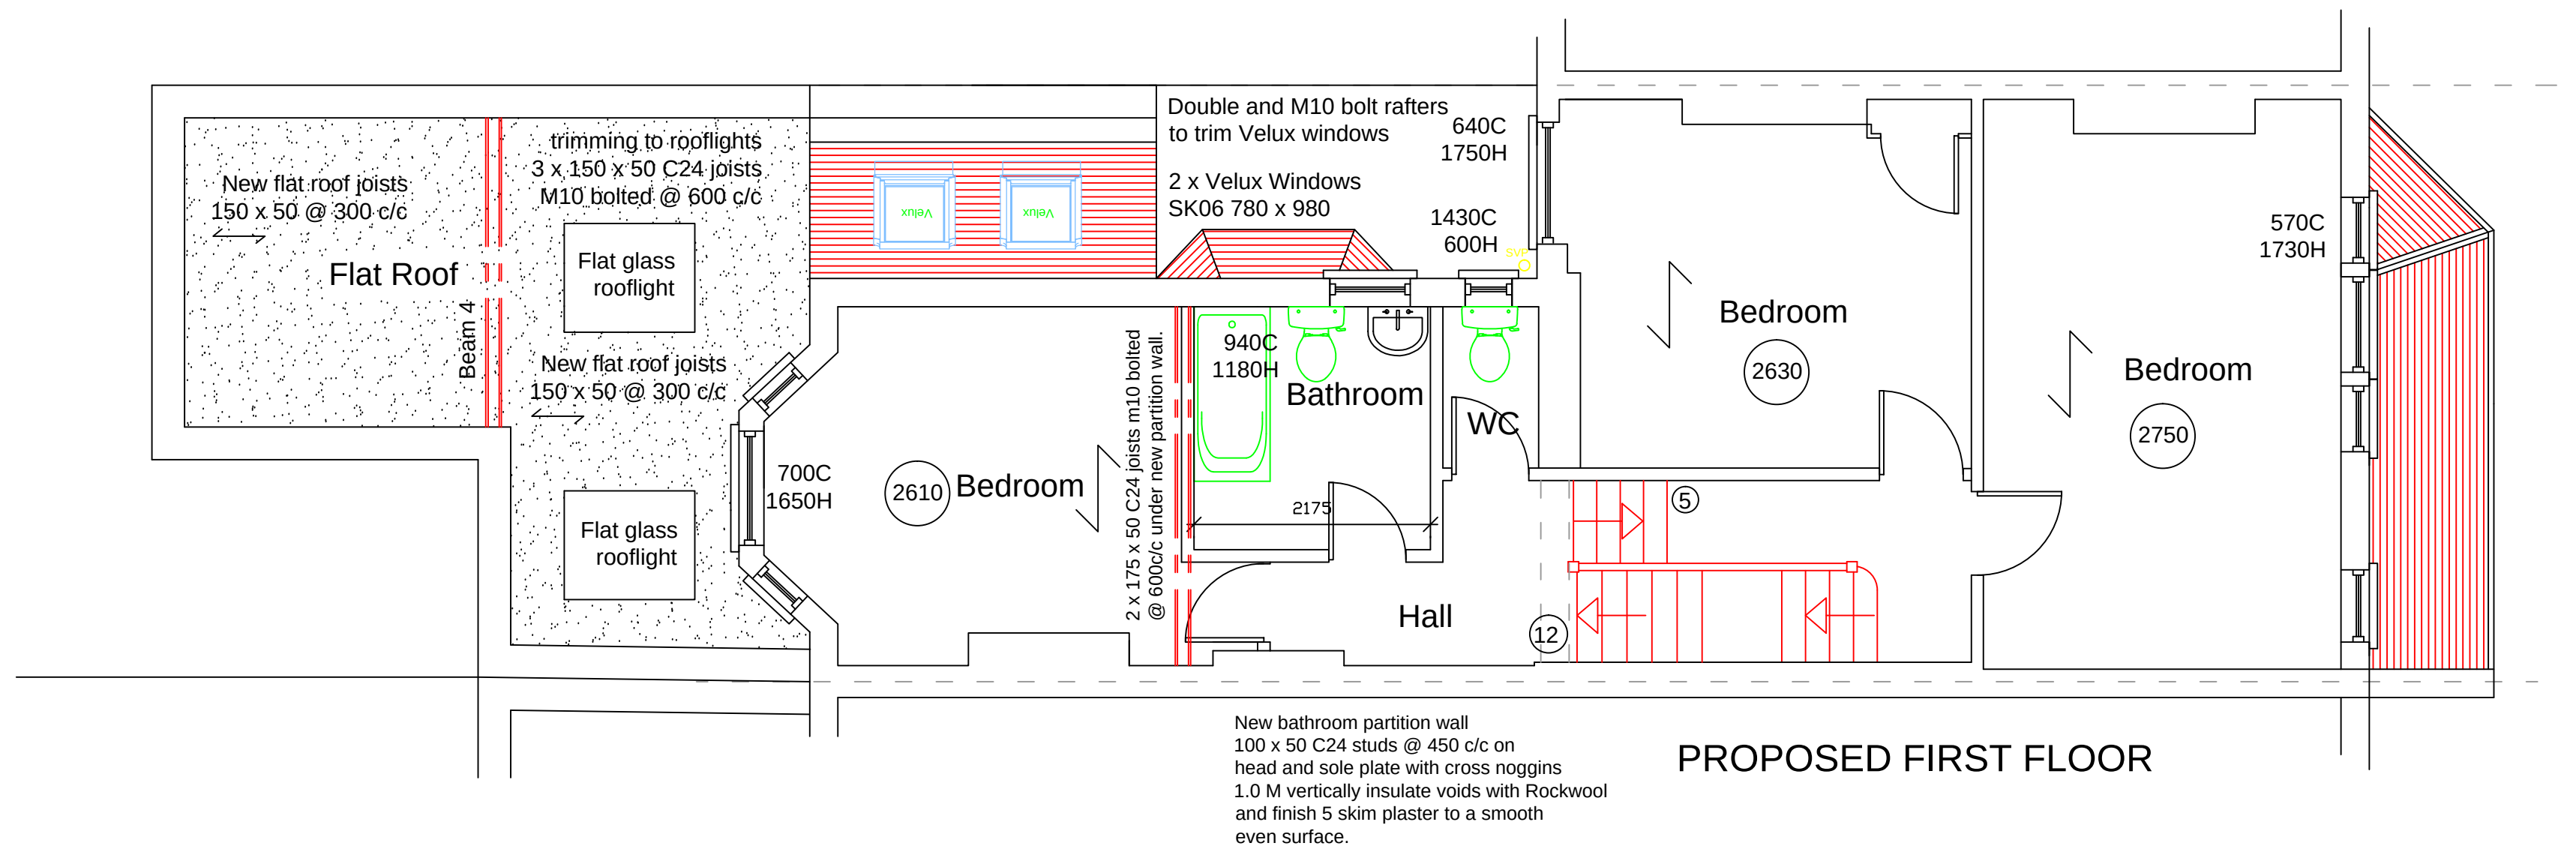

BUILDING REGULATIONS ISSUE 19 01 2023
PLANNING ISSUE 19-01-2023

LIMITED

BCA

BRYAN CONNOR ASSOCIATES LIMITED

DESIGN & PLANNING CONSULTANTS

2 TREGARON AVENUE LONDON N8 9EY

Tel: 020 8340 9294 Mob: 07958738247

Email: bryan.connor@outlook.com

Web: bca-design.net

THIS DRAWING IS THE PROPERTY OF BRYAN CONNOR ASSOCIATES LTD AND MAY NOT BE REPRODUCED WITHOUT WRITTEN CONSENT

PROJECT:

20 PRIORY AVENUE LONDON N8 7RN

CLIENT:

KATYA GUY

DESCRIPTION:

PROPOSED PLANS OPTION ONE

DRAWING No.

2301-02

SCALE.

1:50 @ A1

REVISION.

-

DATE.

04/01/23

NO DIMENSIONS TO BE SCALED FROM THIS DRAWING.