

FULL PLANNING APPLICATION


DESIGN AND ACCESS STATEMENT

54, Bruce Castle Rd, London N17 8NJ

2nd June 2021



SITE LOCATION

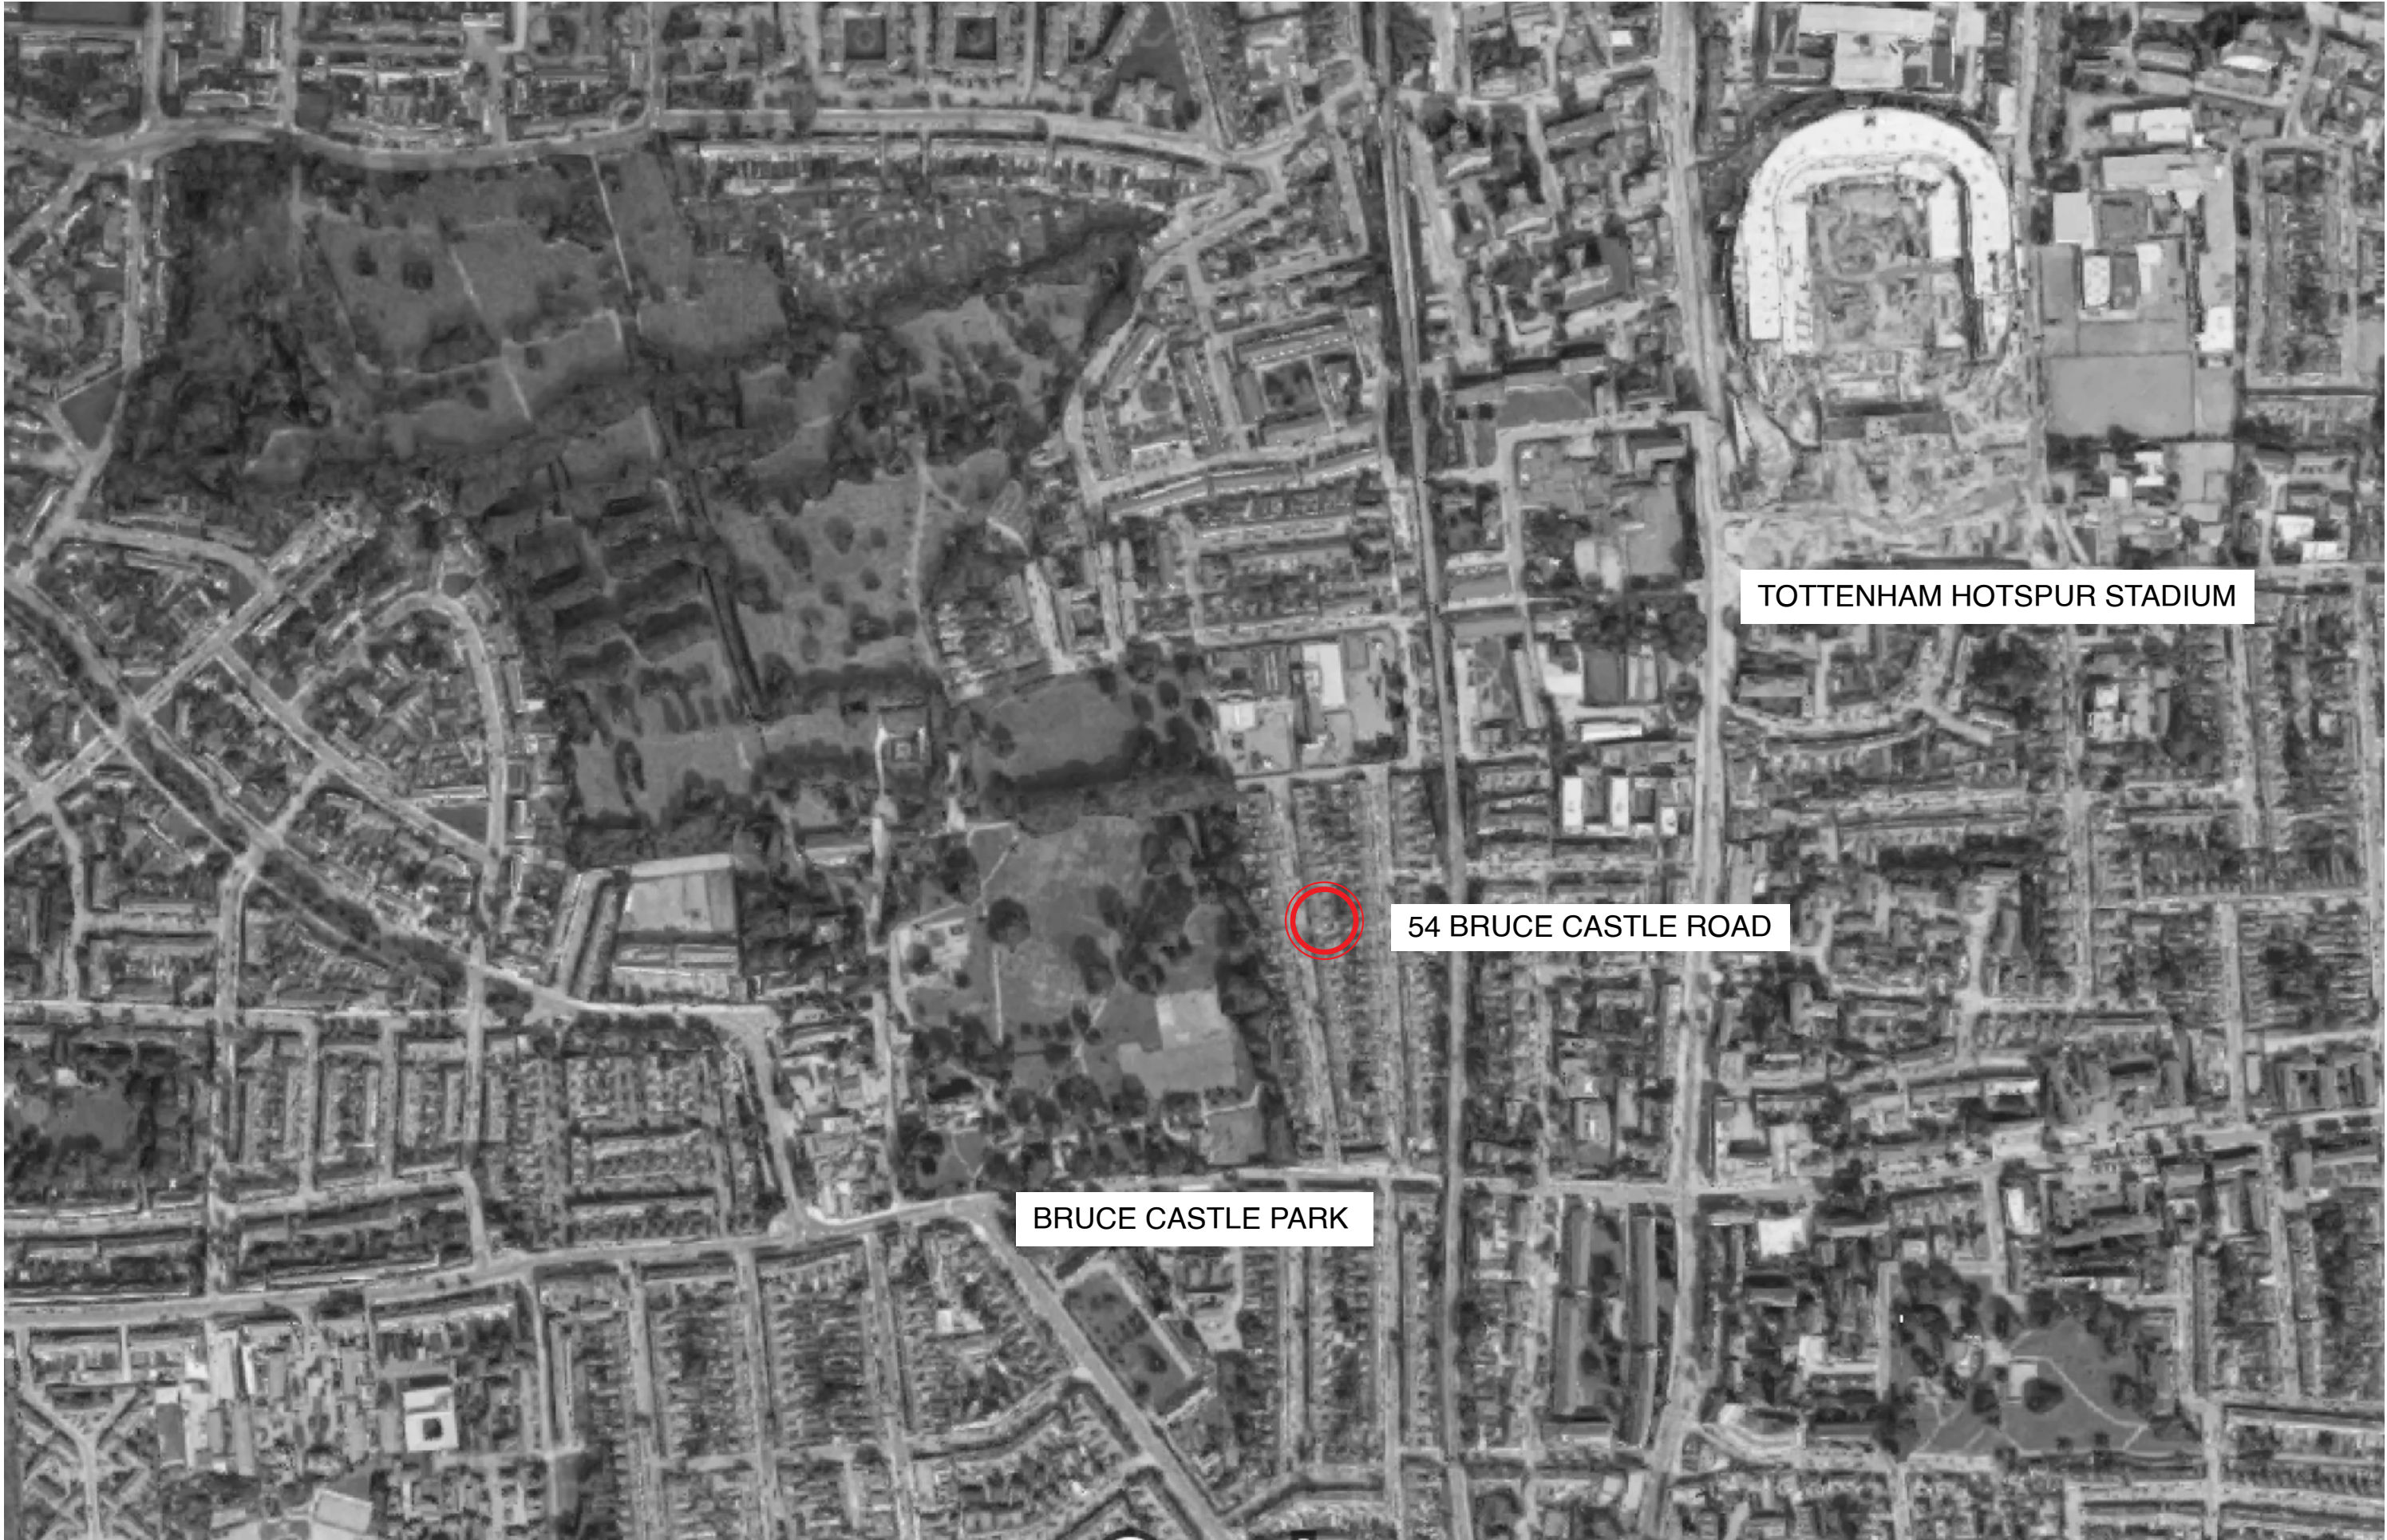

TOTTENHAM HOTSPUR STADIUM

54 BRUCE CASTLE ROAD

BRUCE CASTLE PARK

SITE LOCATION

PUBLIC TRANSPORTATION



 BUS STOPS

AREA PLAN
1:1250



54 BRUCE CASTLE ROAD
EXISTING SITE PLAN


1:1250

AREA PLAN
1:500



54 BRUCE CASTLE ROAD
EXISTING SITE PLAN
1:500

SUN PATH STUDY

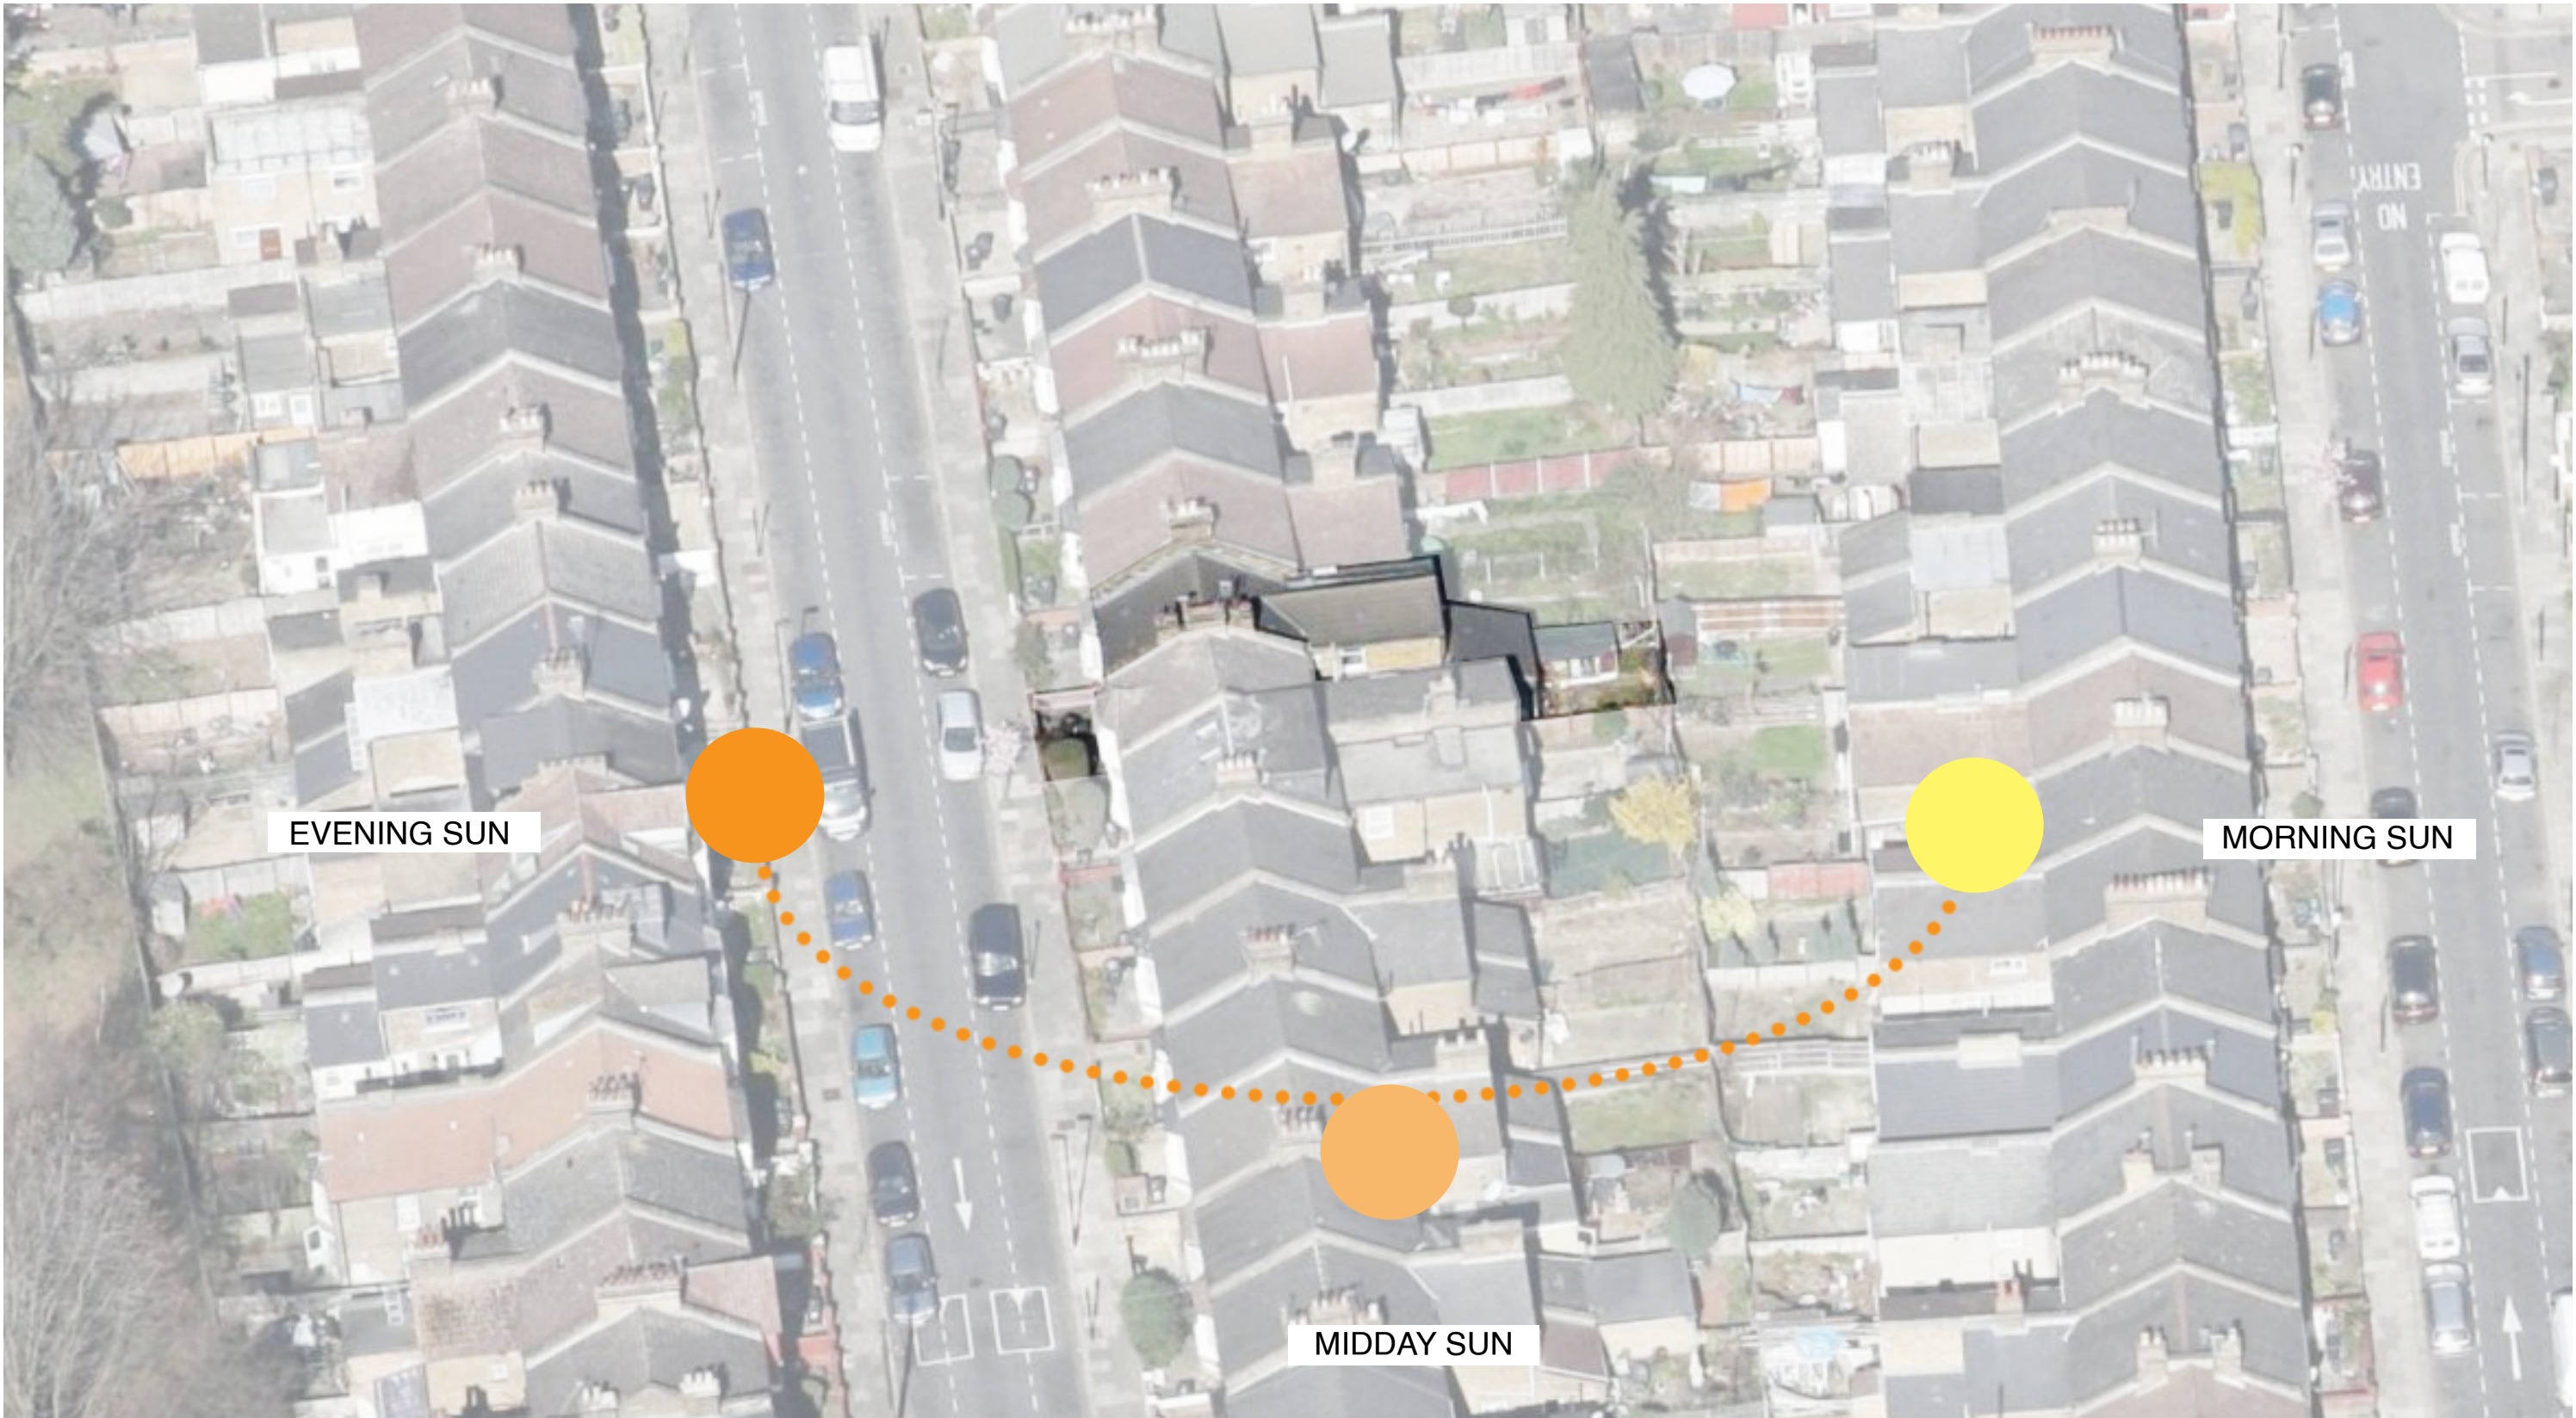

SITE VIEWS

BIRD'S EYE VIEW LOOKING EAST



BIRD'S EYE VIEW LOOKING WEST



CONTEXT VIEWS

FRONT OF HOUSE



FRONT ELEVATION

 EXISTING SITE

CONTEXT VIEWS

FRONT OF HOUSE



FRONT ELEVATION

 EXISTING SITE

CONTEXT VIEWS

REAR OF HOUSE



REAR VIEW OF HOUSE FROM GARDEN



REAR VIEW OF HOUSE FROM GARDEN



REAR VIEW OF HOUSE FROM GARDEN



REAR VIEW FROM GARDEN



REAR VIEW FROM GARDEN