


USE
INTENDED USE
SCALE 1:100

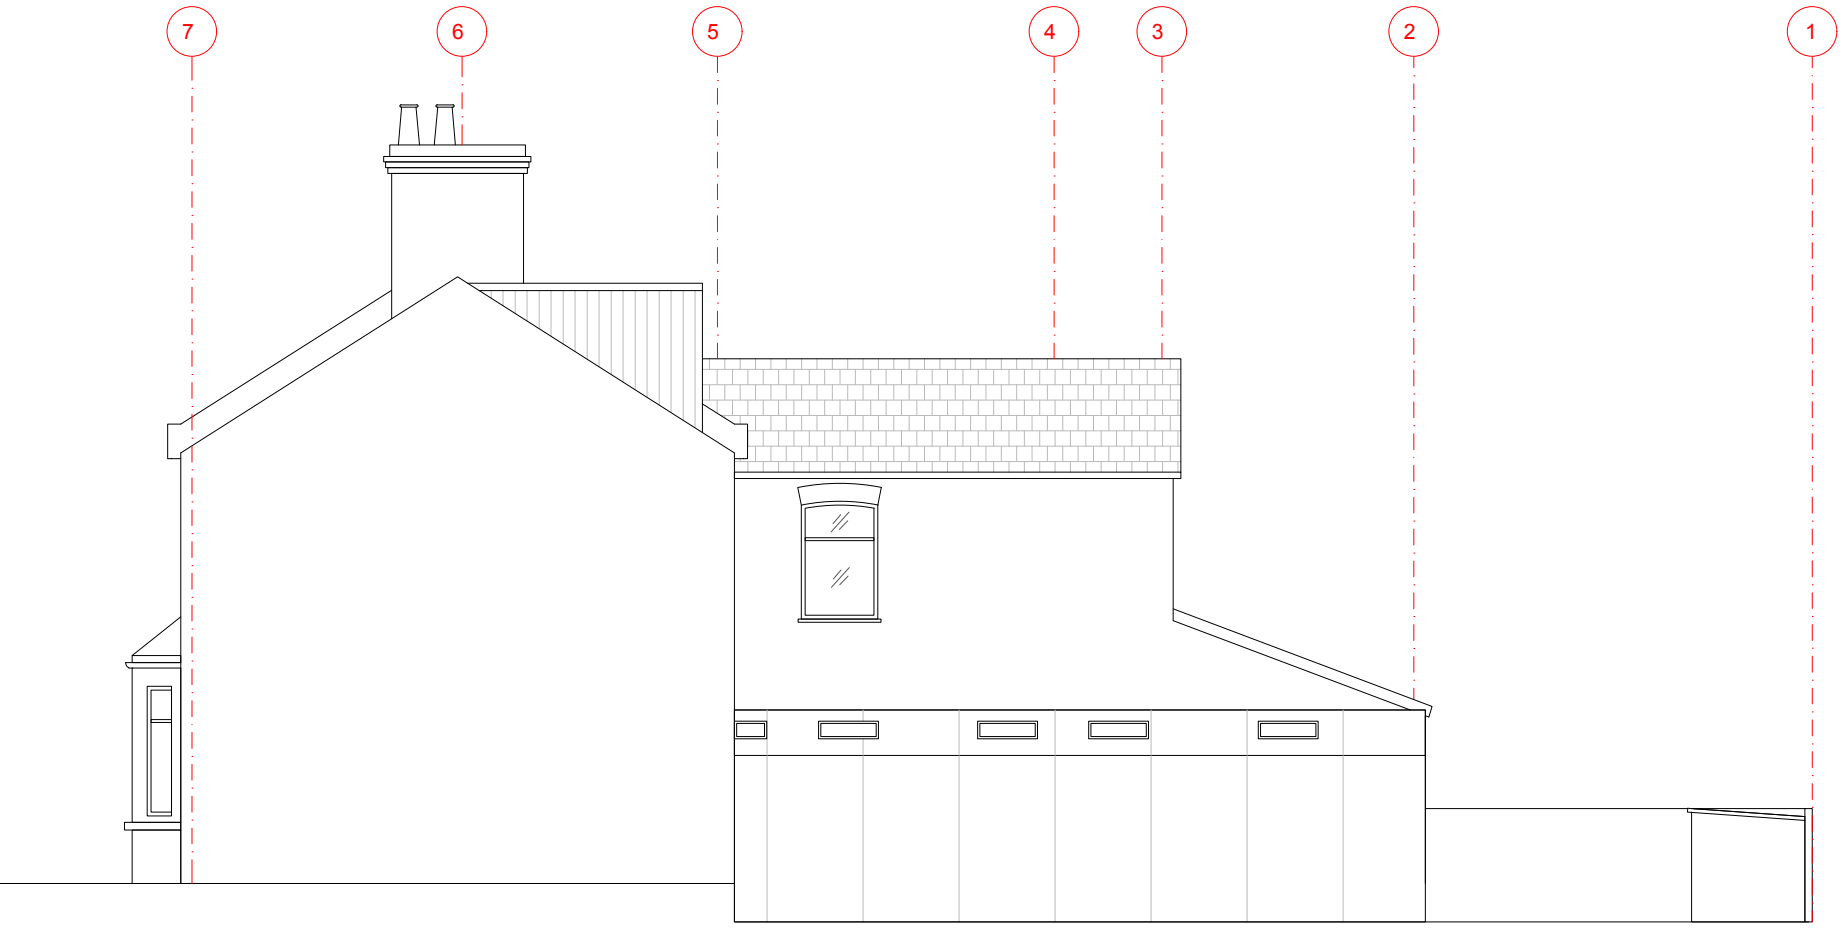


PROPOSED SIDE ELEVATION

This property does not seek to change the use of property; it will remain as residential use.

USE

INTENDED USE


SCALE 1:100

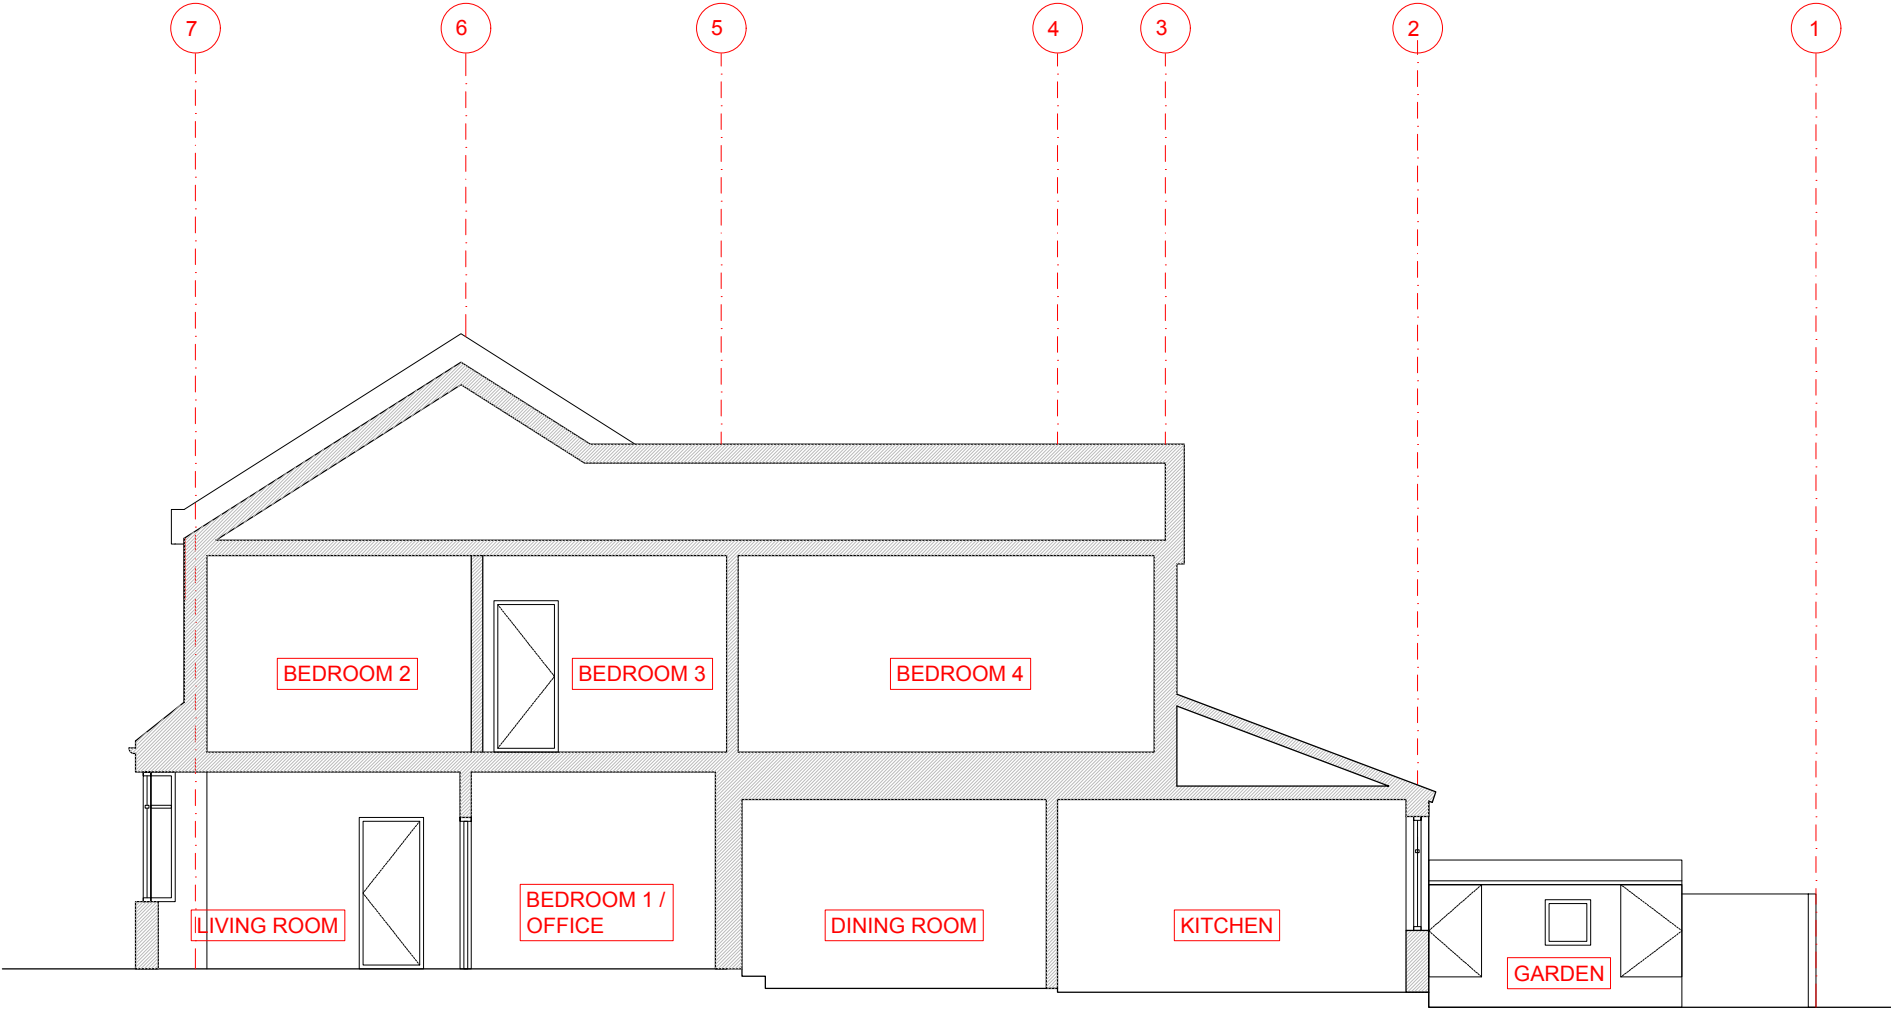

EXISTING SECTION AA

This property does not seek to change the use of property; it will remain as residential use.


USE
INTENDED USE
SCALE 1:100

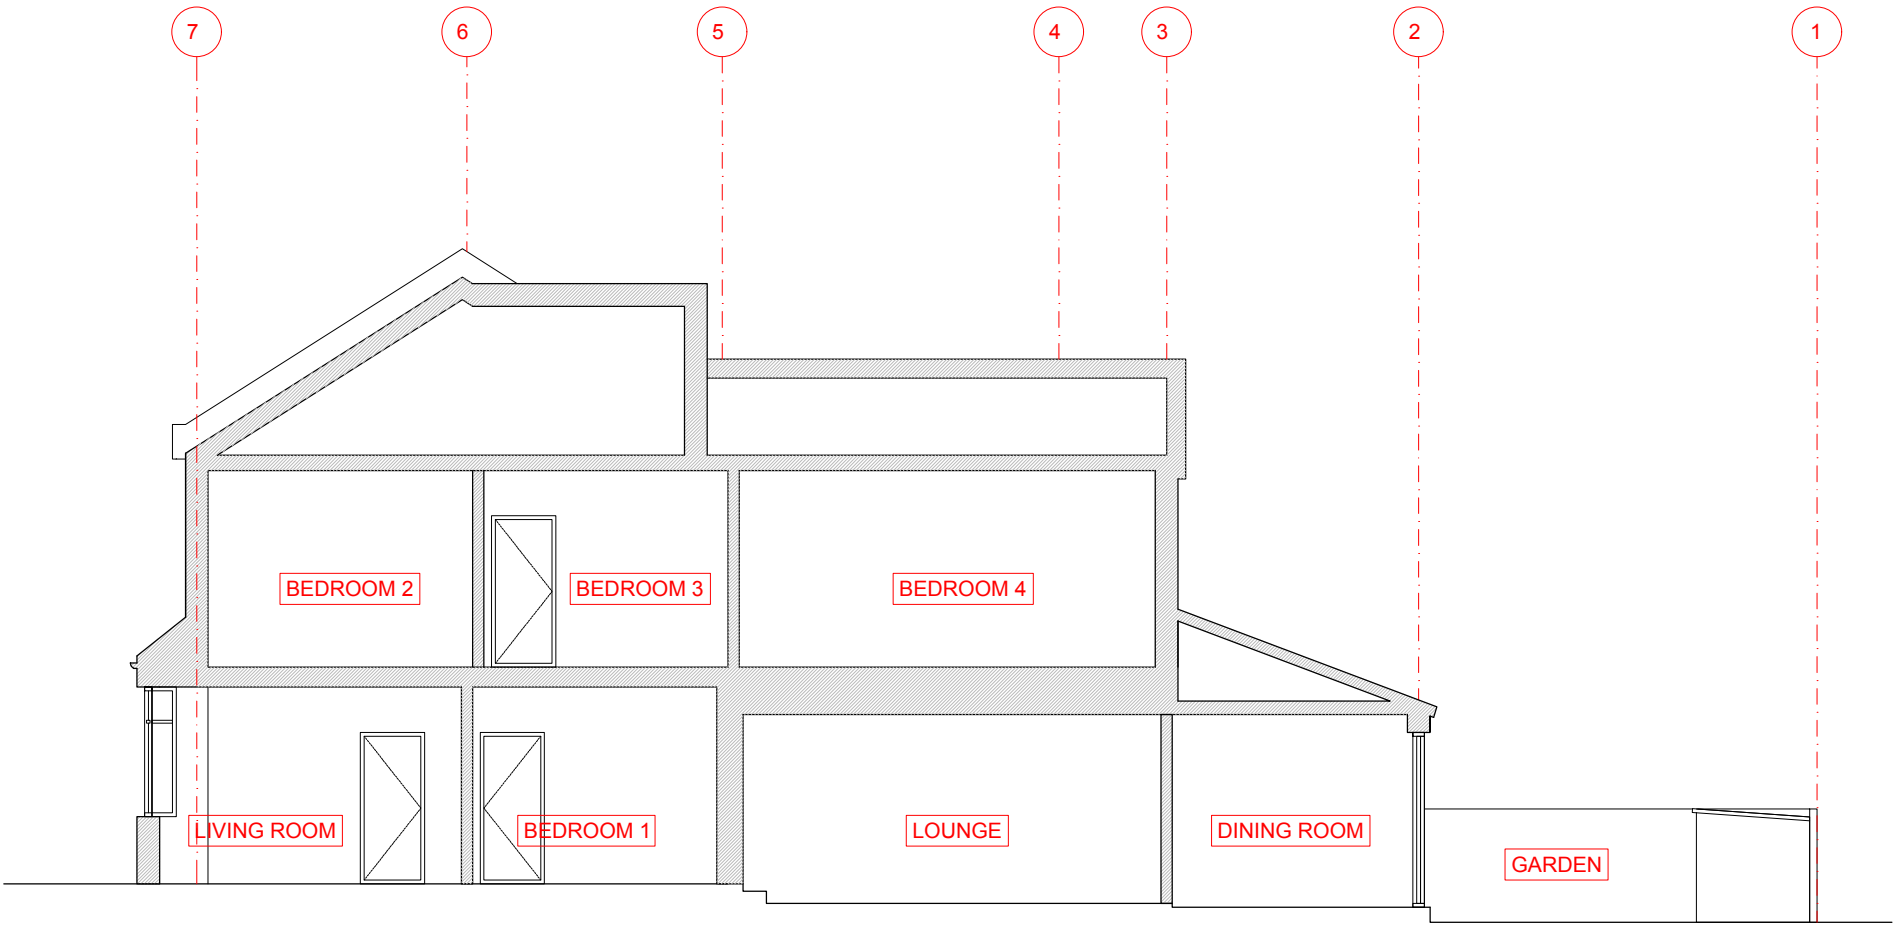

PROPOSED SECTION AA

This property does not seek to change the use of property; it will remain as residential use.

USE
INTENDED USE
SCALE 1:100

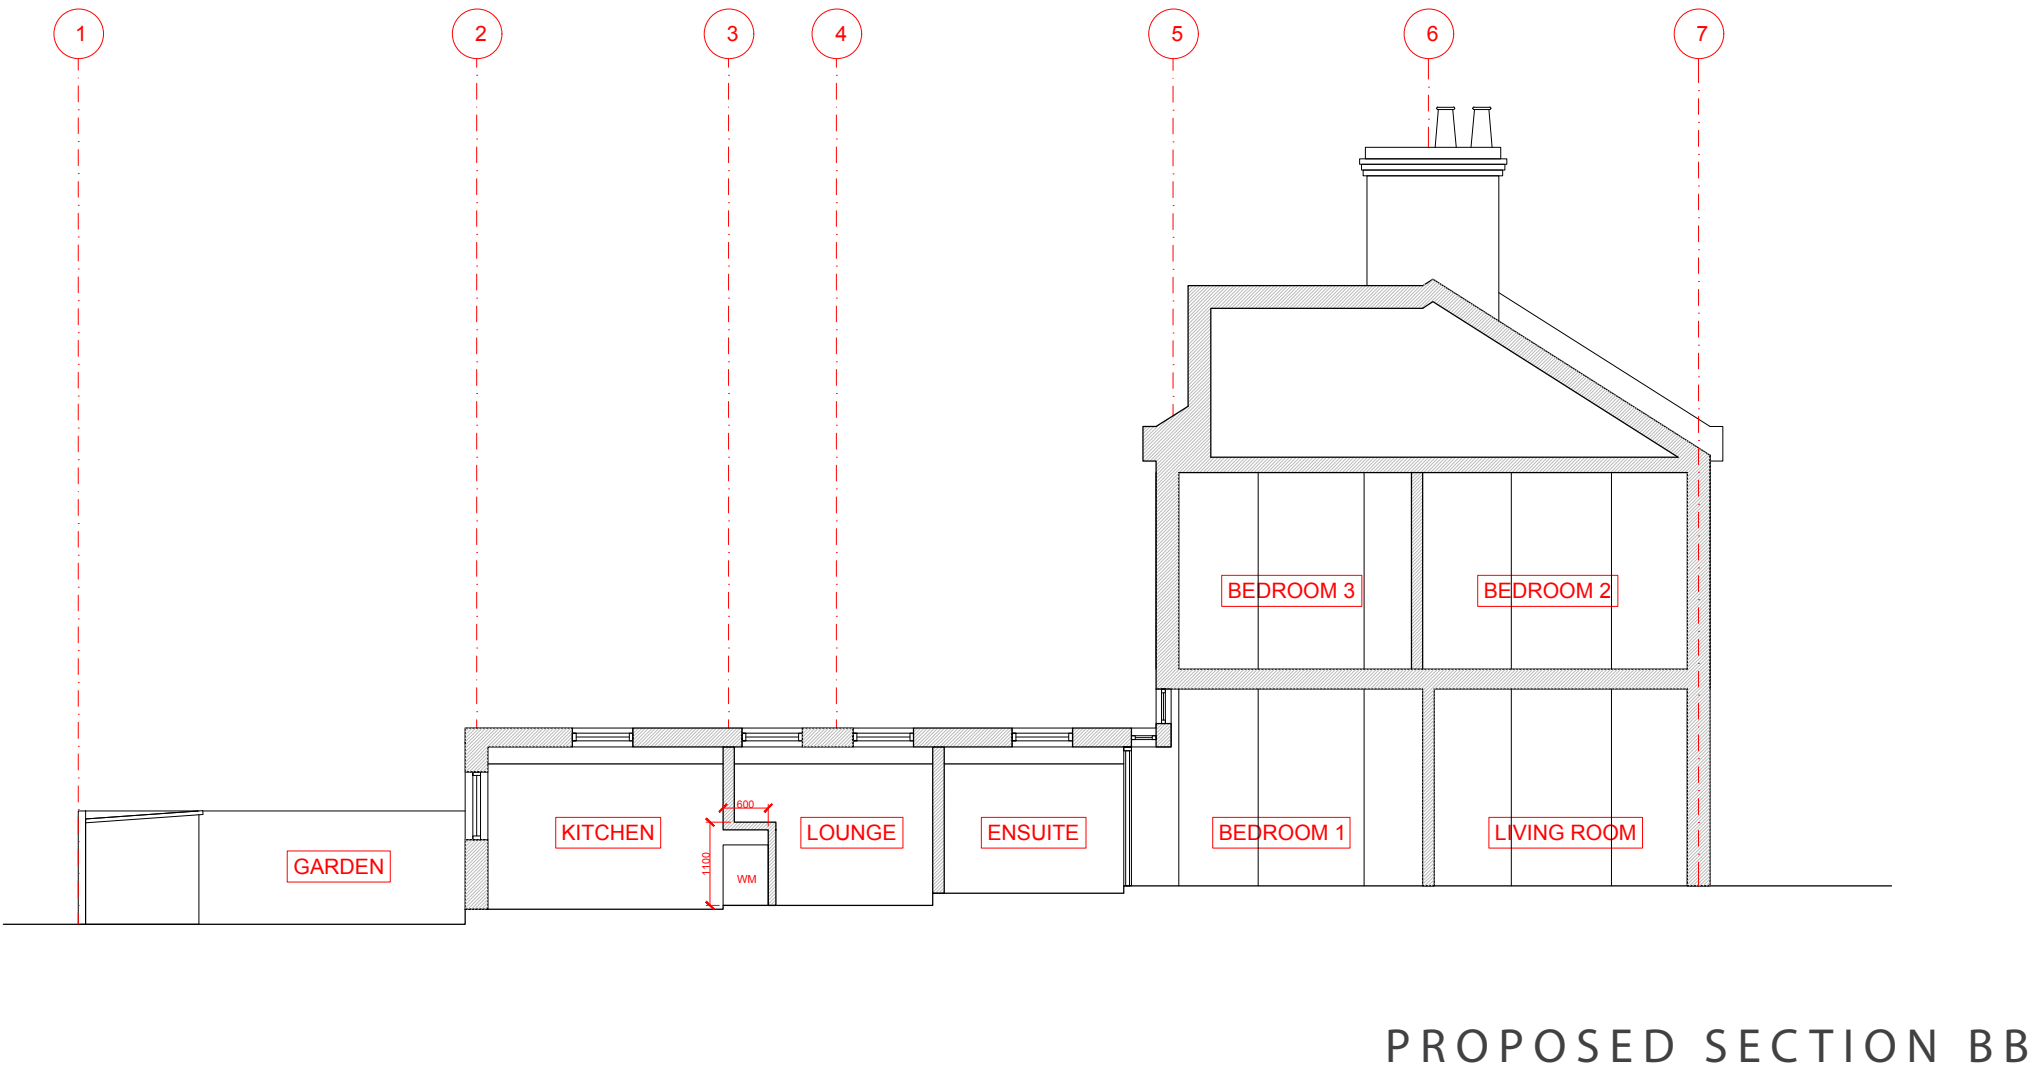

This property does not seek to change the use of property; it will remain as residential use.

FRONT ELEVATION



FRONT ELEVATION



REAR ELEVATION



REAR ELEVATION



ZAP