


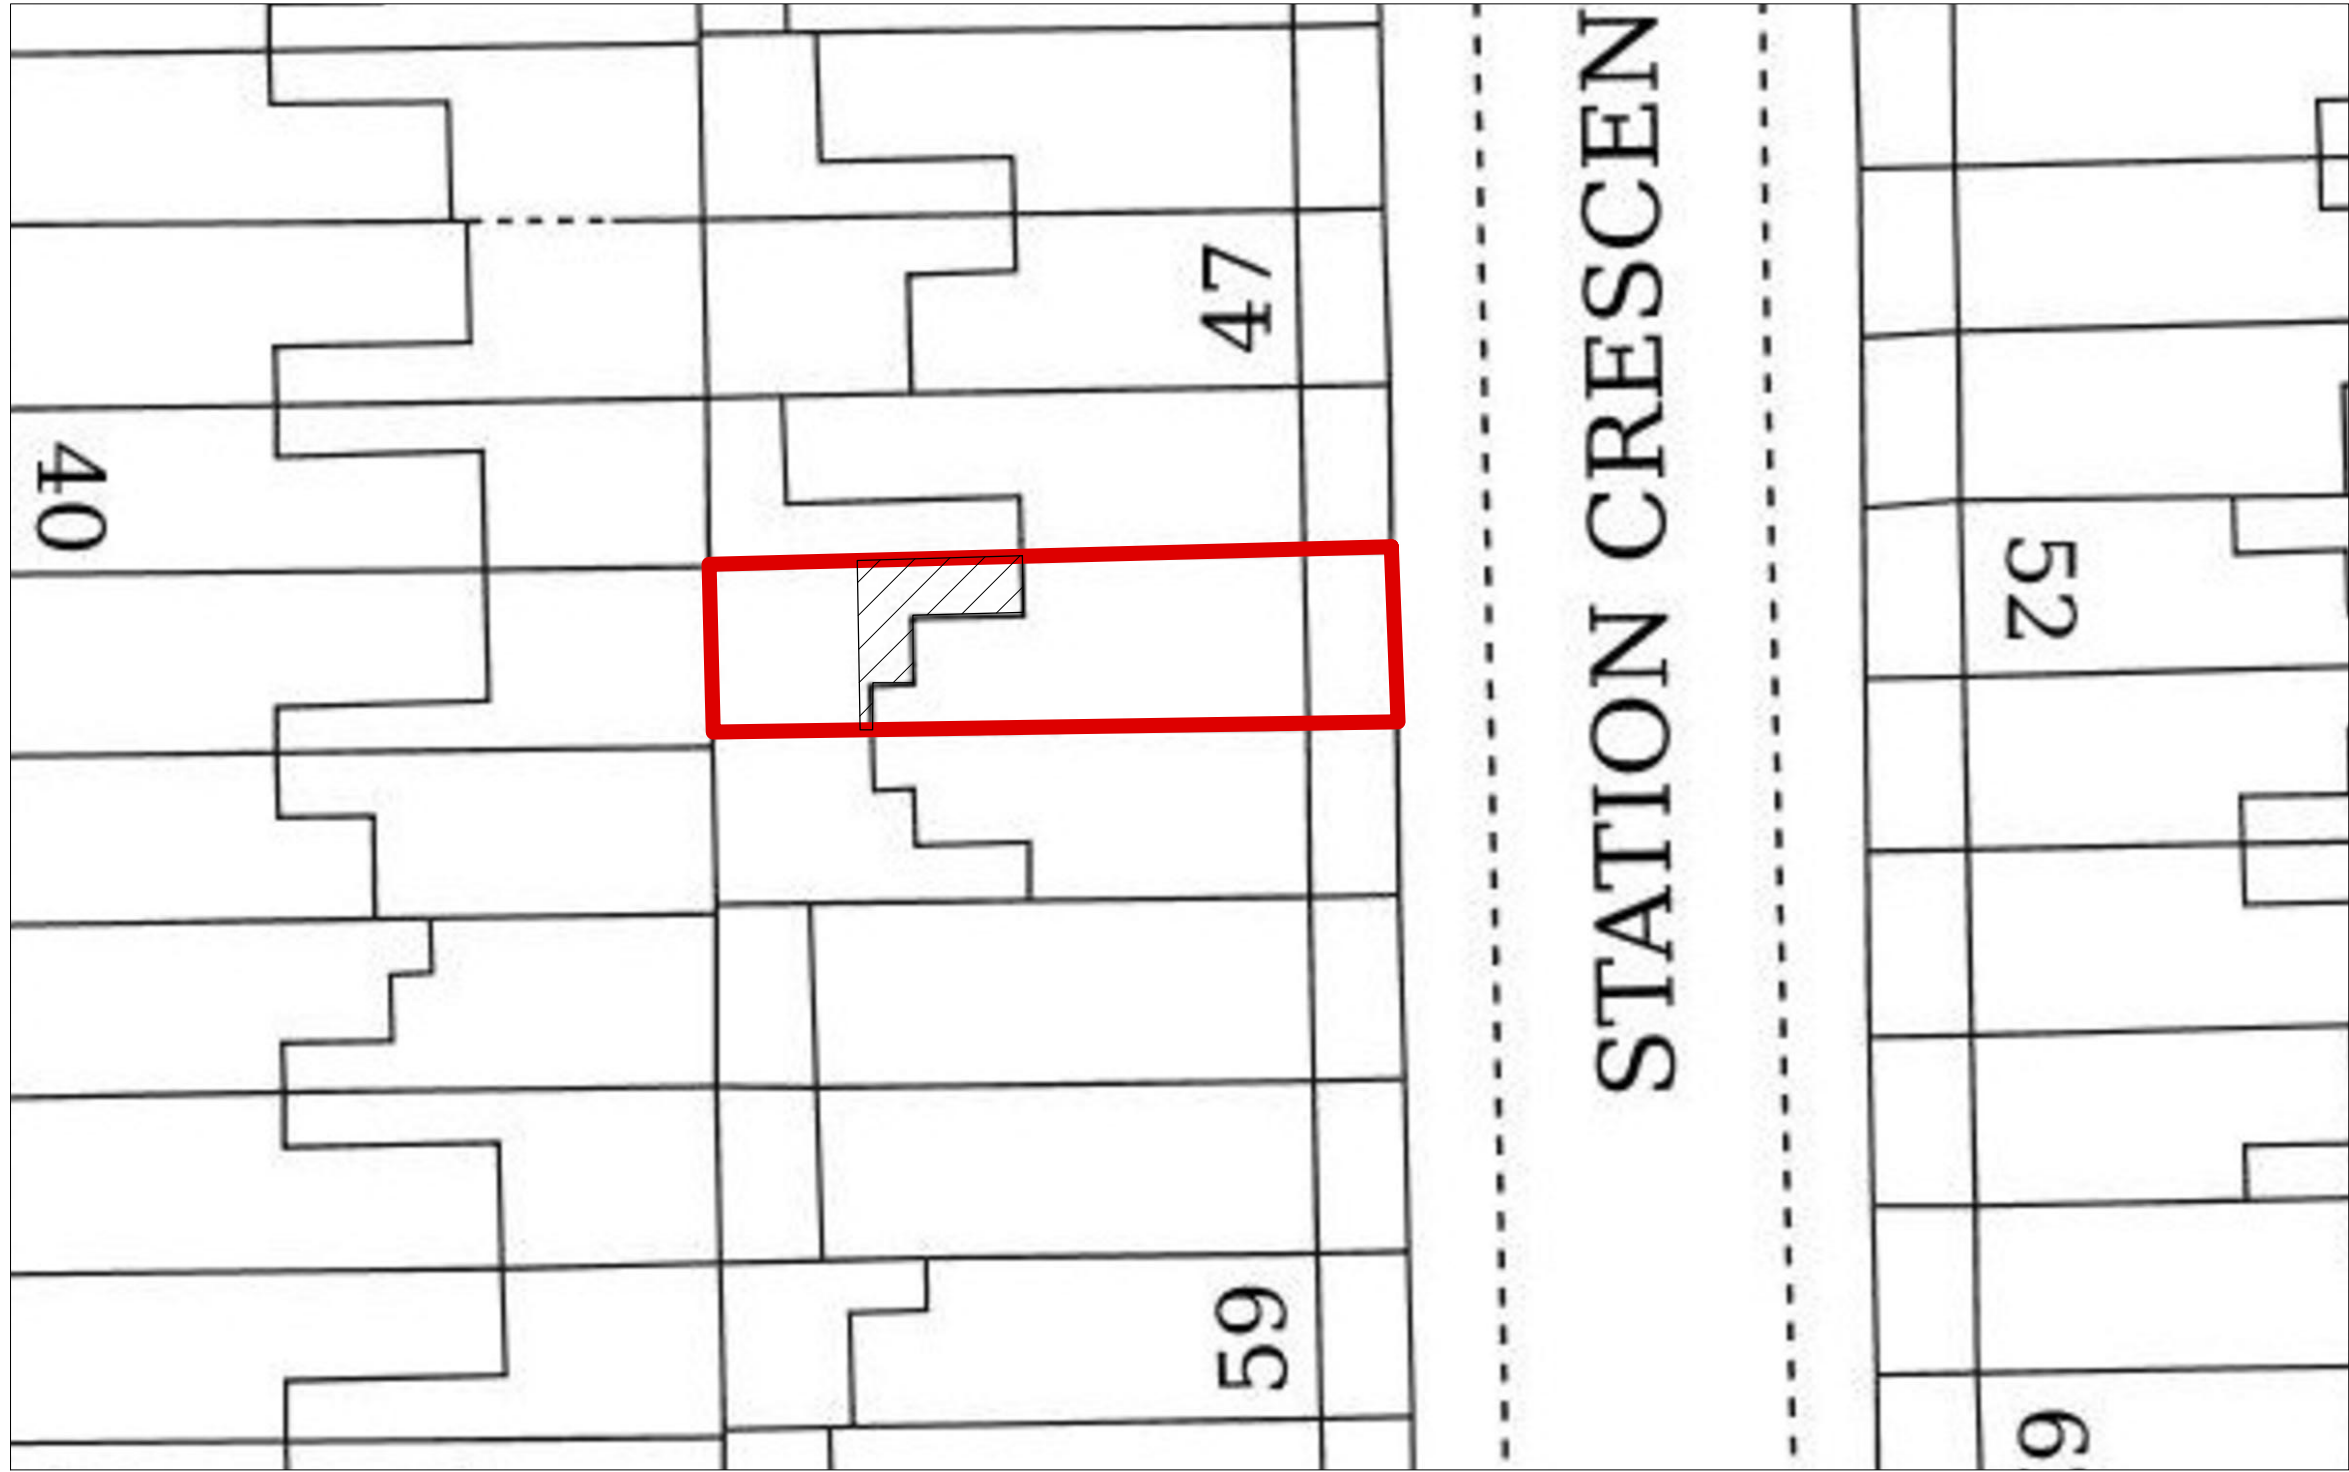

NIKJOO

info@nikjoo.co.uk
Copyright of NIKJOO LTD

PROJECT

51 Station Crescent
London
N15 5BG

PLANNING

DRAWING NAME DRAWING NUMBER


Site/Block Plan 042_P(00)_100

DATE 15.09.2022

SCALE 1:50@A3

Rev.	Date	Description
------	------	-------------

REVISION -

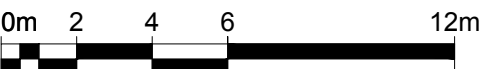

1:200

