


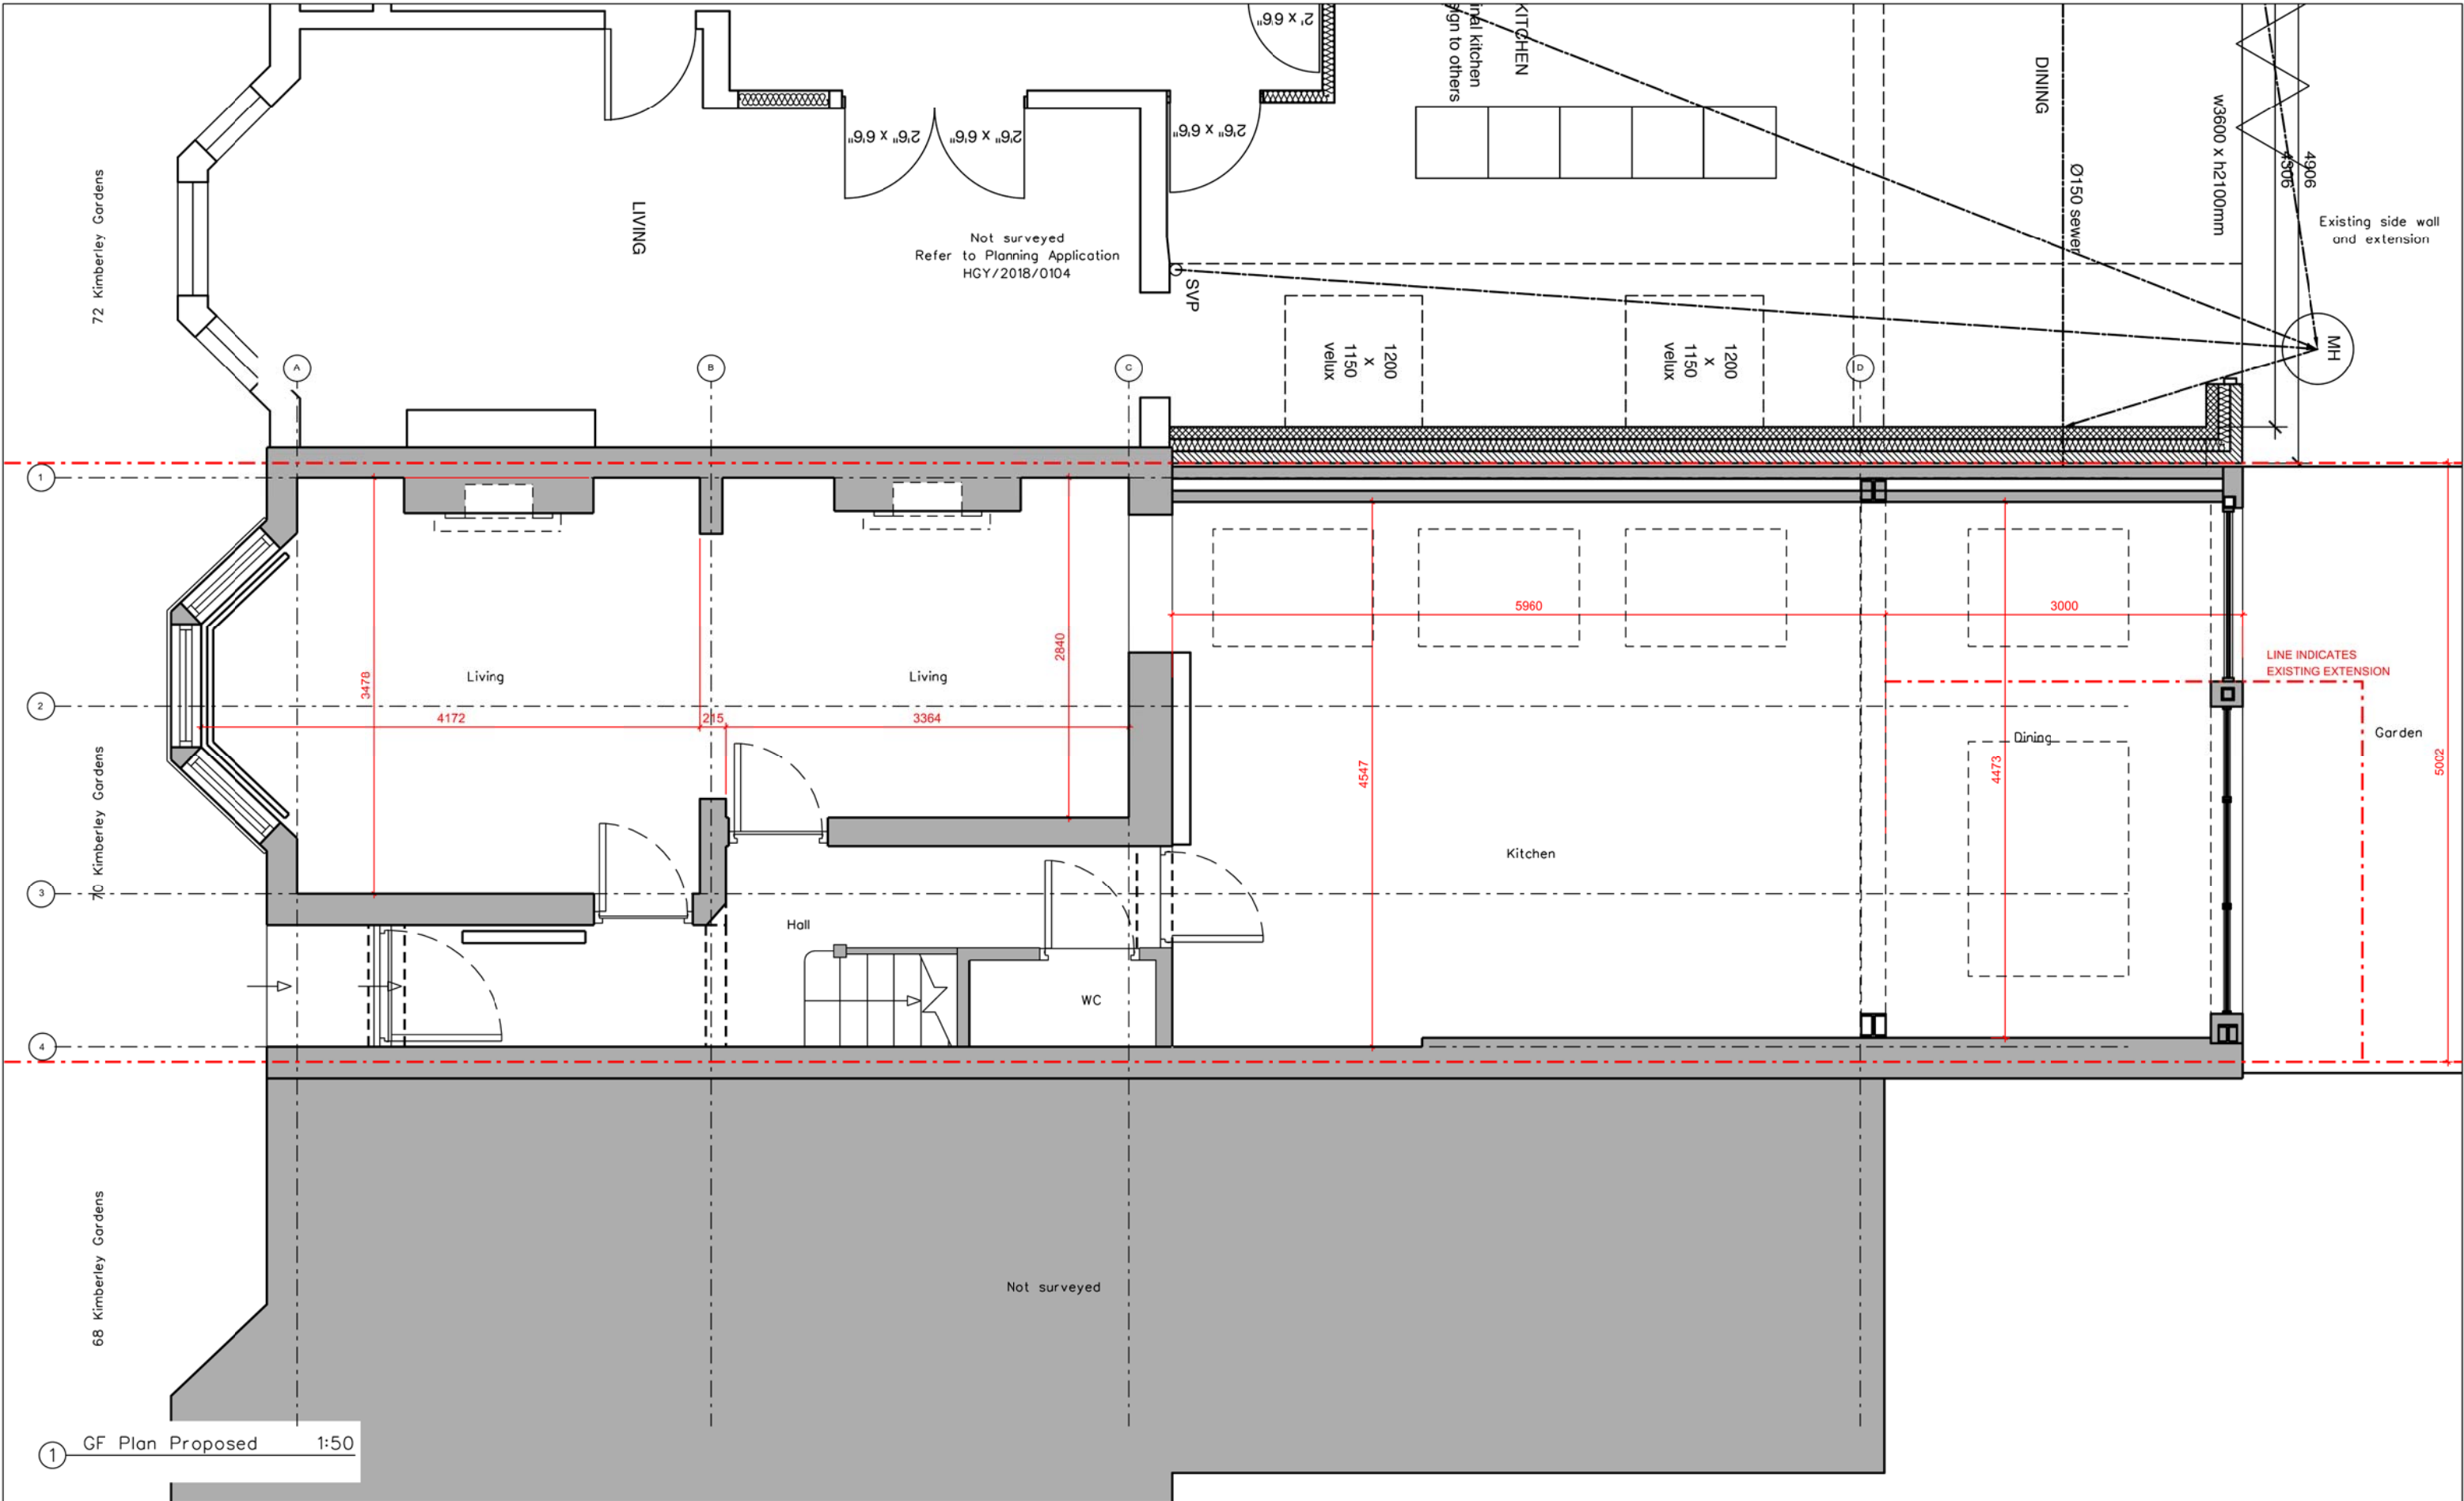

Rev	Date	Reason	NOTES		PROJECT	70 Kimberley Gardens, London N4 1LE	
			--- Boundary Line		CLIENT	Nuria Seto-Salvia and James Polke	
					DRAWING TITLE	GF Plan Proposed	
					SCALE	1:50@A3	
					JOB NO	0353	DRAWN BY JS
					DRAWING NO	(20)01	REVISION
					DATE	Jan 2023	STATUS Planning

a: 37 avondale road, london N15 3SL t: +44 (0)7718 858470

JS
architecture