
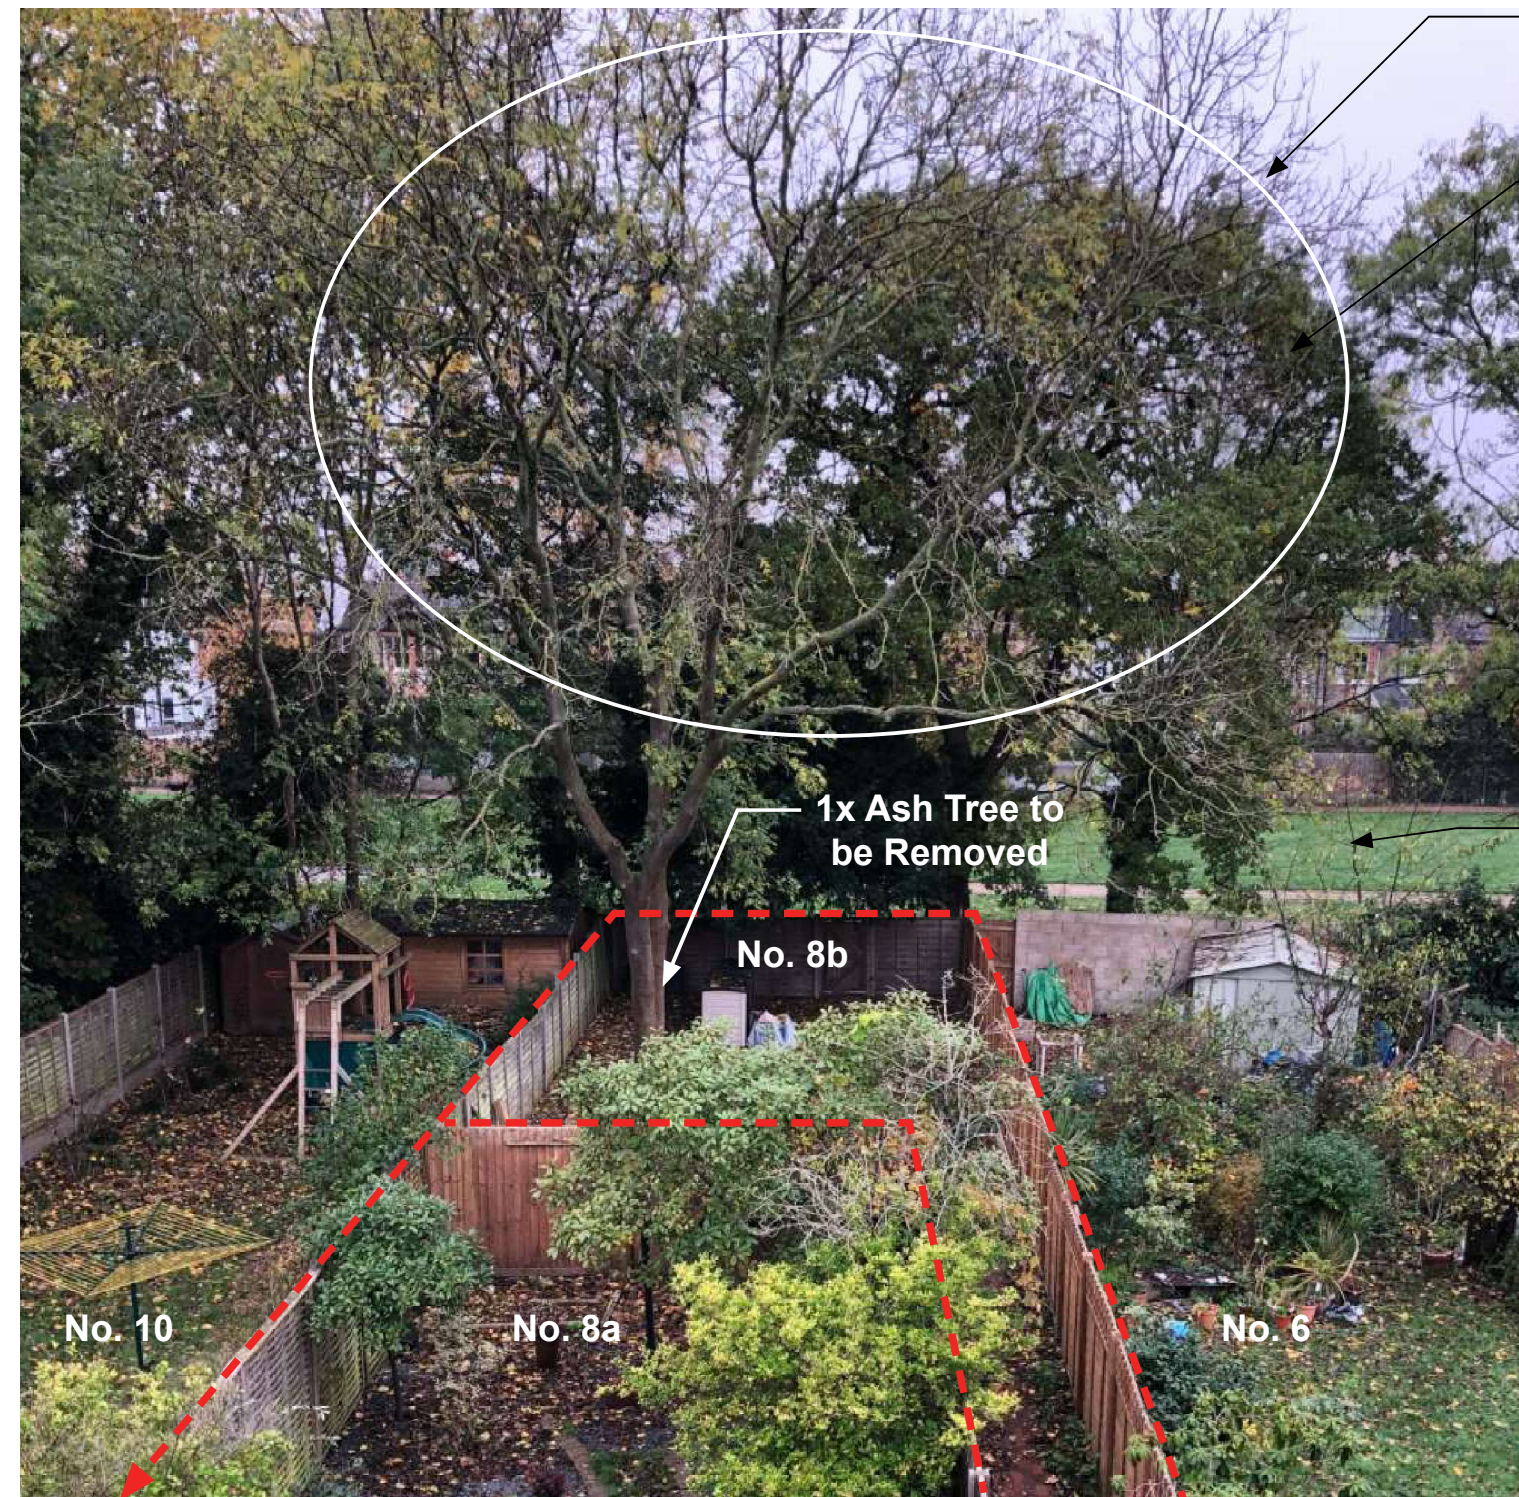


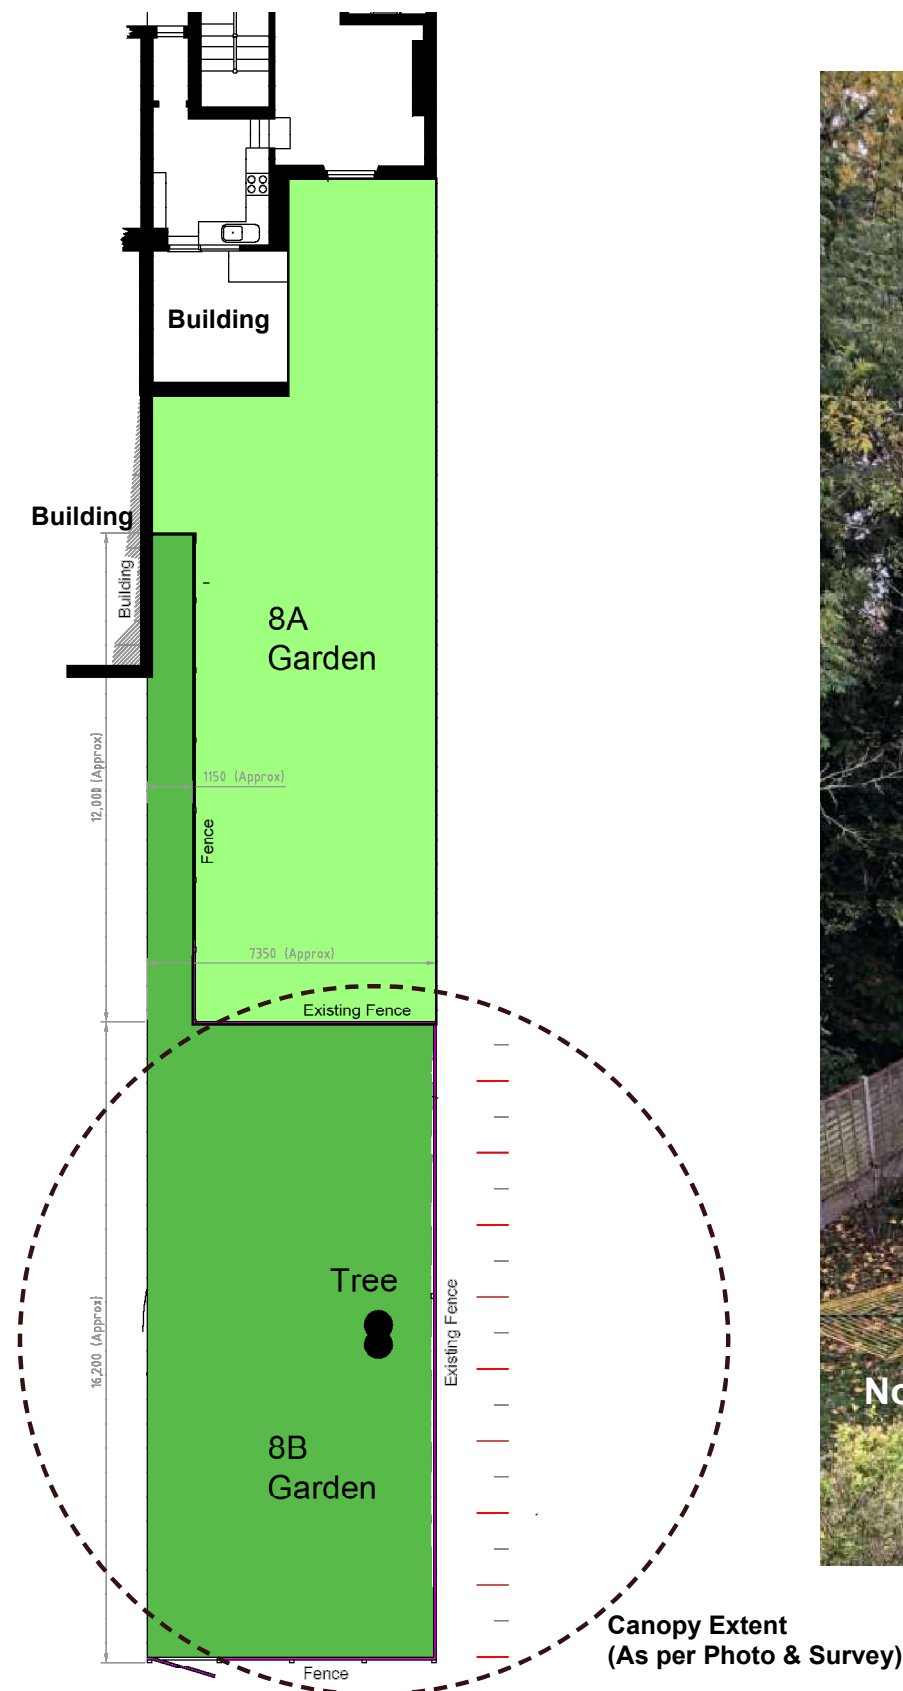

Extent of Canopy
(Tree has grown well outside of
property ownership area)

Existing Public Tree
Grove Behind
(All to be retained)

Nightingale Gardens
(Public Park)

1x Ash Tree to
be Removed

No. 8b

No. 10

No. 8a

No. 6

8b Park Ave Tree Removal Proposal

Date: 21 Jan 2023
Drawn: SM
Ver: A
Name: Sketch Plan
Sheet: TRP-02

Meters
0 500 1000