


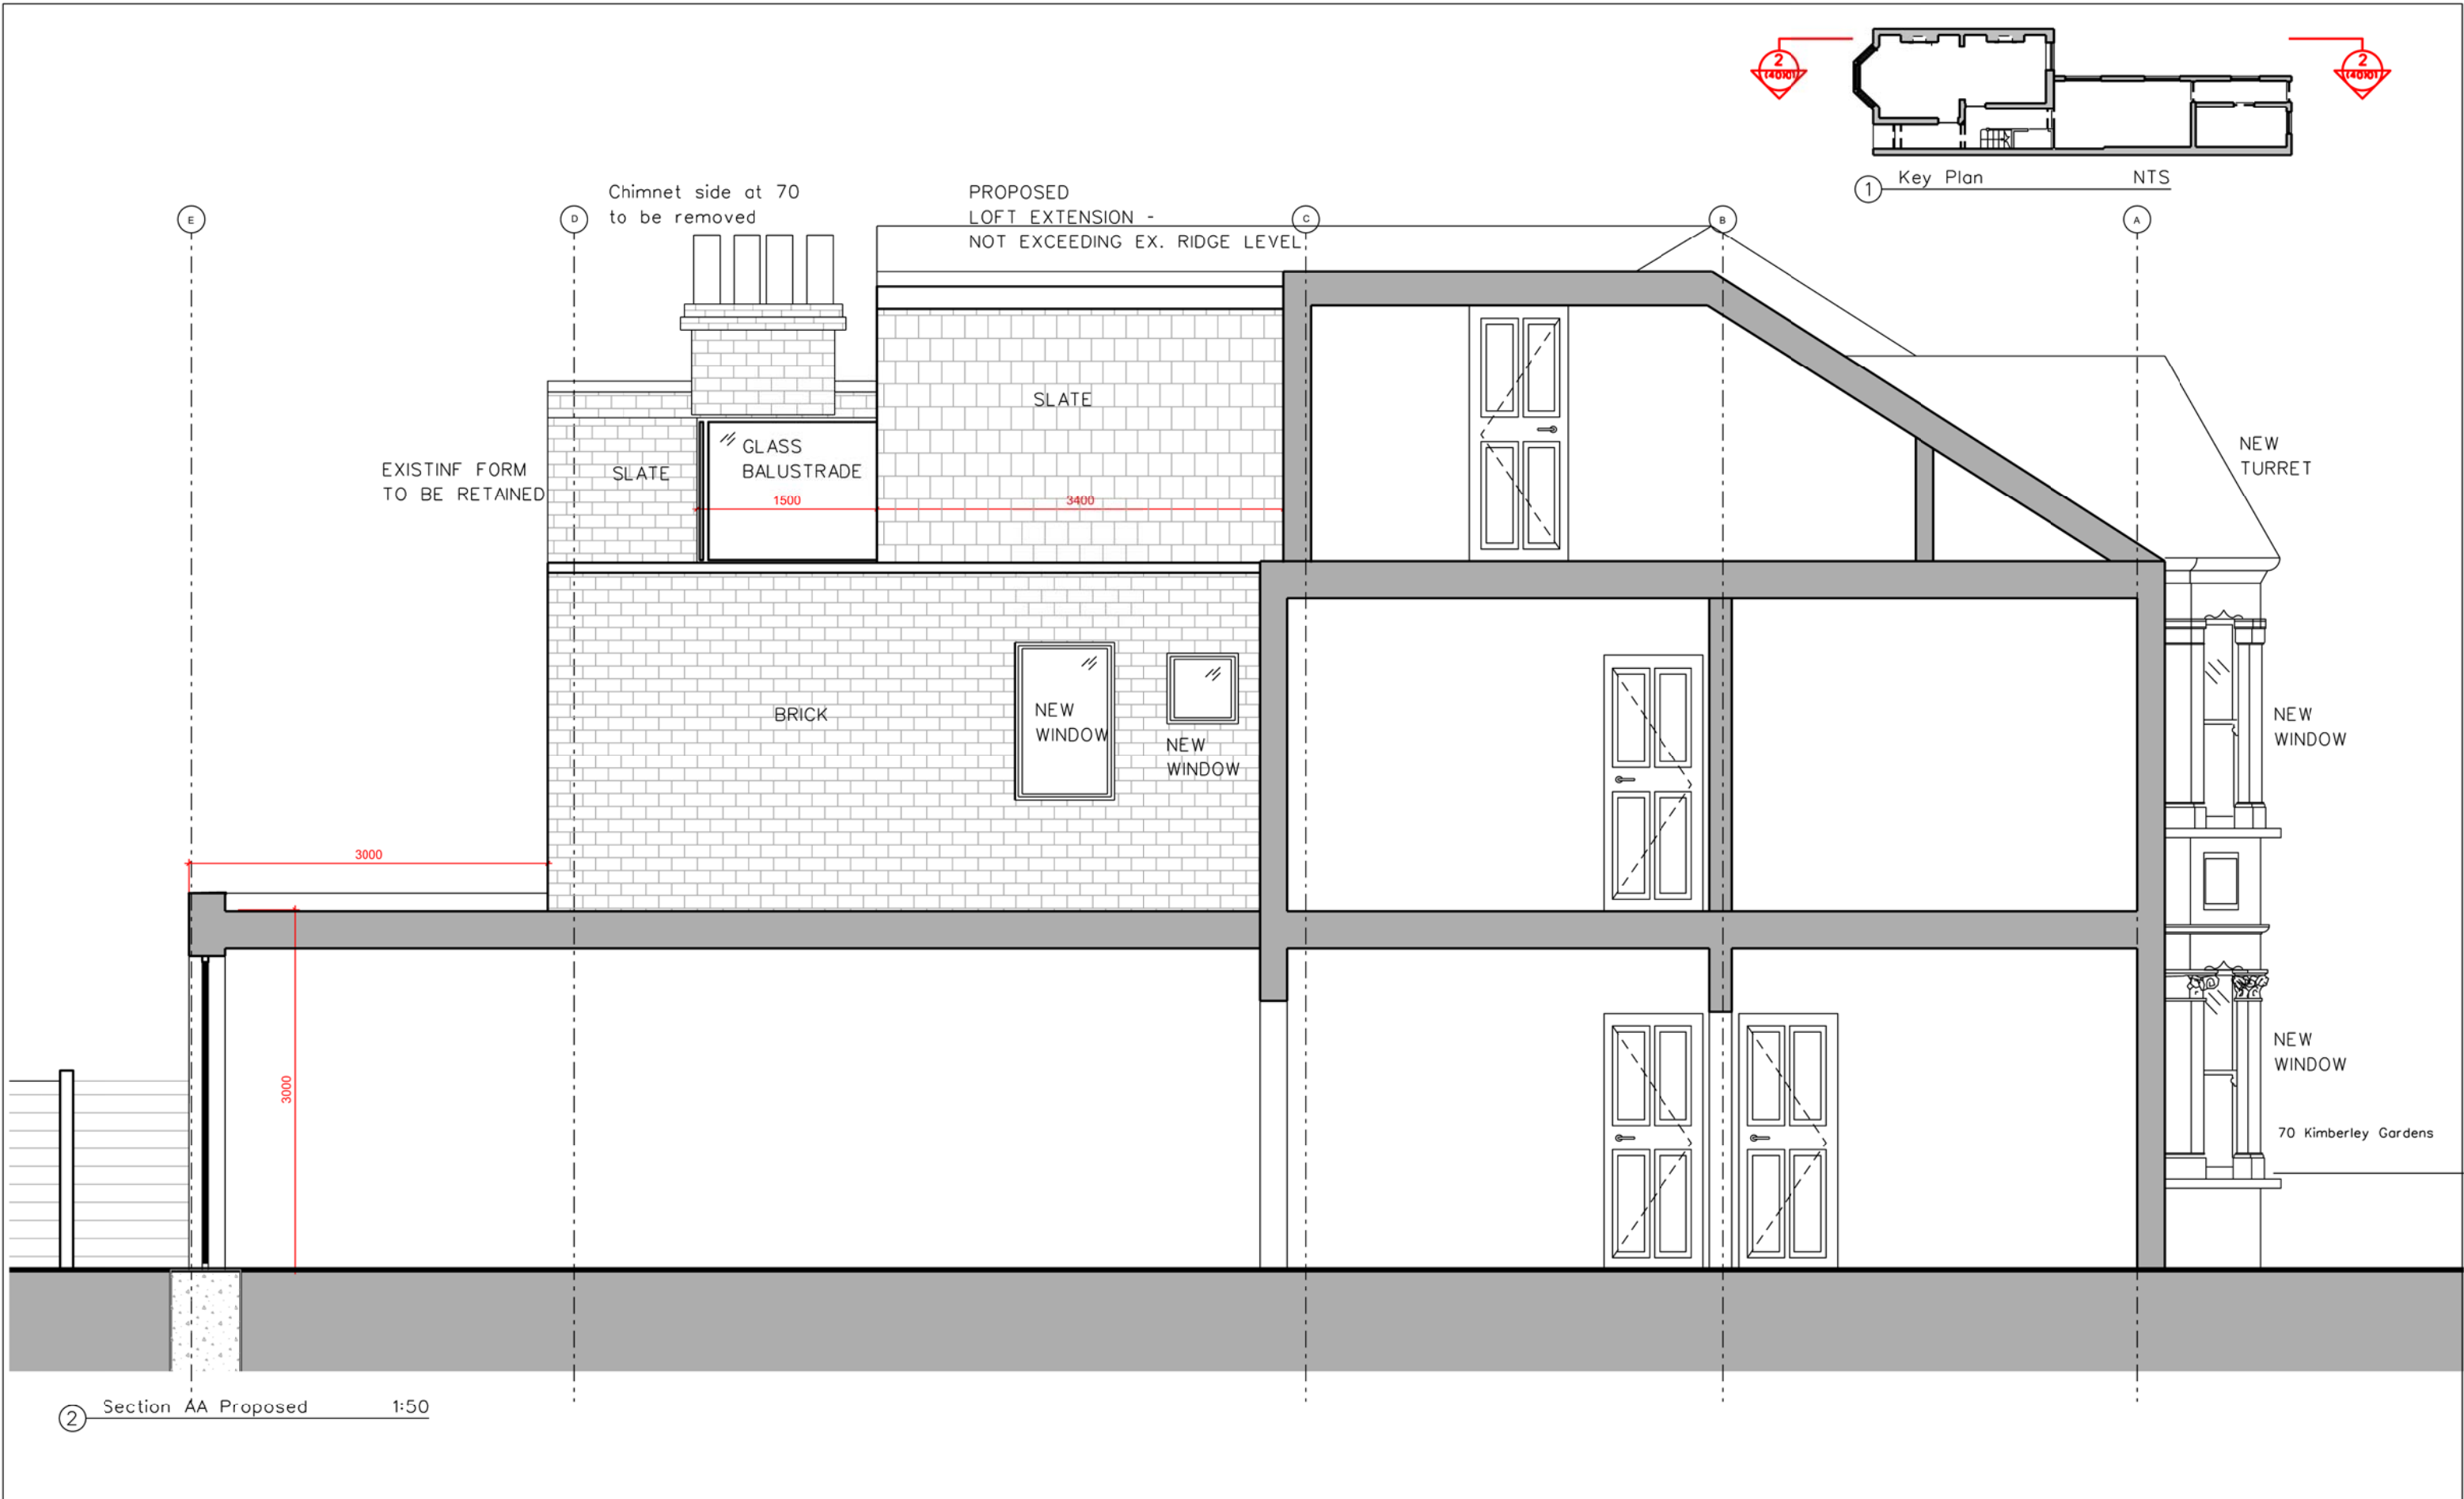

Rev	Date	Reason	NOTES	PROJECT	70 Kimberley Gardens, London N4 1LE
				CLIENT	Nuria Seto-Salvia and James Polke
				DRAWING TITLE	Section AA Proposed
				SCALE	1:50@A3
				JOB NO	0353
				DRAWN BY	JS
				DRAWING NO	(60)01
				REVISION	
				DATE	Jan 2023
				STATUS	Planning