



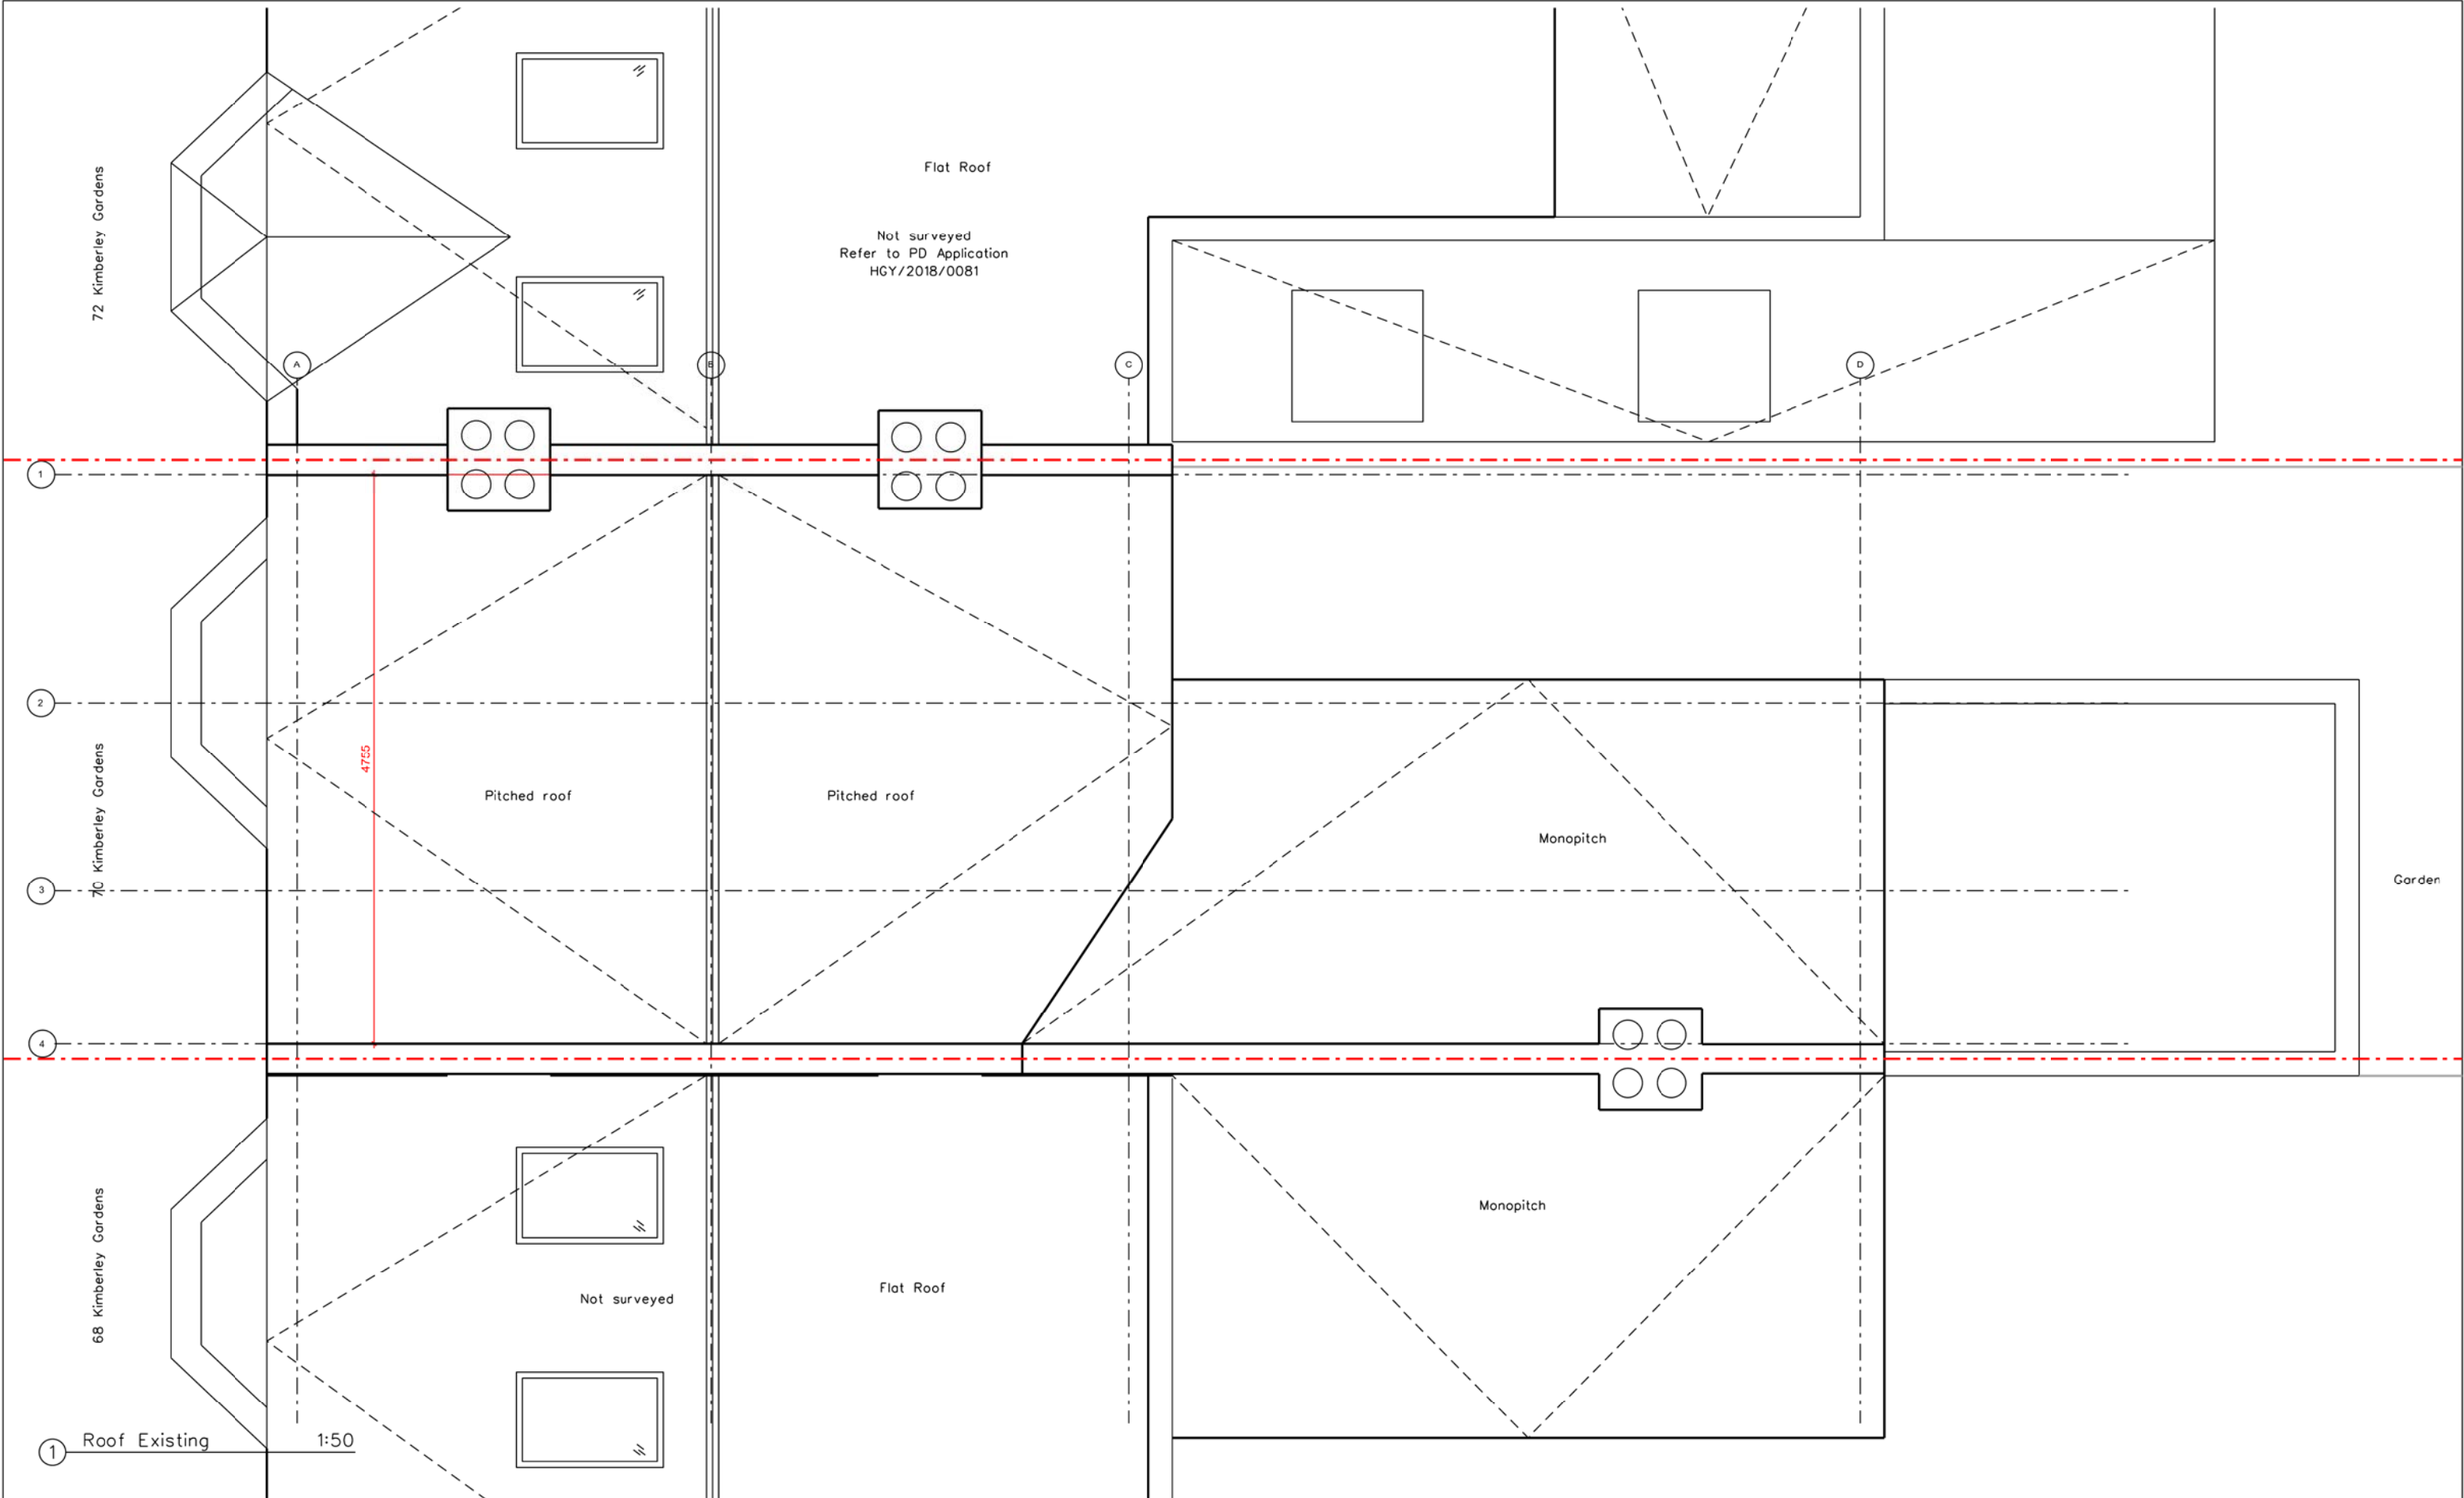

Rev Date Reason

NOTES

--- Boundary Line

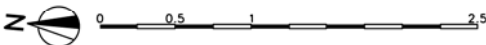

All dimensions must be checked on site and not scaled from this drawing.

PROJECT 70 Kimberley Gardens, London N4 1LE

CLIENT Nuria Seto-Salvia and James Polke

DRAWING TITLE Roof Existing

SCALE 1:50@A3

JOB NO 0353

DRAWN BY JS

DRAWING NO (10)04

REVISION

DATE Jan 2023

STATUS Planning