


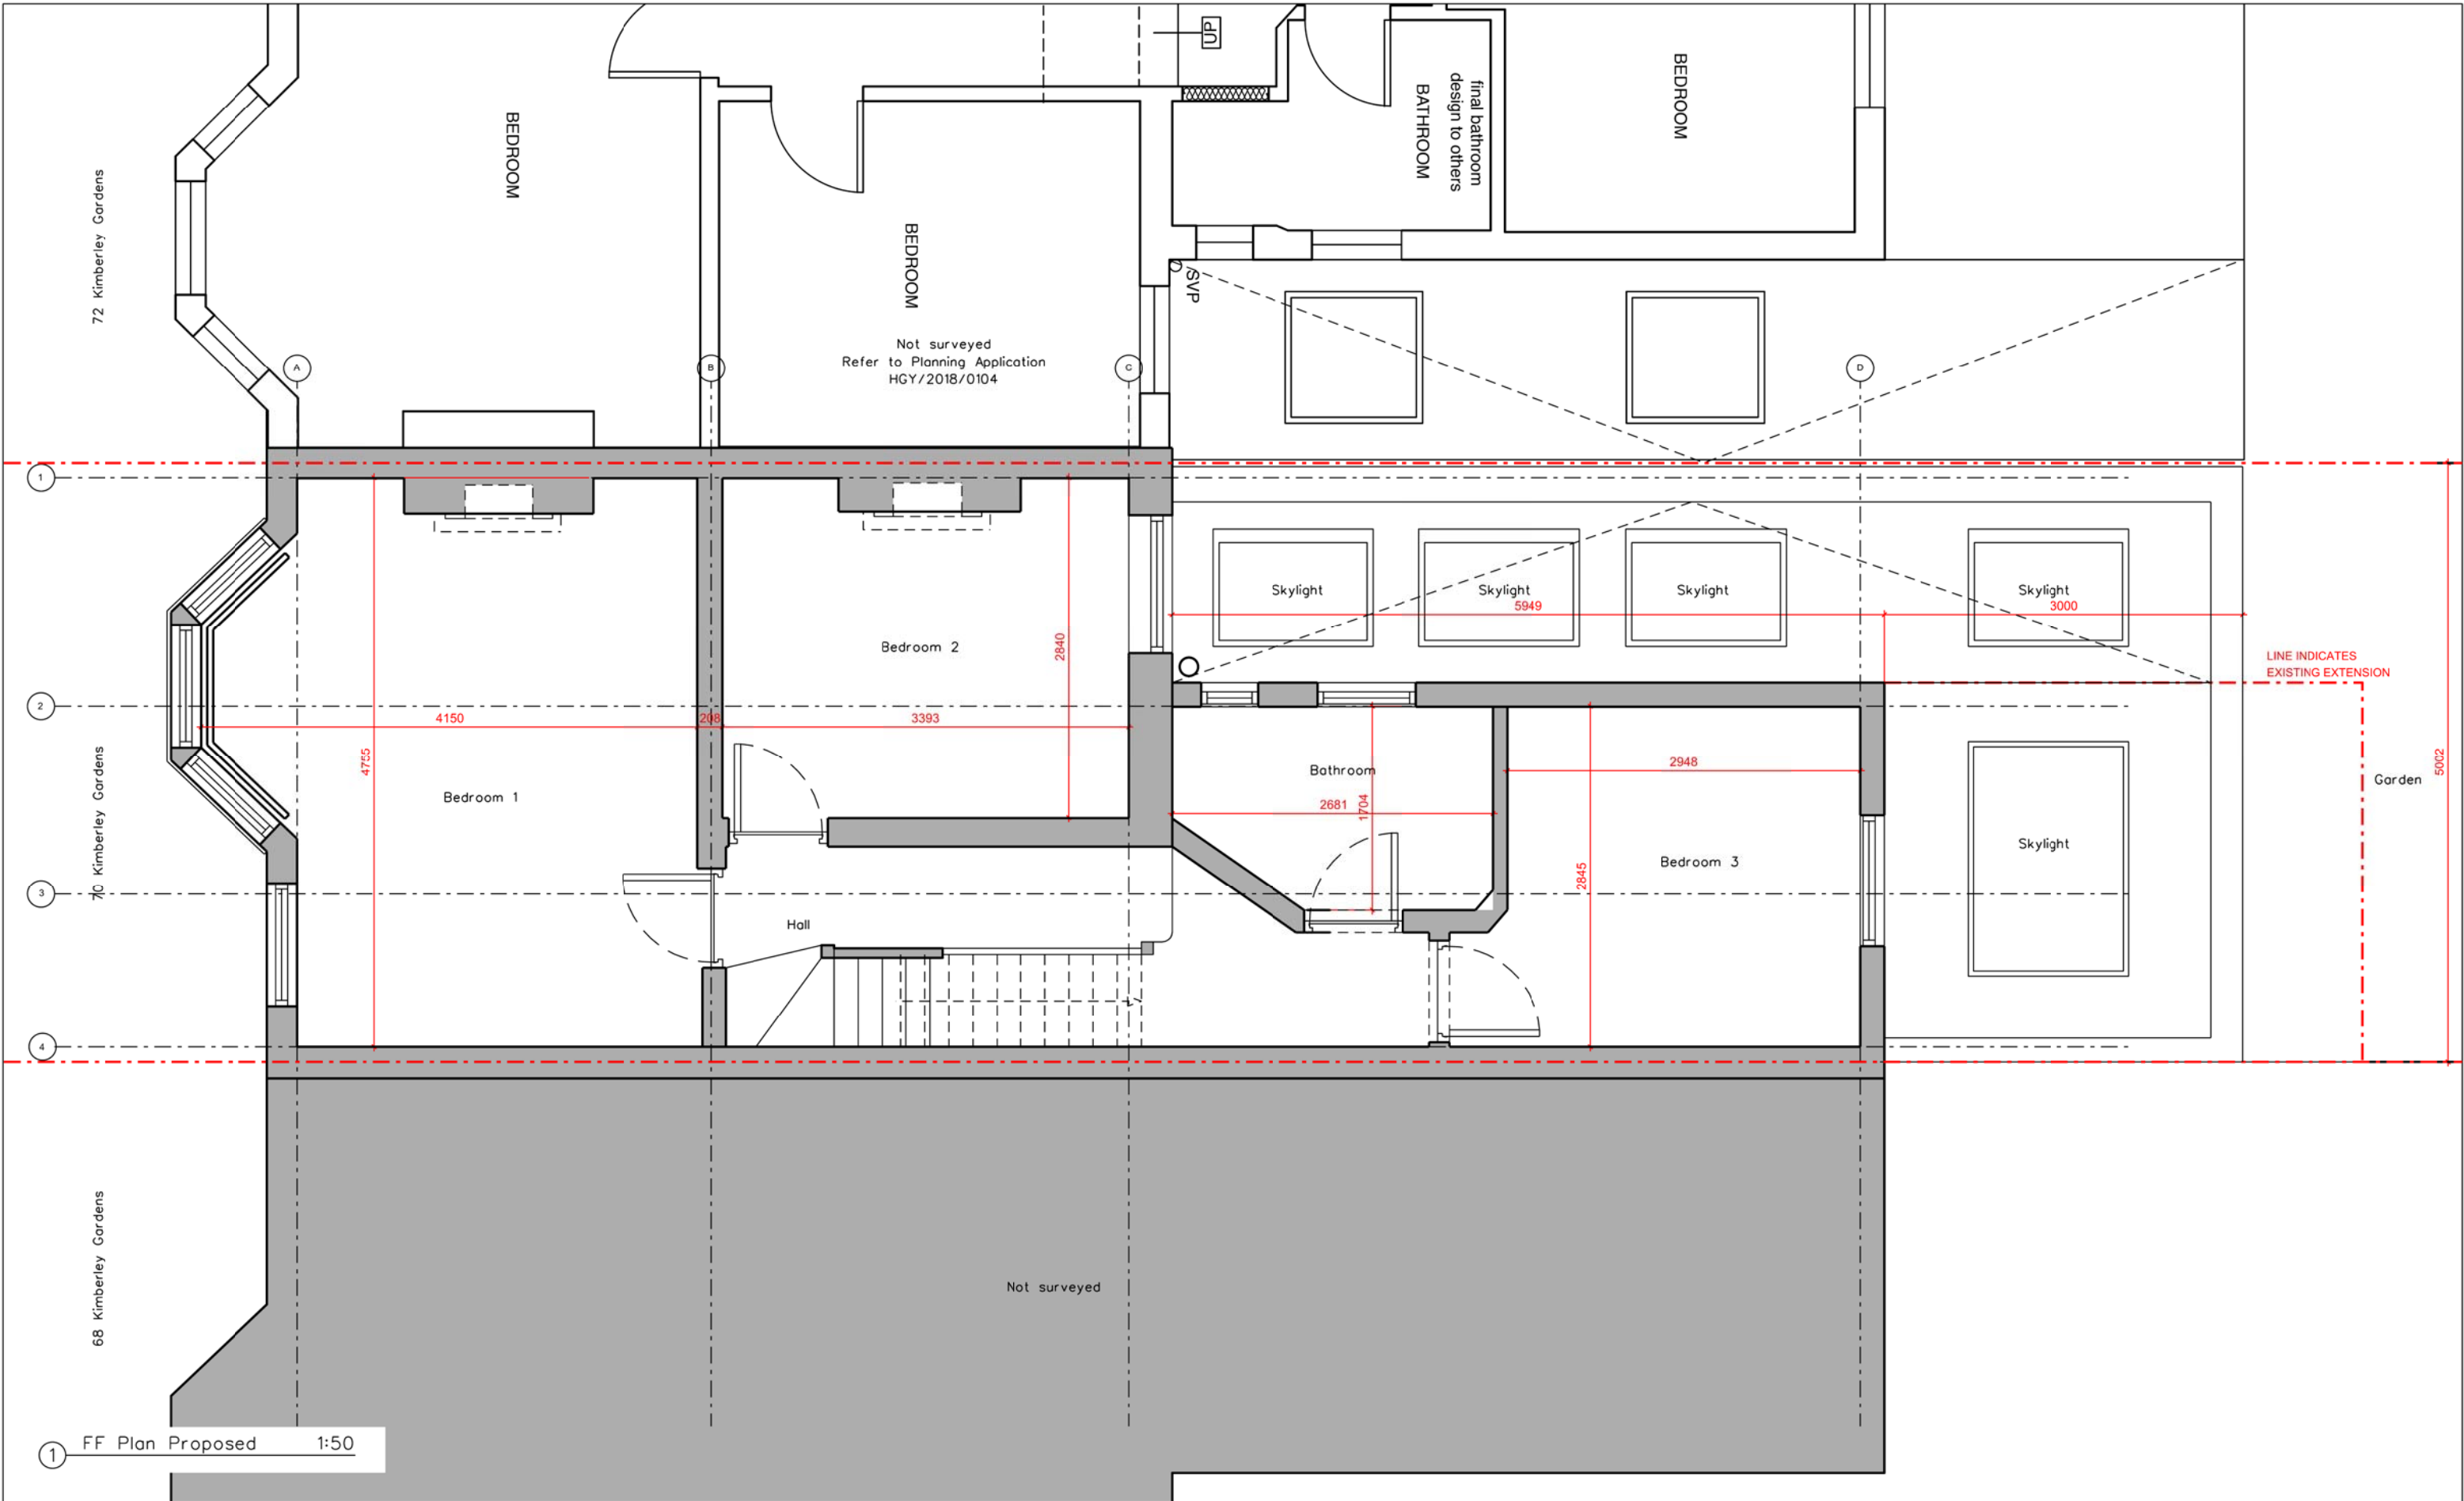

Rev	Date	Reason	NOTES	PROJECT	70 Kimberley Gardens, London N4 1LE
				CLIENT	Nuria Seto-Salvia and James Polke
				DRAWING TITLE	FF Plan Proposed
				SCALE	1:50@A3
				JOB NO	0353
				DRAWN BY	JS
				DRAWING NO	(20)02
				REVISION	
				DATE	Jan 2023
				STATUS	Planning

1 FF Plan Proposed 1:50

NOTES

--- Boundary Line

0 0.5 1 2.5

All dimensions must be checked on site and not scaled from this drawing.

a: 37 avondale road, london N15 3SL t: +44 (0)7718 858470

JS
architecture