


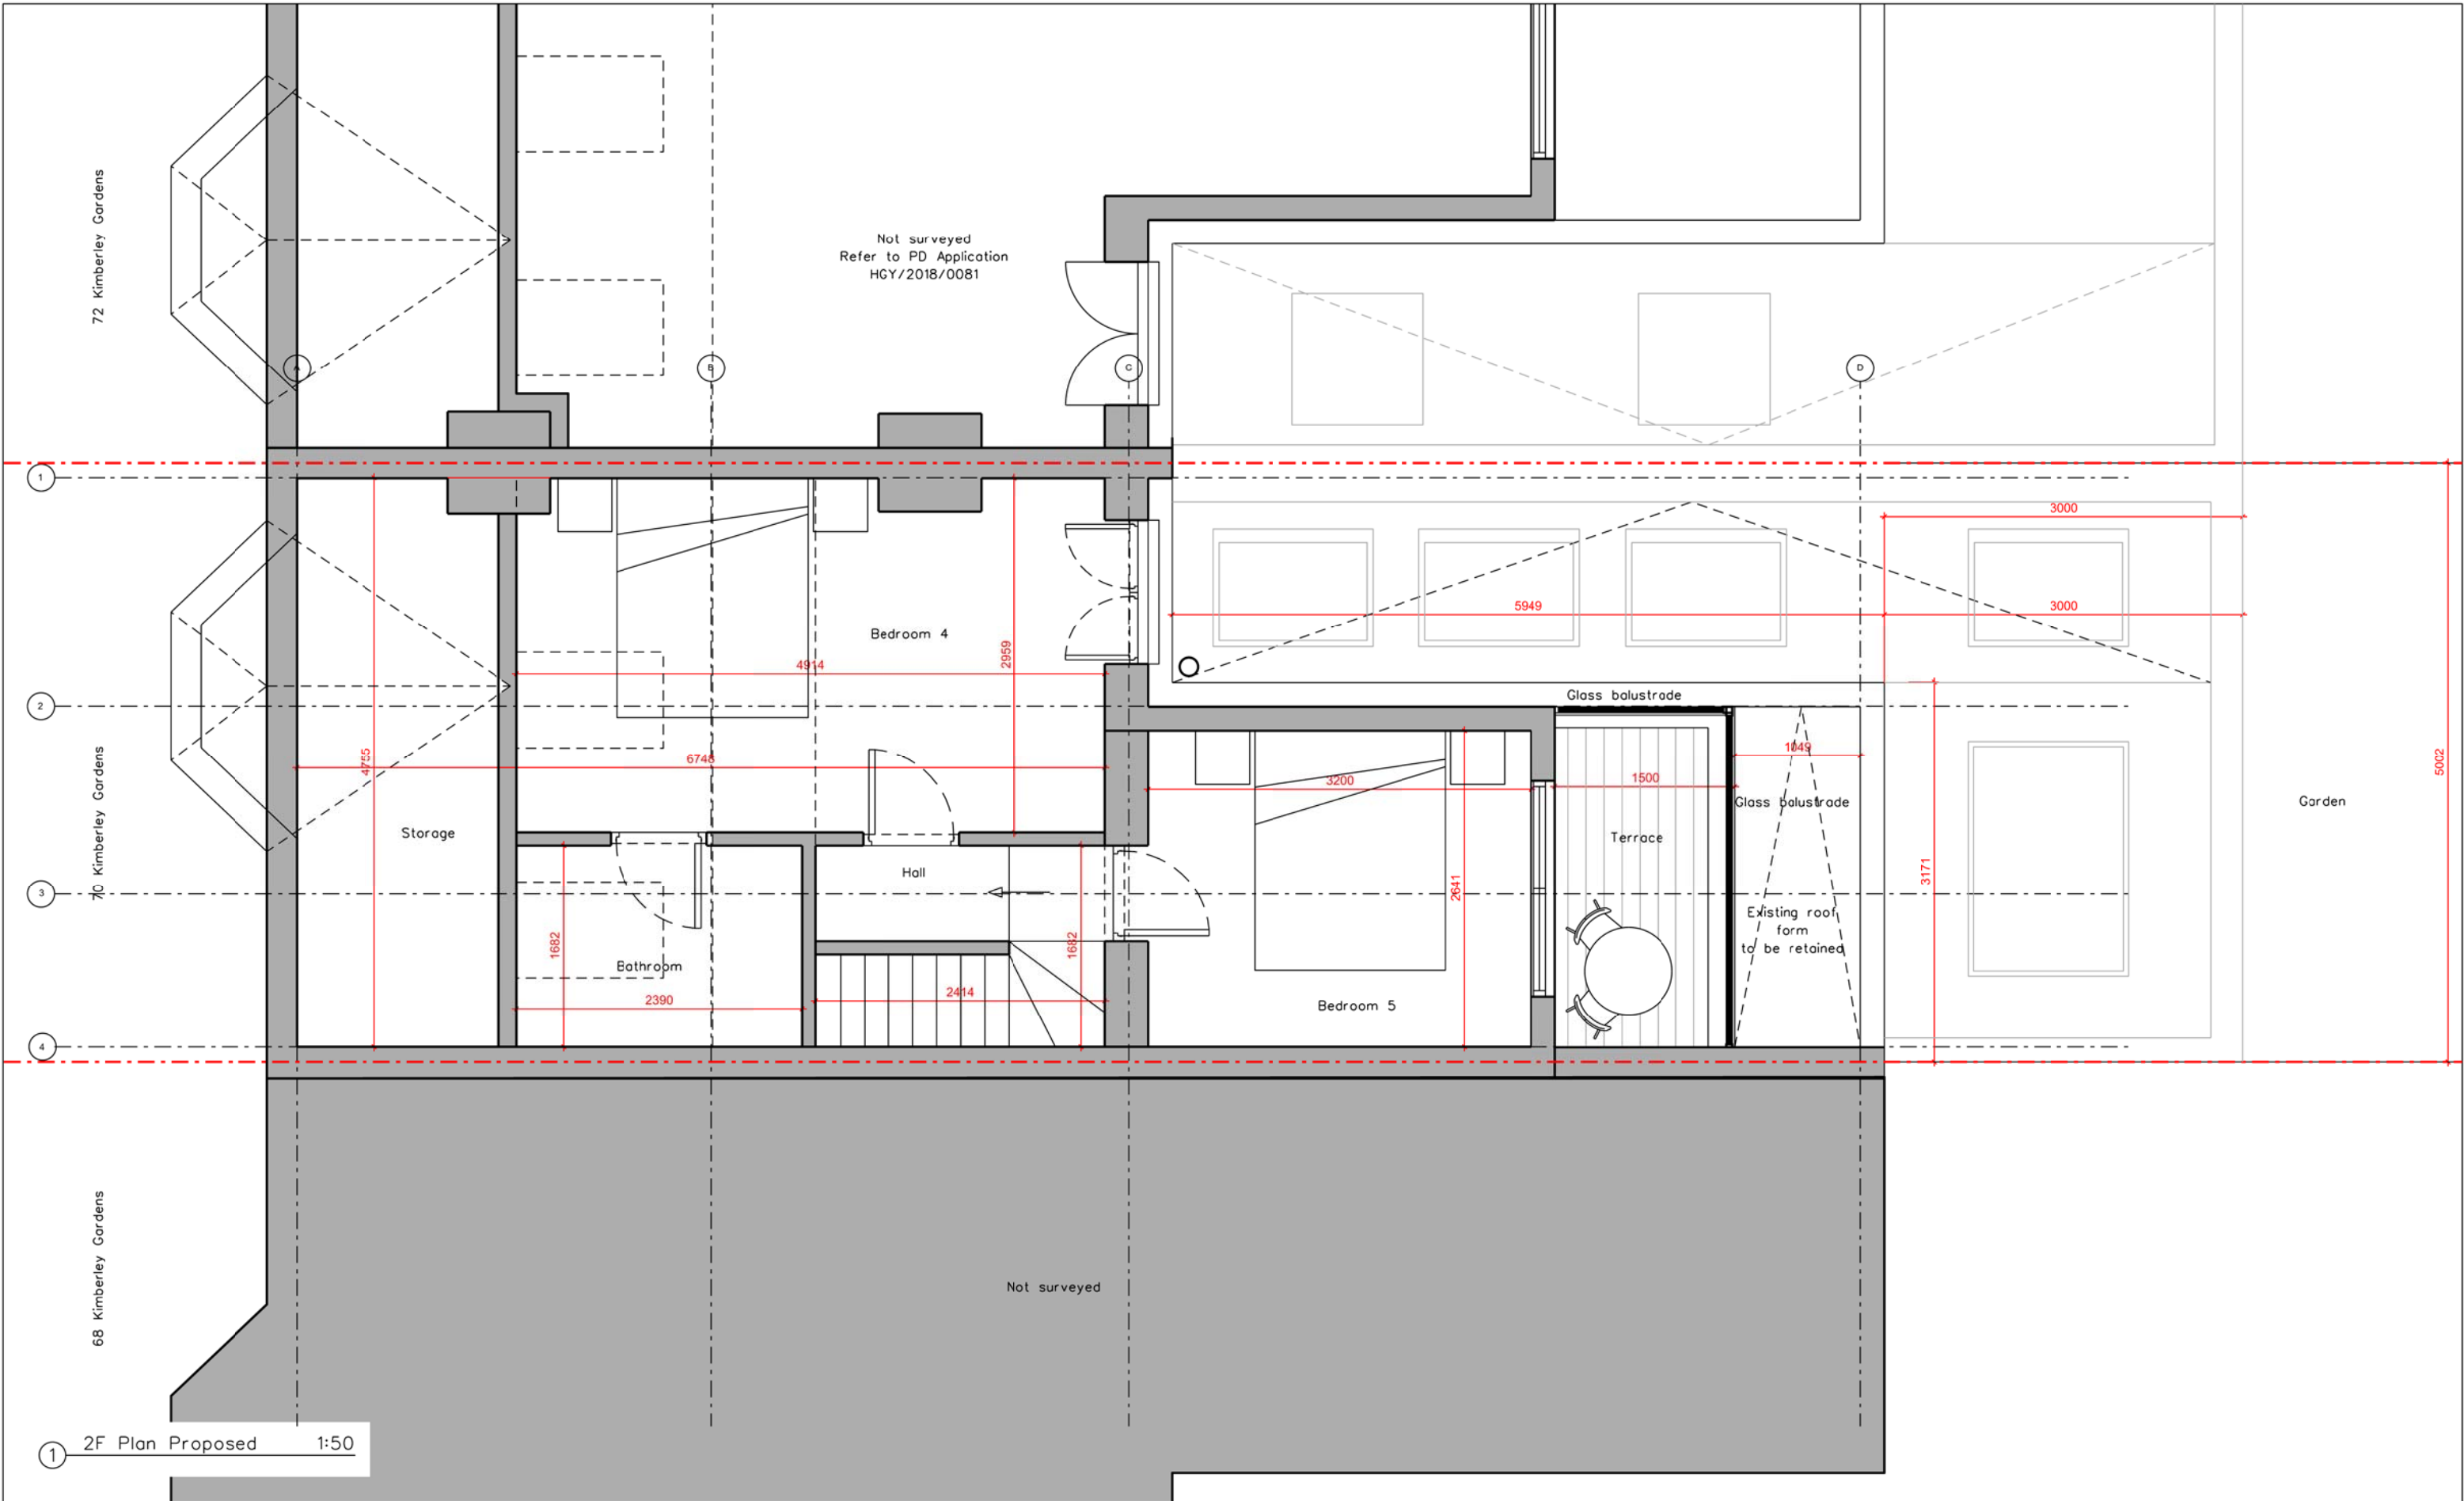

Rev	Date	Reason	NOTES		PROJECT	70 Kimberley Gardens, London N4 1LE	
			--- Boundary Line		CLIENT	Nuria Seto-Salvia and James Polke	
					DRAWING TITLE	2F Plan Proposed	
					SCALE	1:50@A3	
					JOB NO	0353	DRAWN BY JS
					DRAWING NO	(20)03	REVISION
					DATE	Jan 2023	STATUS Planning