


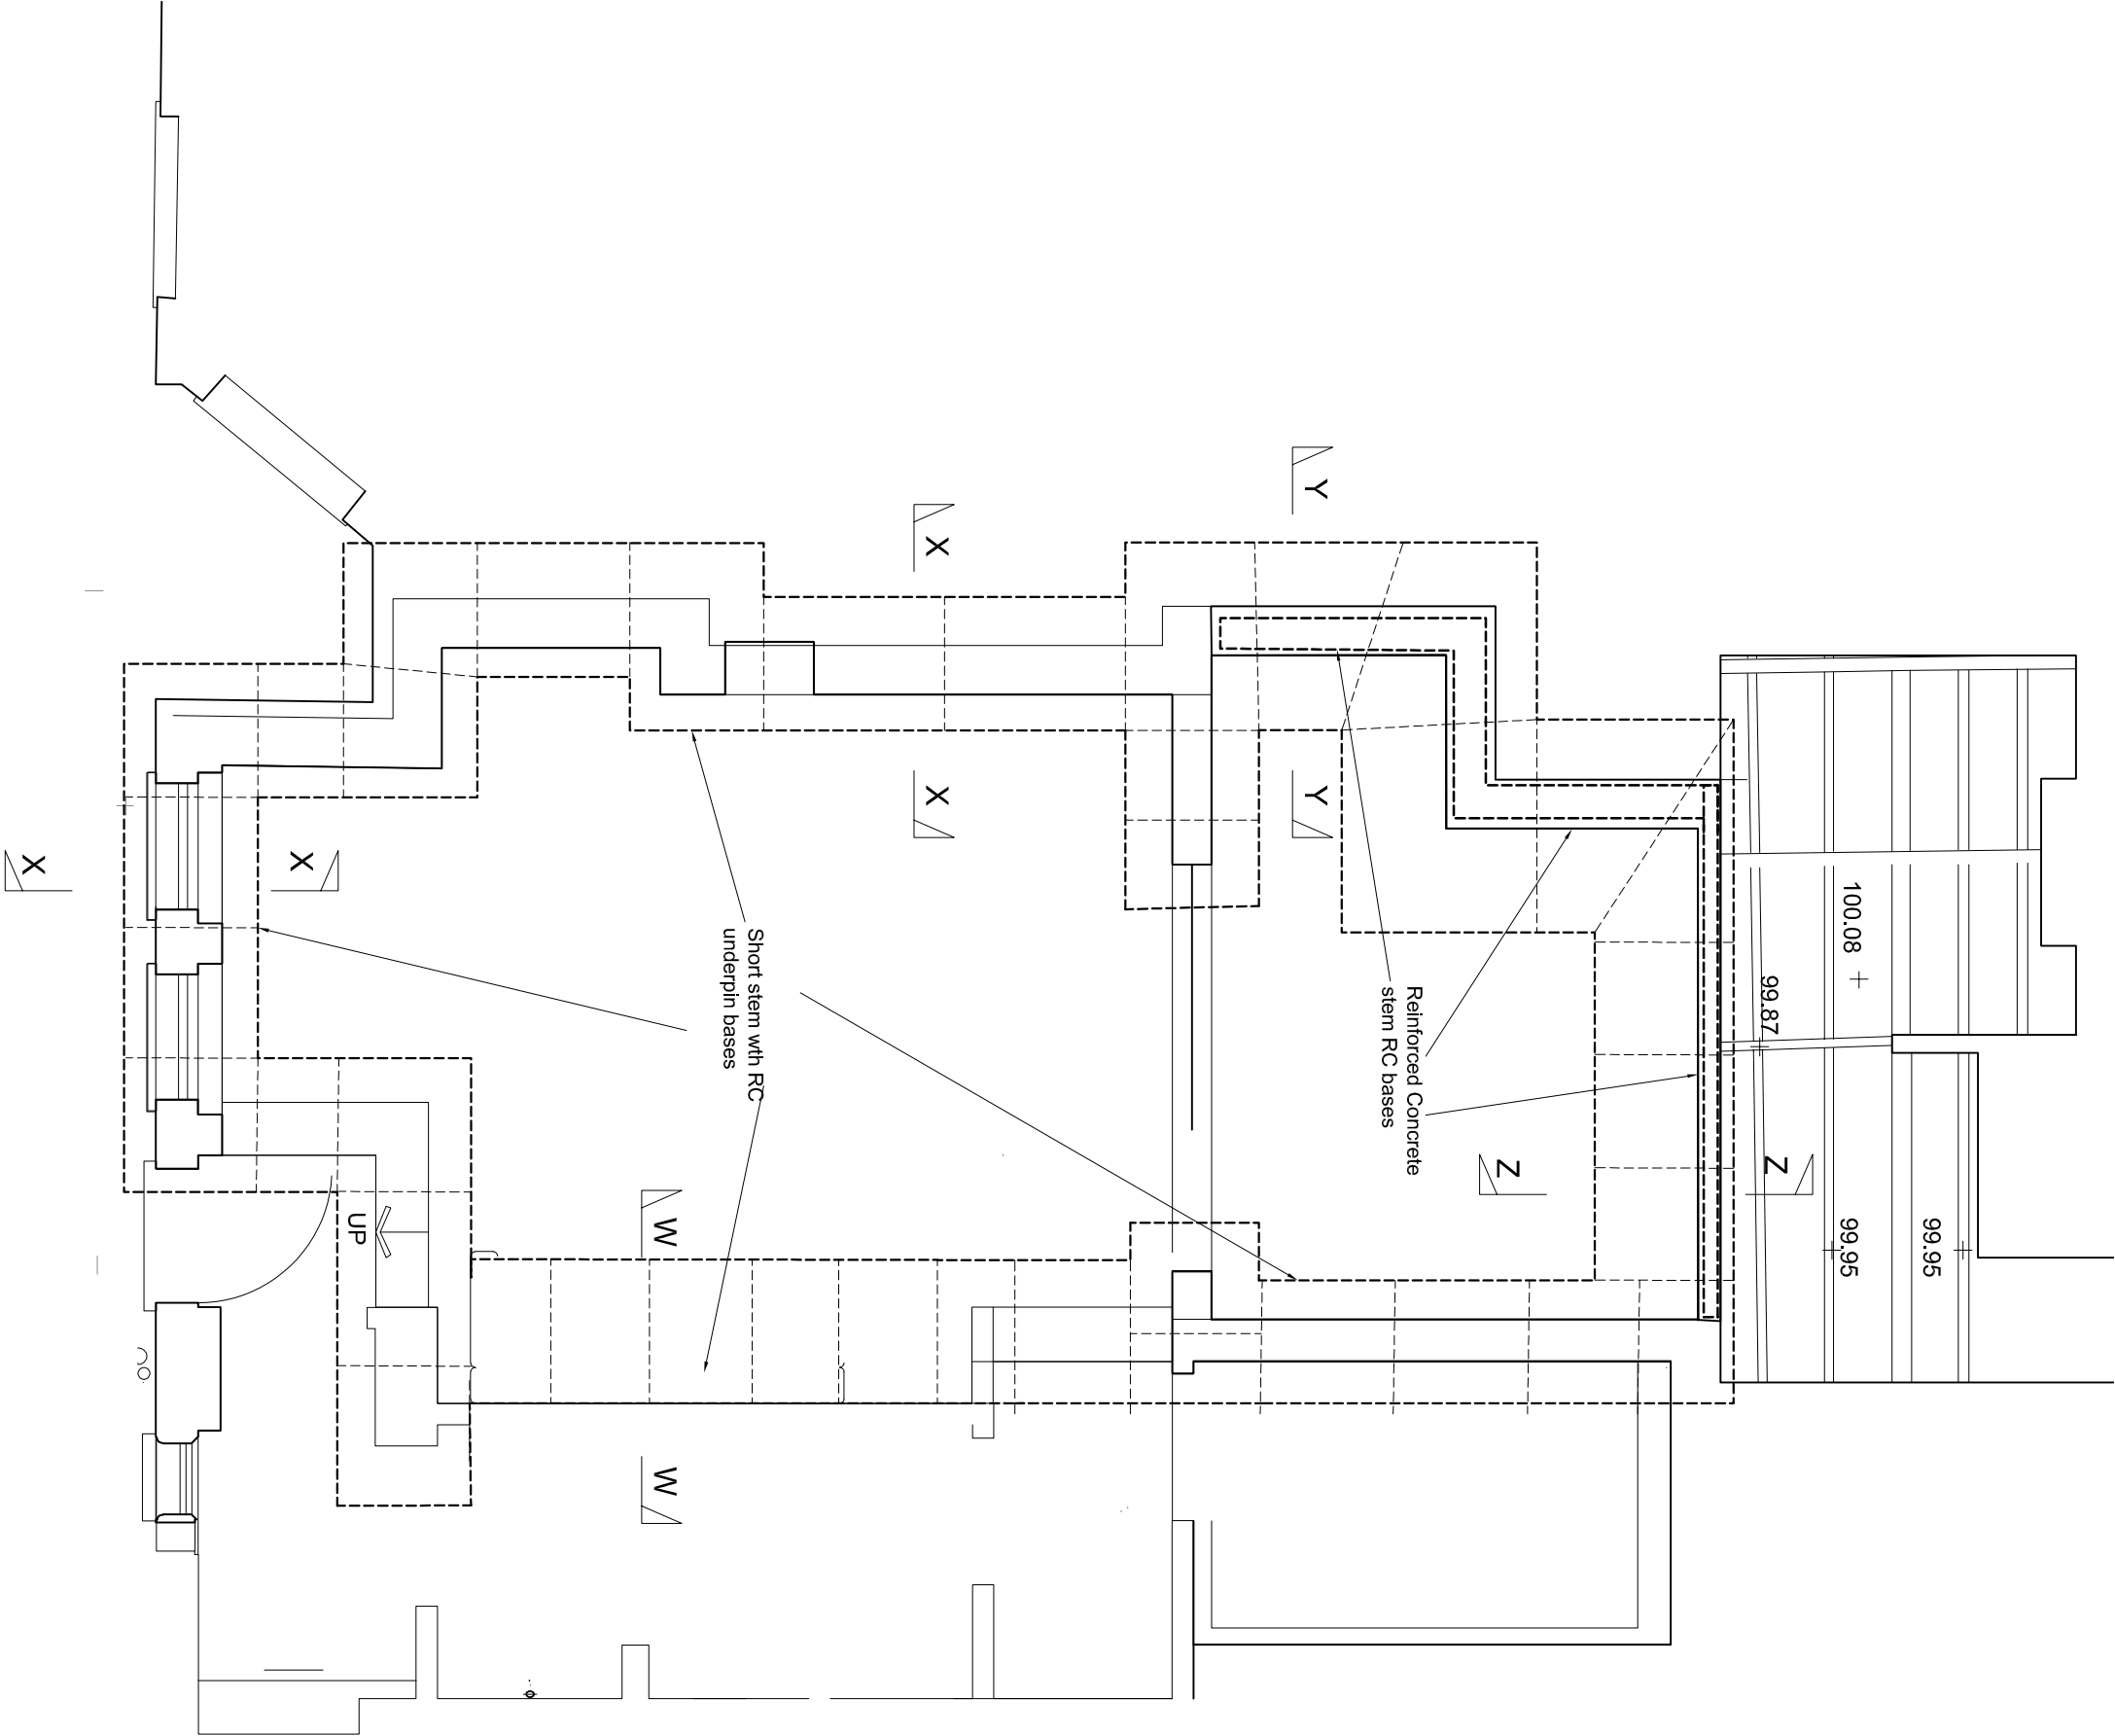

Title: **Preliminary Underpin Layout**

Preliminary- For Discussion

Rev	Date	Description	App

Martin Redston Associates
Consulting Civil & Structural Engineers

4 Edward Square, London N1 0SP
Tel: 020 7837 5377
Email: enquiries@redstonassociates.co.uk
Web: www.redstonassociates.co.uk

Date: 06.01.23	Sheet No. Rev
Eng: GO	Scale: 1:50@A3
Job No: 22.220	1 A
Project: 24 Rosebery Gardens N8	