



WOLFF ARCHITECTS

London 16 Lambton Place Notting Hill
London W11 2SH
T +44 (0)20 7229 3125

Oxford Chandos Yard 83 Bicester Road
Long Crendon HP18 9EE
T +44 (0)1844 203310

W www.wolffarchitects.co.uk
E info@wolffarchitects.co.uk


This drawing is protected under Copyright and at no time should any portion be reproduced or copied without the permission of the Architect (Design Copyright Act 1968). It must not be used for purposes other than that for which it is provided. It is supplied without liability for any errors or omissions. All dimensions to be checked on site.

KEY



existing

demolition

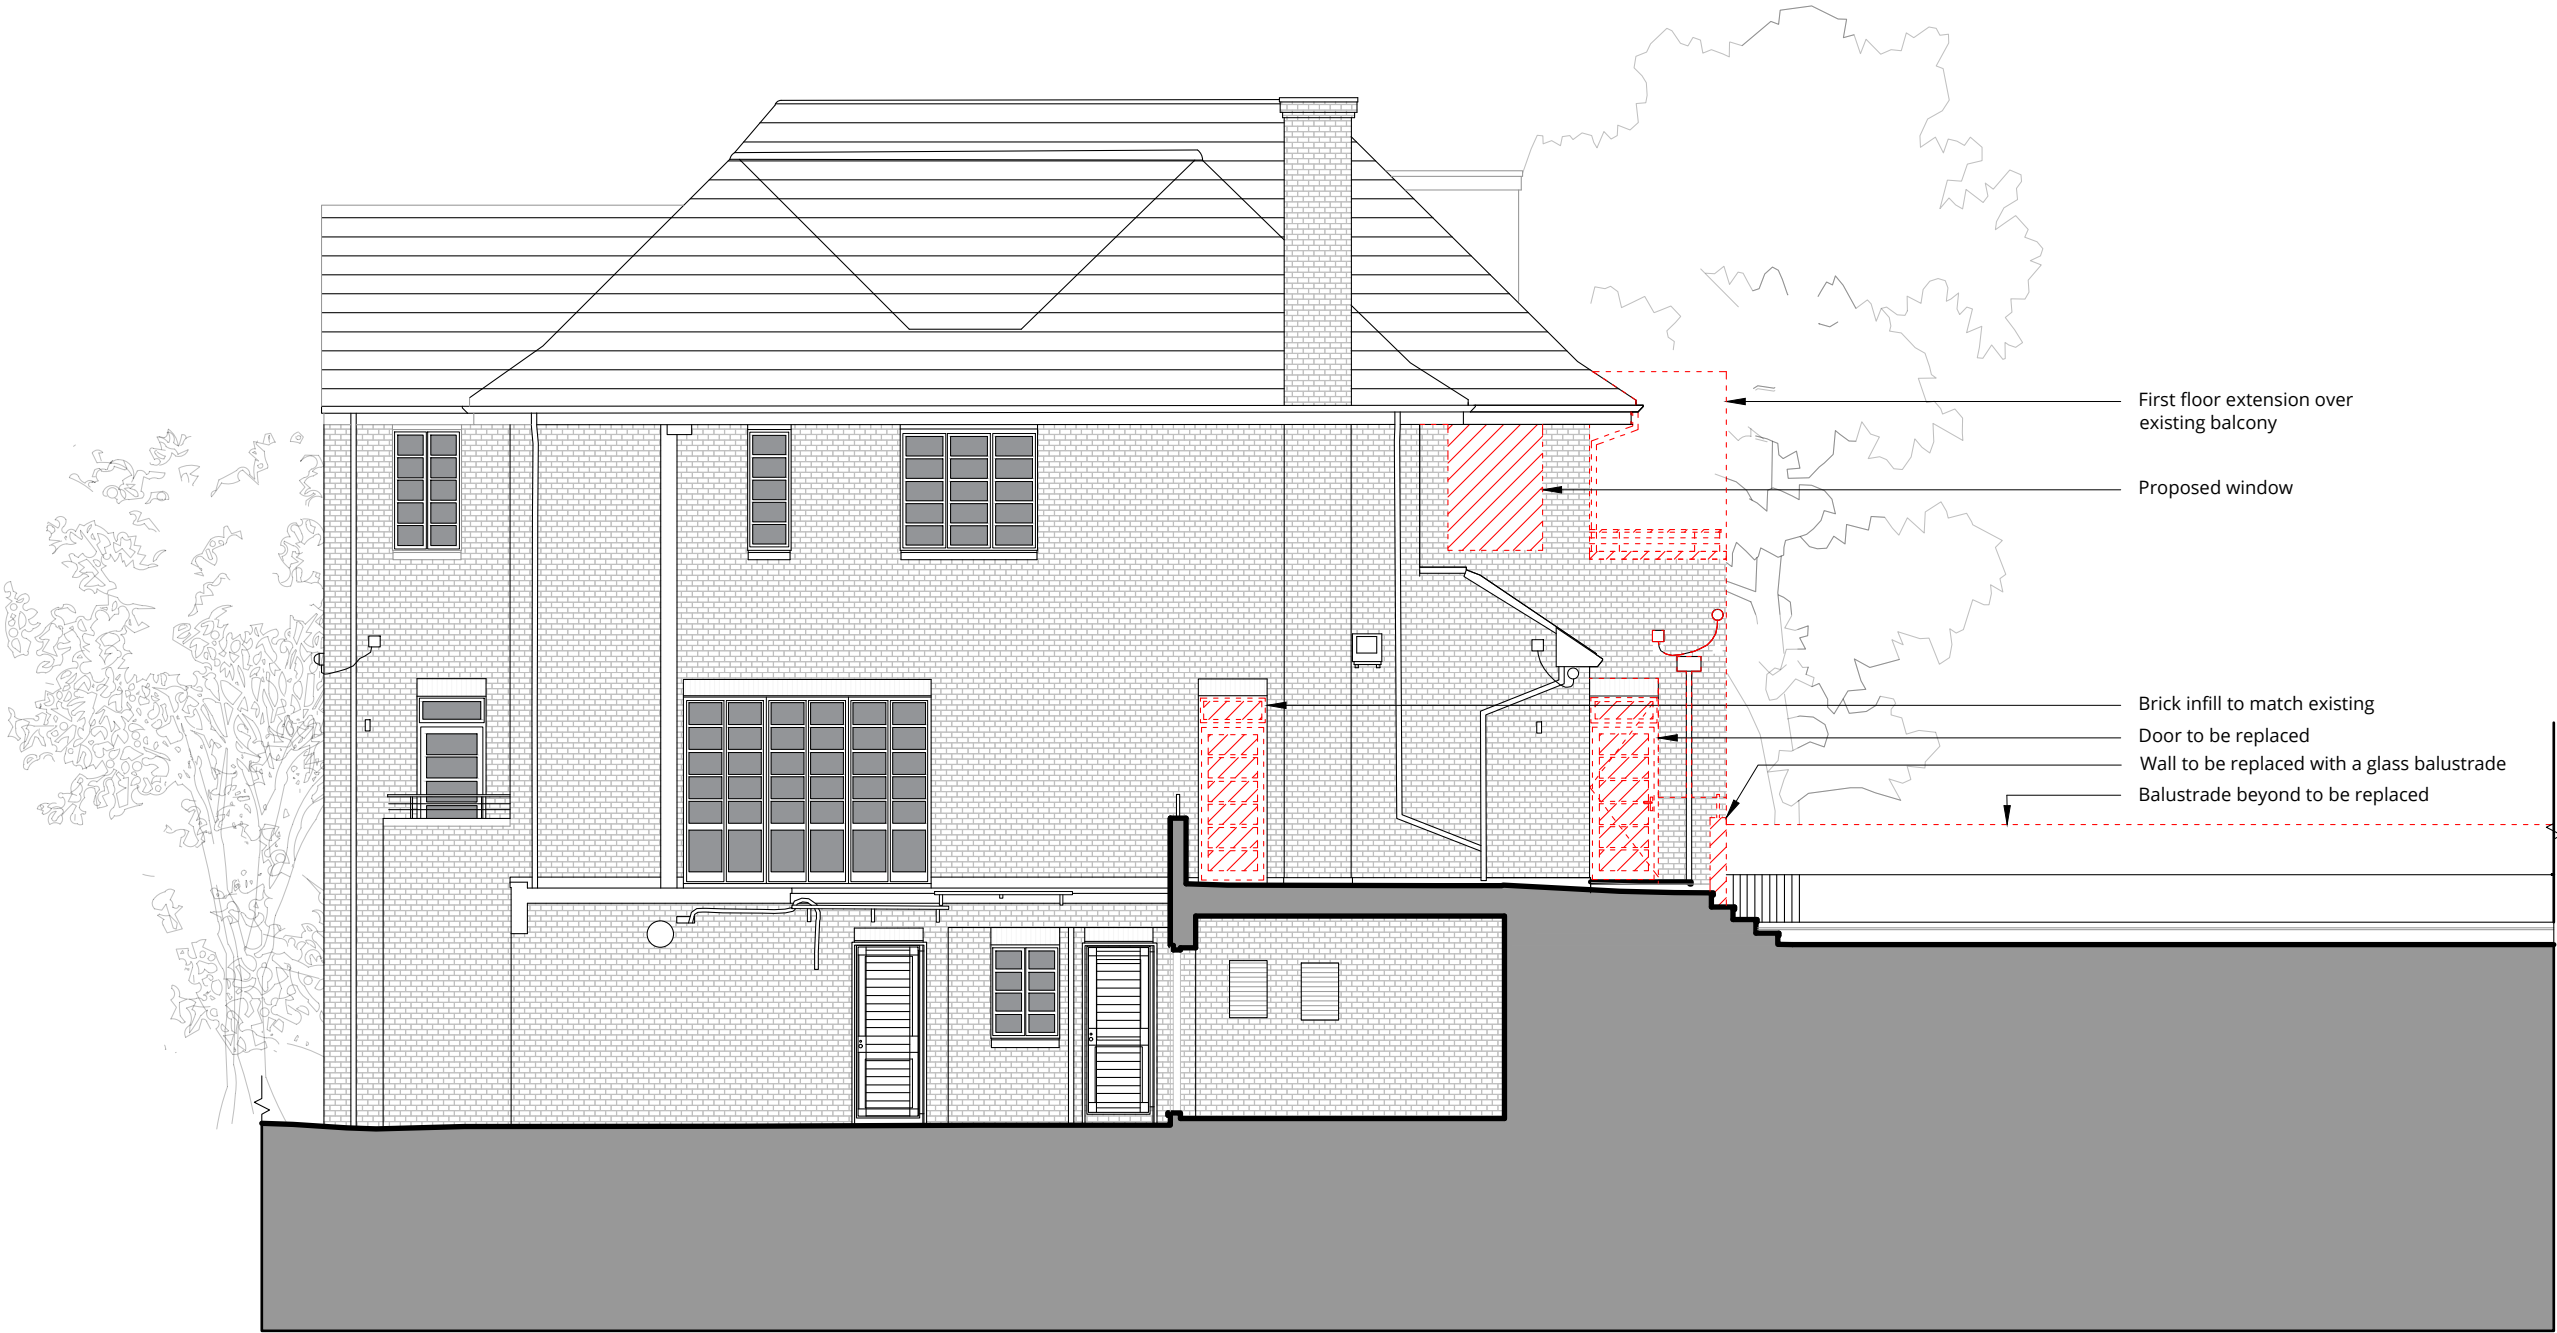

First floor extension over existing balcony

Proposed window

Brick infill to match existing

Door to be replaced

Wall to be replaced with a glass balustrade

Balustrade beyond to be replaced



DEMOLITION SIDE ELEVATION (NORTH)

Rev.	Description	Date
0	First issue.	20.01.23

Project Title
Courtenay Avenue, 14
London N6 4LR

Drawing Title
Side Elevation (North)
Demolition

Status
PLANNING

Drawn by	Checked by	Scale
NB	AG	1:100 @ A3

Project No.	Work Stage	Dwg. No.	Rev.
2229	DE	124	0