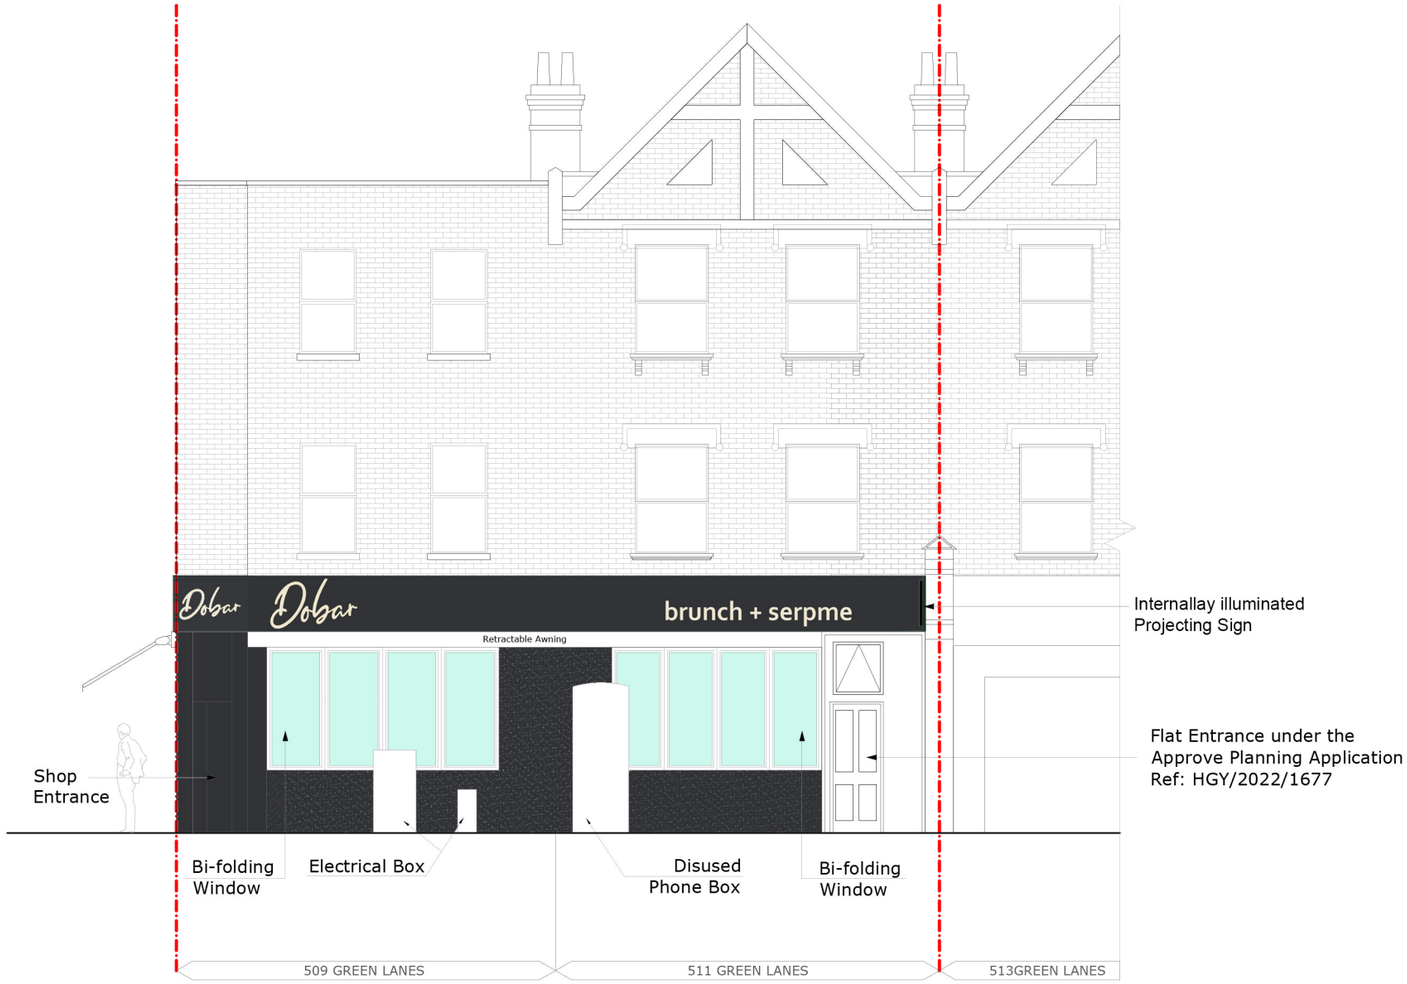

FRONT (WEST) ELEVATION

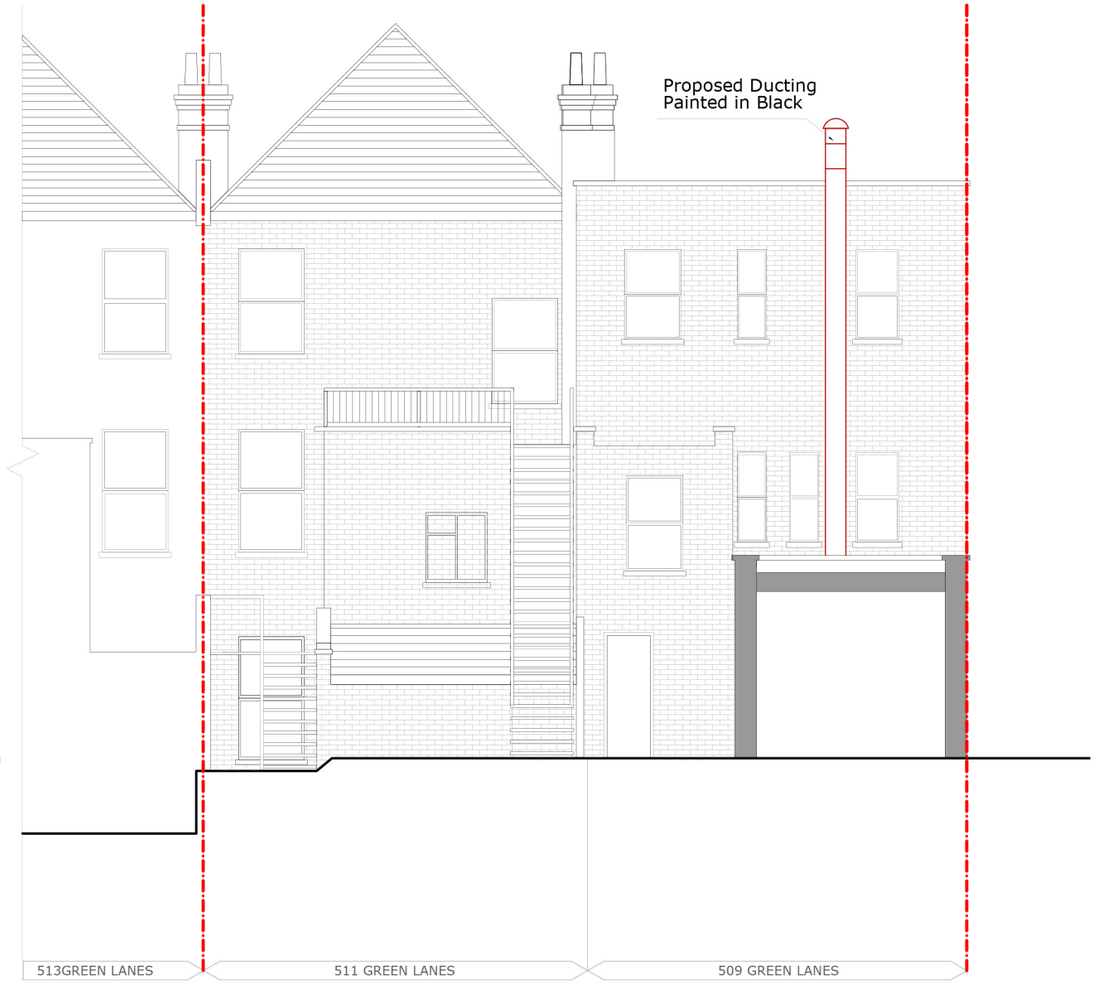

REAR (EAST) ELEVATION

PLEASE NOTE
1. All dimensions to be verifiedon site.
2. All dimensions are in milimeters.
3. No work shall commence until all approvals and agreements have been obtained. These include, Planning, Building Regulations, Water and party Wall.
4. The Copyright of this drawing belong to Adv Planning Limited T/A Advance Architecture.

Scale (@ A3) 1:100

0.5m 1 2 3 4 5

Drawn By	T.Y	PROJECT STATUS	**PLANNING**	PROJECT	509-511 GREEN LANES, HORNSEY, LONDON, N4 1AN	SHEET	ELEVATIONS	DRAWING NUMBER	P105	REV	
Checked By	K.K		PROPOSED FRONT & REAR ELEVATION			JOB No.	**22.040**	DATE	12/01/2023	R1	

ADVANCE ARCHITECTURE
ARCHITECTURE / PLANNING / LICENSING
352 Green Lanes, Palmers Green, London N13 5TJ - 020 8801 6601
www.advancearchitecture.co.uk
info@advancearchitecture.co.uk