



Typical existing fencing

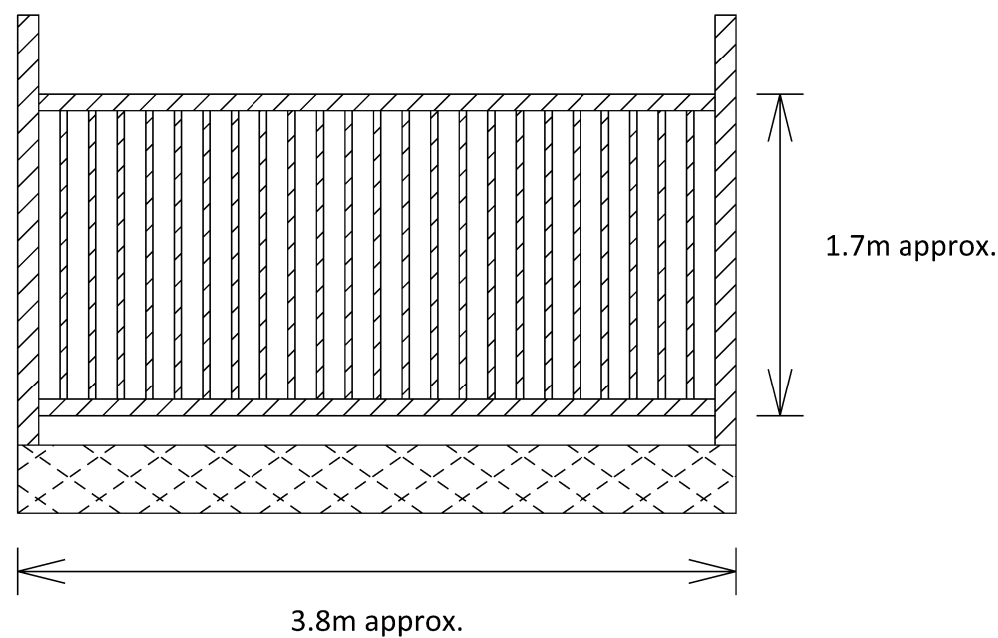

Please note:
Do not scale from this drawing
Use figured dimensions only
All dimensions to be checked on site & any discrepancies to reported to the architect before any work commences

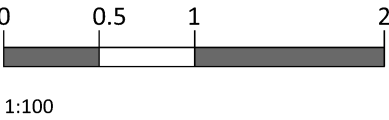


Slatted Siberian Larch battens
70mm height x 21mm depth
Smoothed and planed finish

Existing galvanised steel

Existing concrete foundation base

Typical proposed fencing

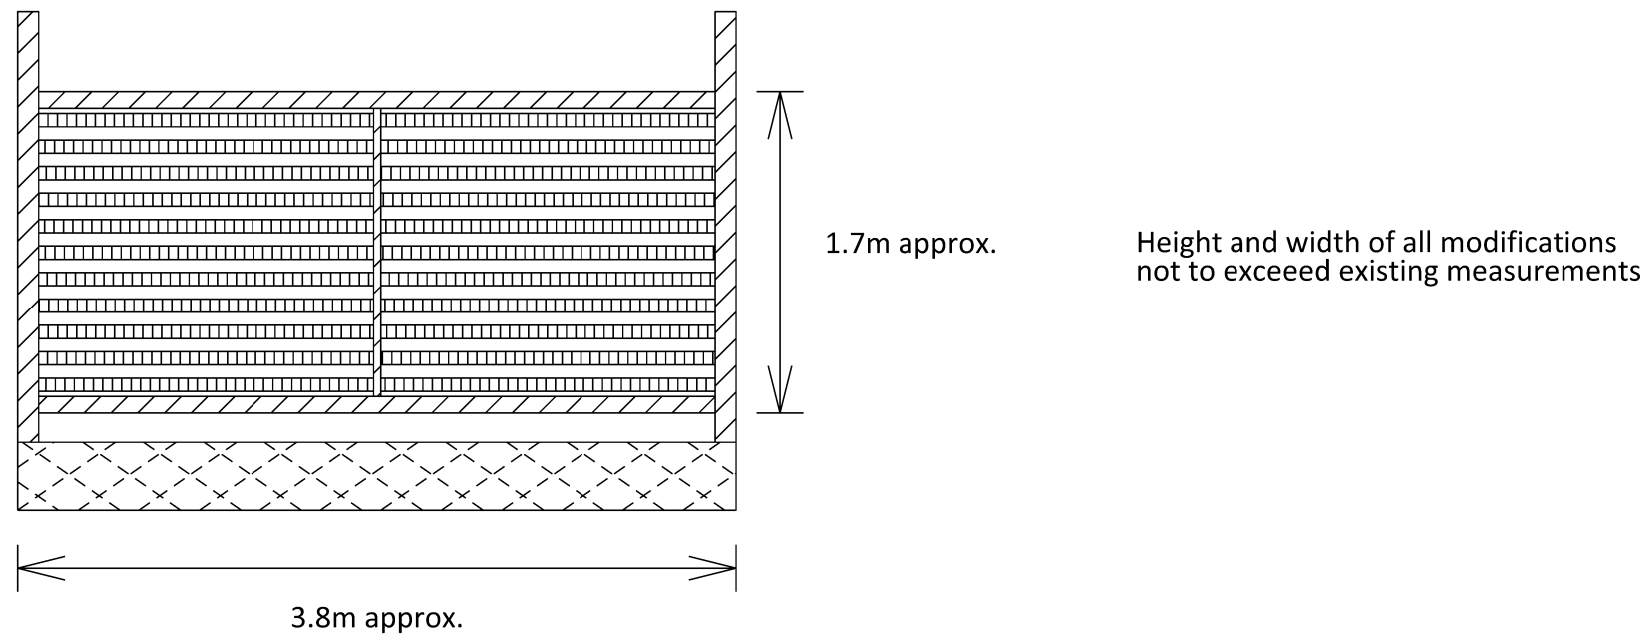

Address	41 Colney Hatch Lane, N10 1LJ		
Project	Monkey Puzzle		
Drawing	Elevation - New fencing		
Scale	1-100	Date	16.01.23
Revision			