


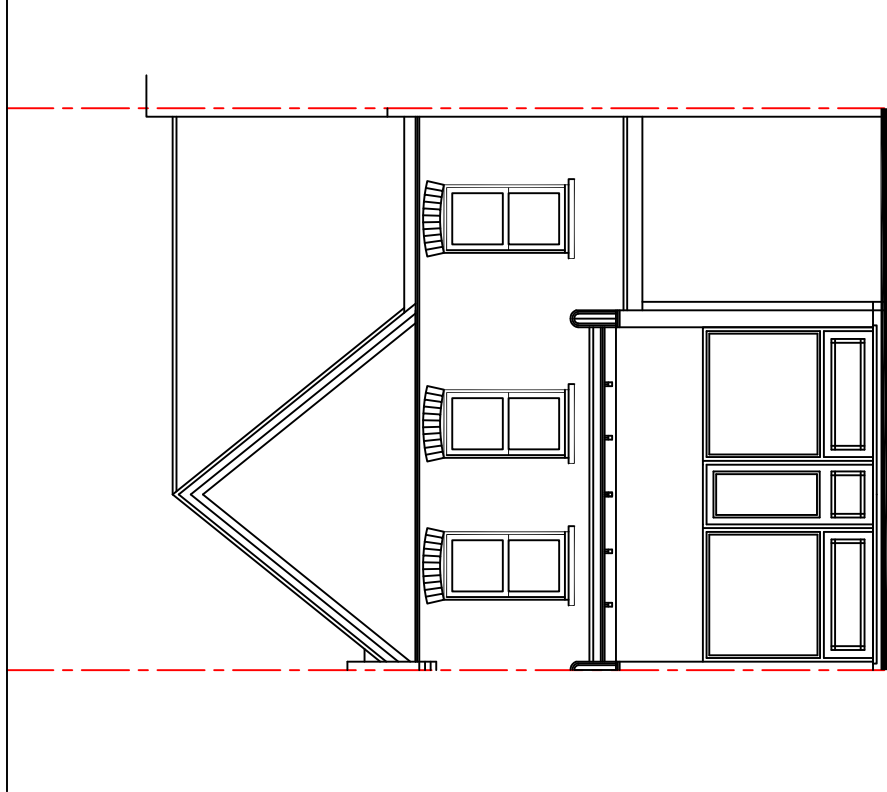


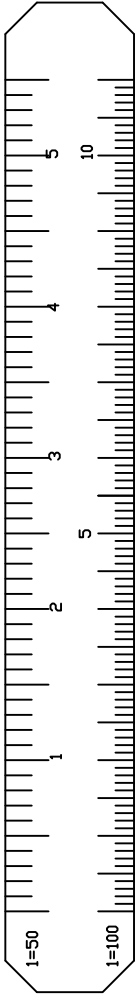

Existing Front Elevation

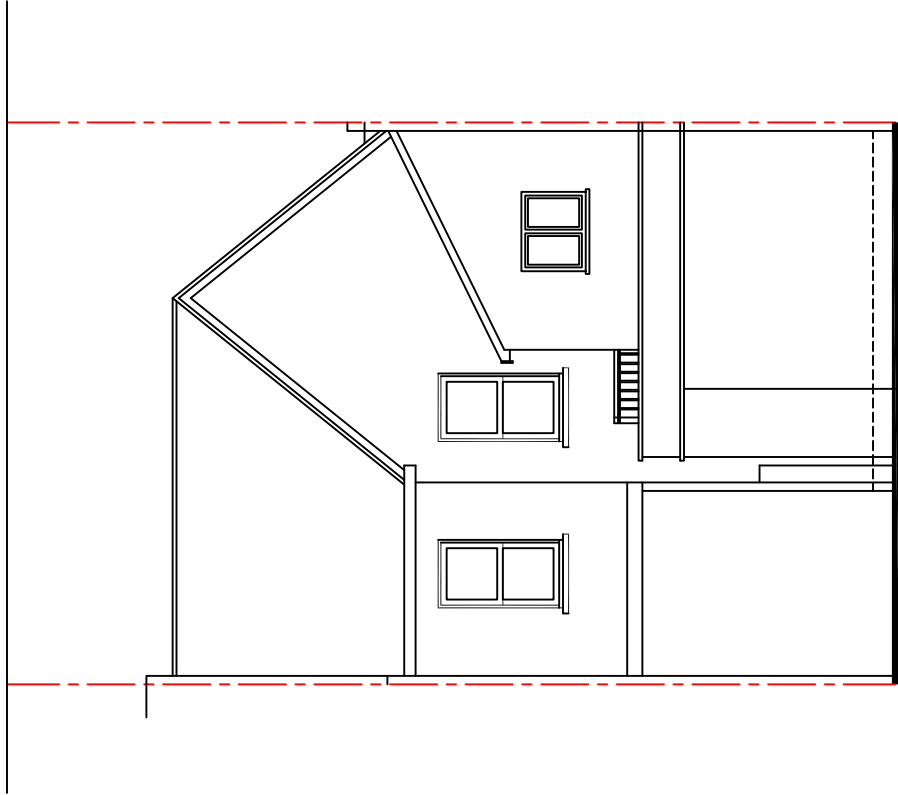

Existing Rear Elevation

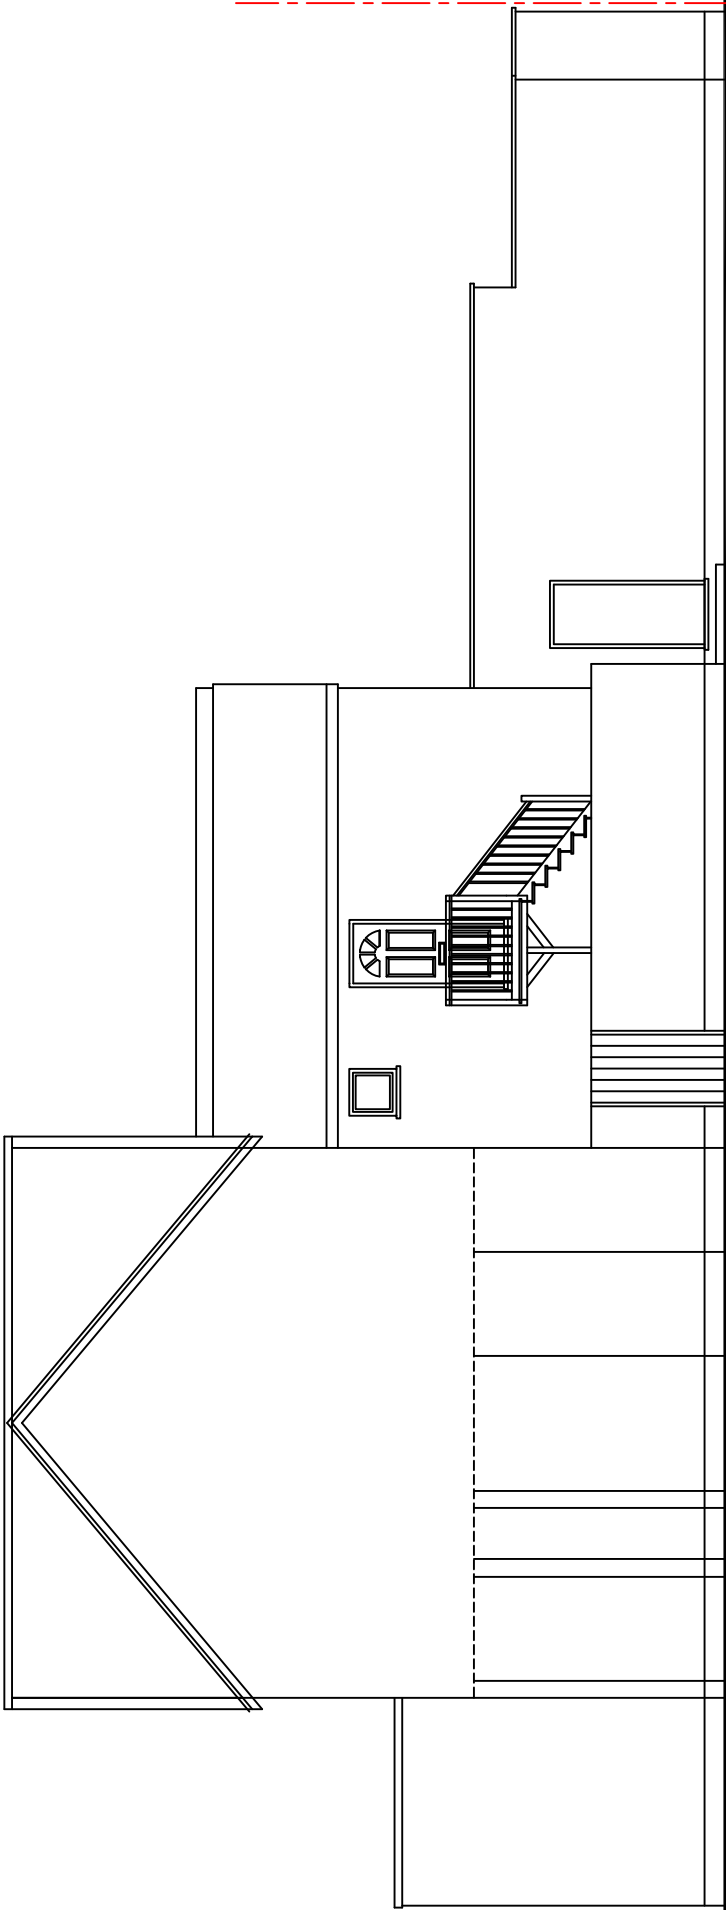

Existing Side Elevation (Flank Wall)

Proposed
Alterations To Existing LoftSpace
to Include New Rear Dormer
Alteration To Existing Rear Addition
And Roof Slope
to
114A Myddleton Road
Bounds Green
London
N22 8NQ
for
Mr S Khan
Tel No 07759 458721
Scale = 1 - 100 @ A3 Size Paper