

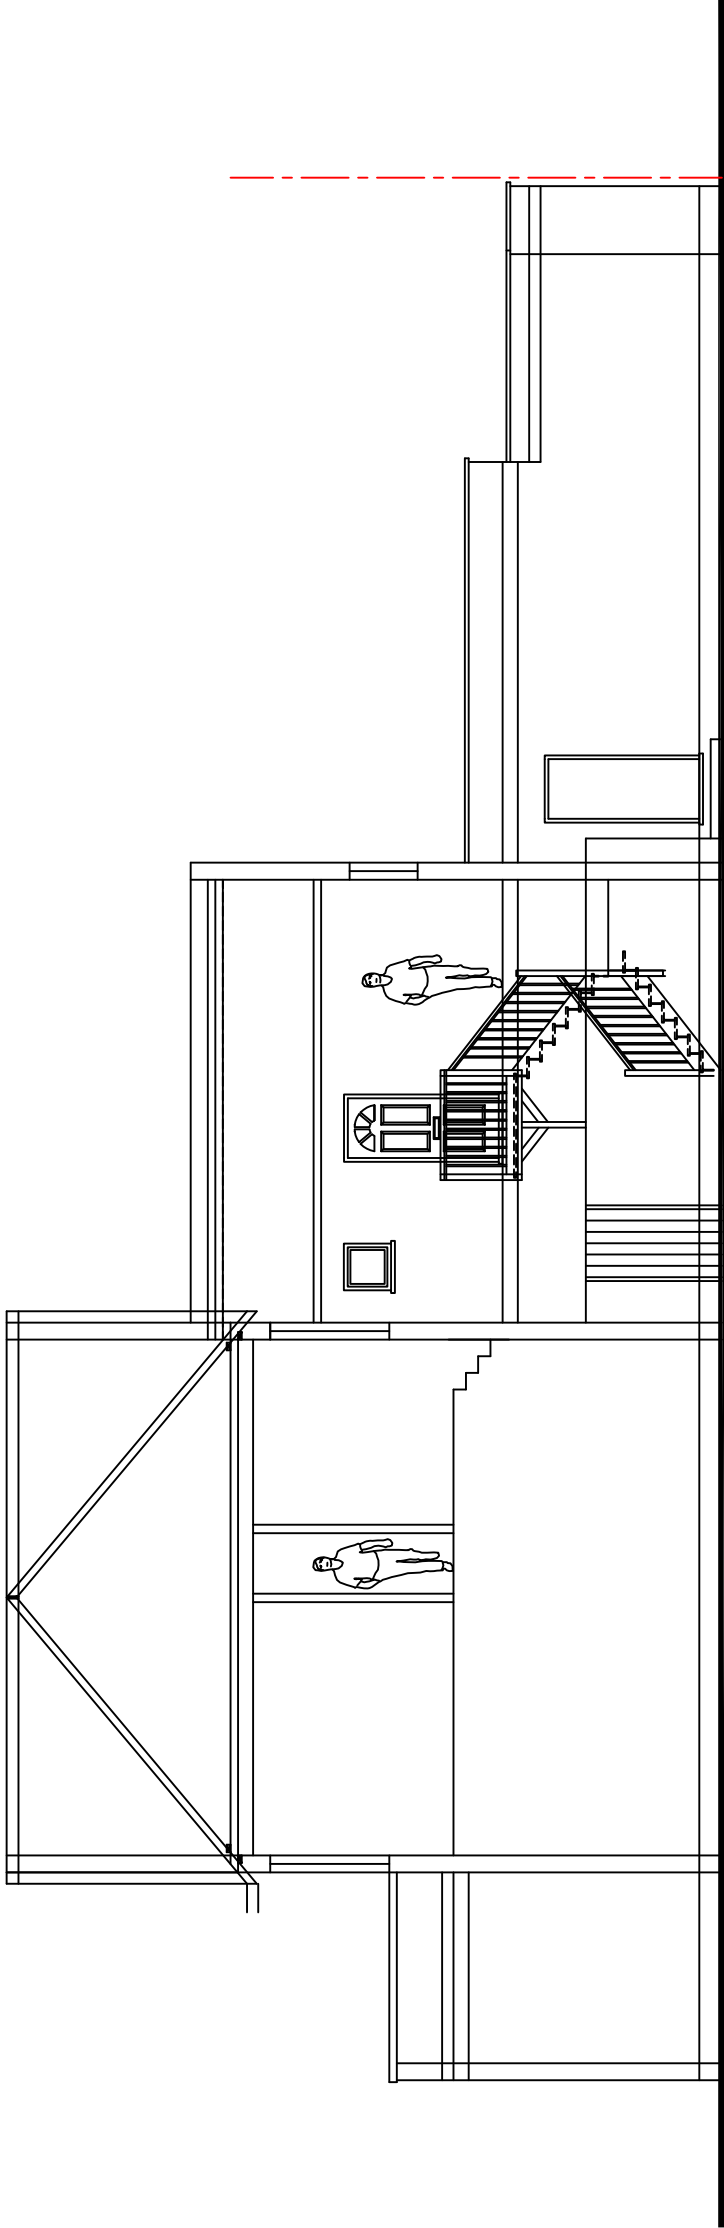


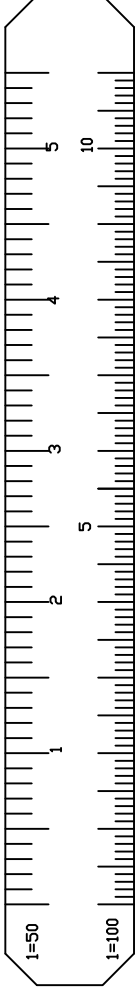

Existing Section AA

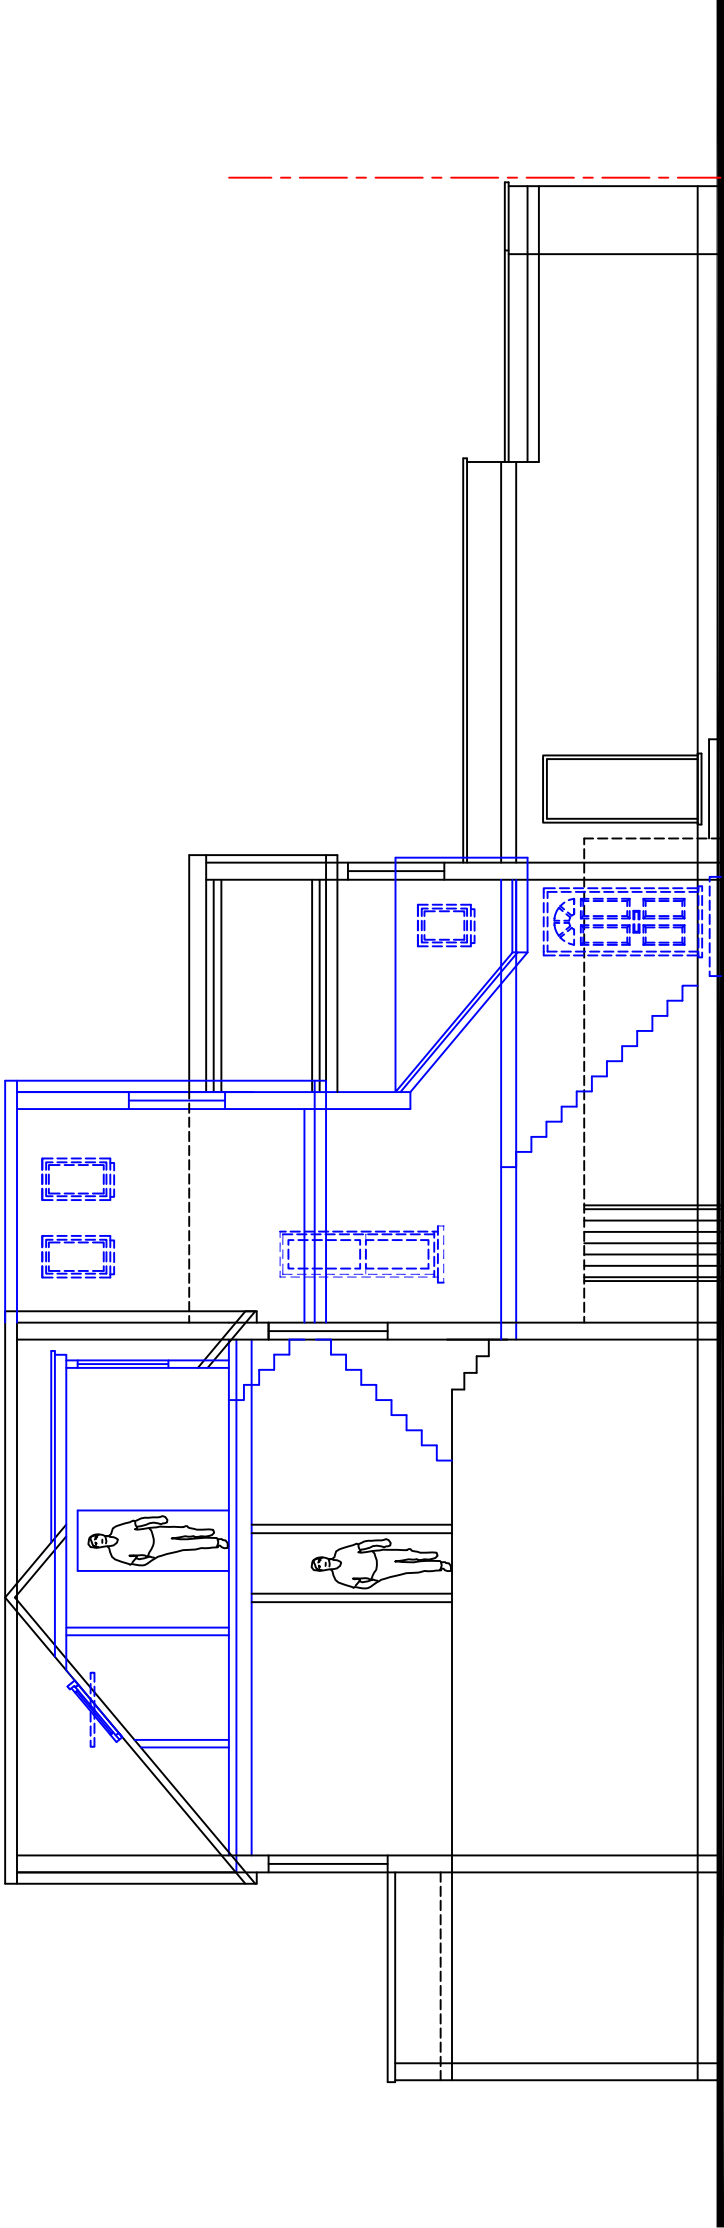

Proposed Section AA

Proposed
Alterations To Existing LoftSpace
to Include New Rear Dormer
Alteration To Existing Rear Addition
And Roof Slope
to

114A Myddleton Road
Bounds Green
London
N22 8NQ

for
Mr S Khan

Tel No 07759 458721

Scale = 1 - 100 @ A3 Size Paper

Dwg No
MYDR-114A9