
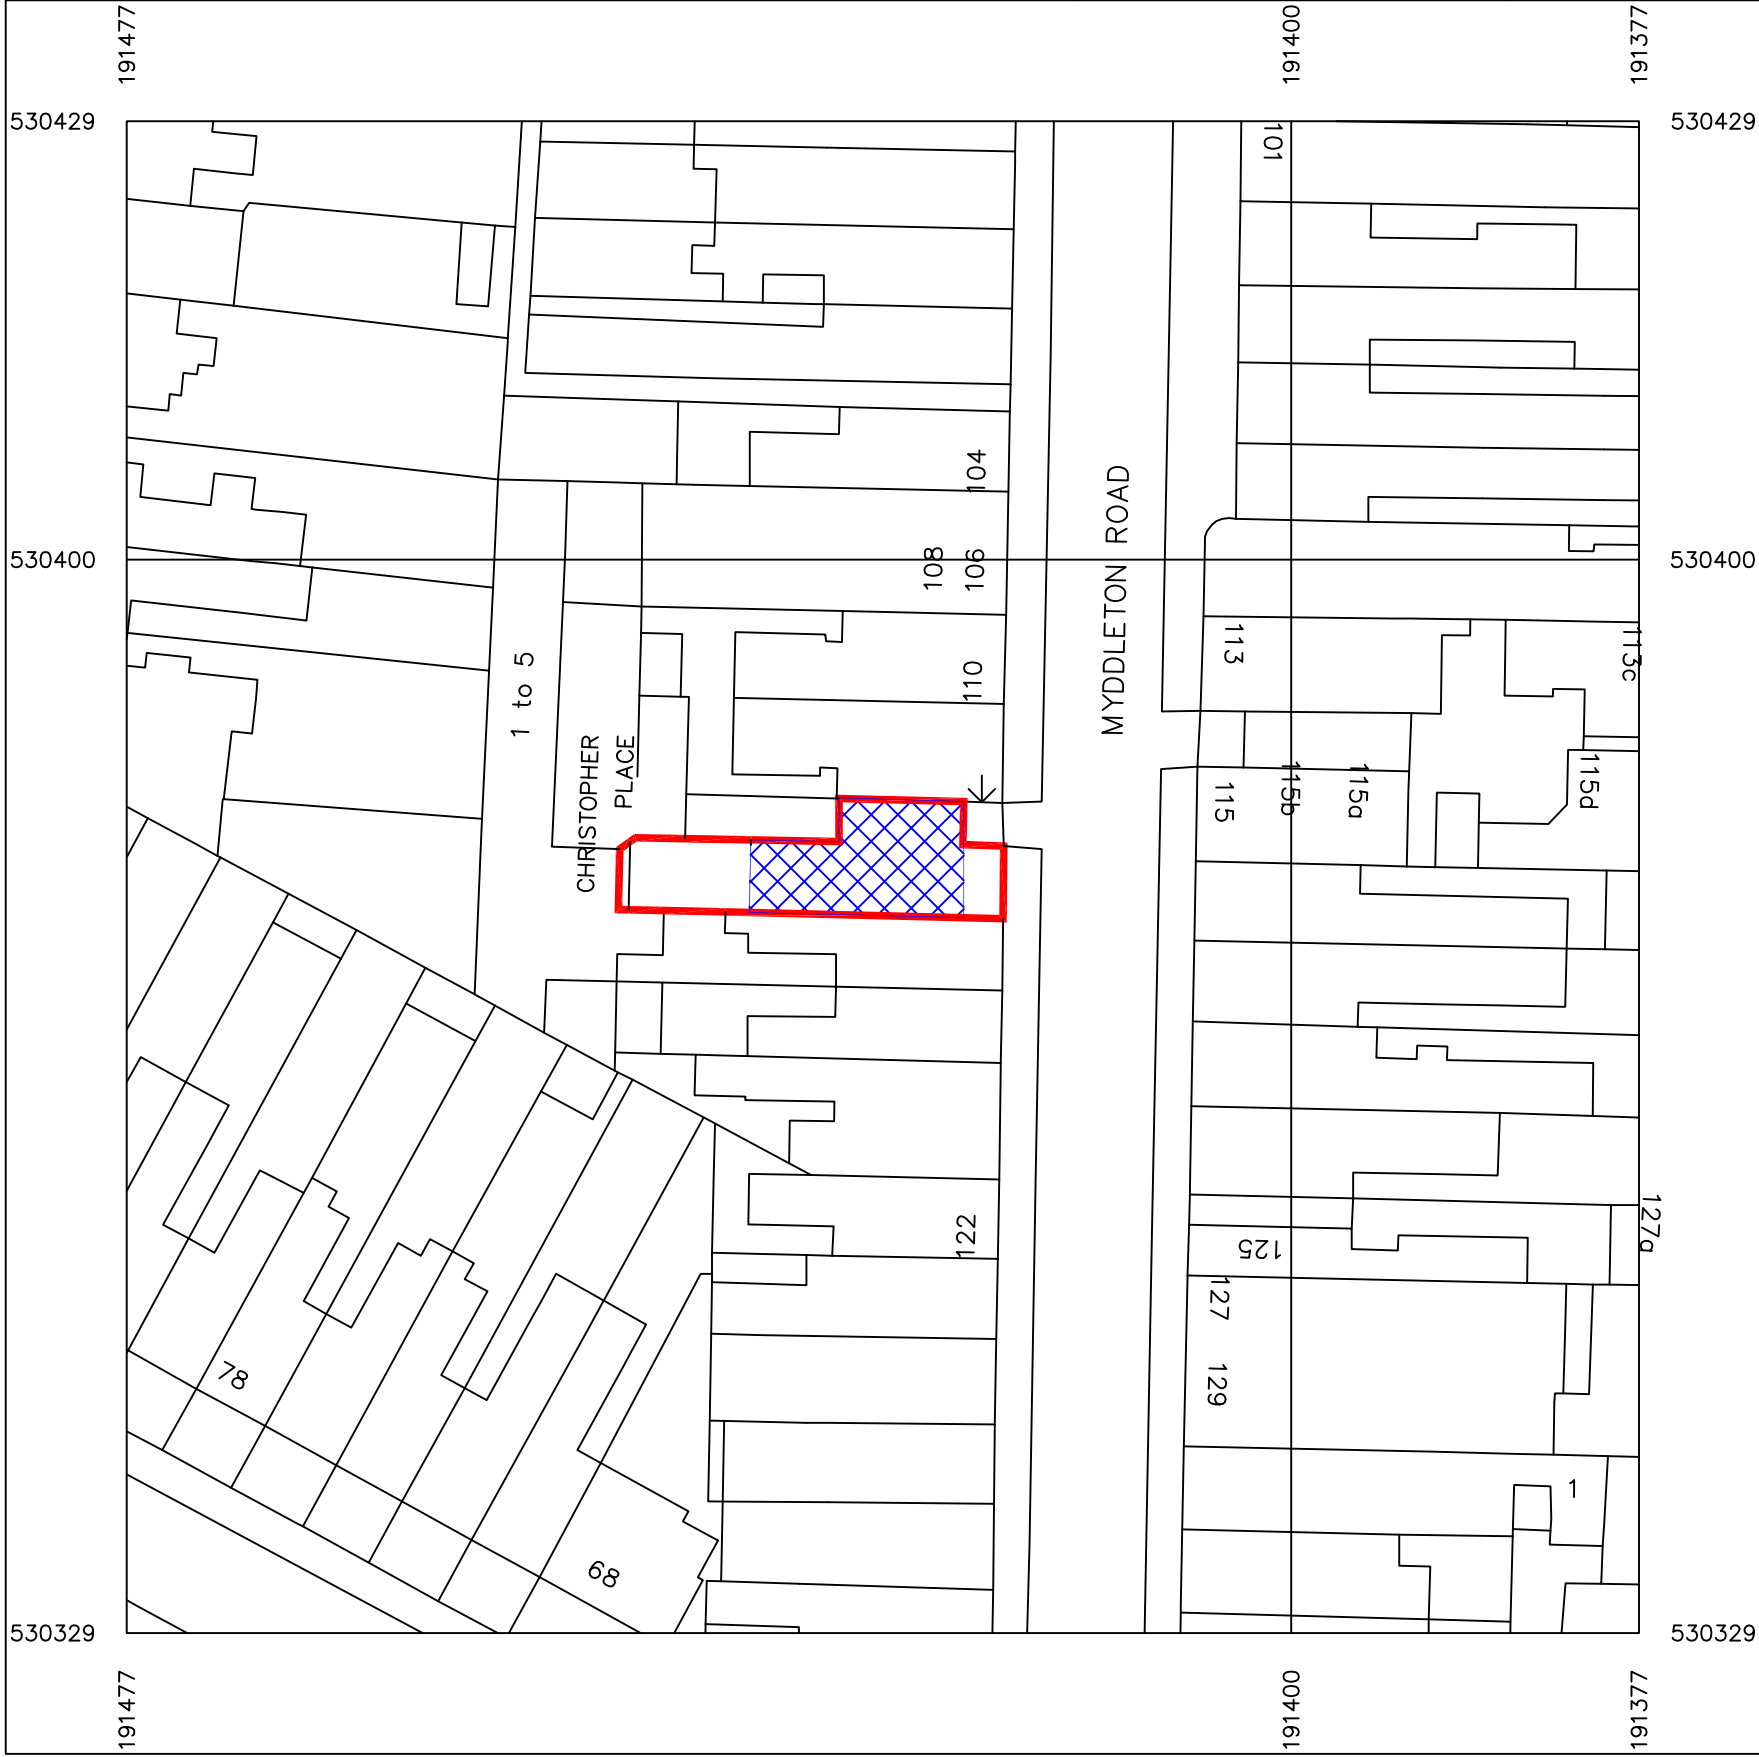



HARINGEY

SUREPLAN TECHNICAL LTD, 2 CANNONS MEADOW, TEWIN, HERTS, AL6 0JT
TEL: 07970 545444 EMAIL: INFO@SUREPLANTECH.CO.UK
©SUREPLAN 2023


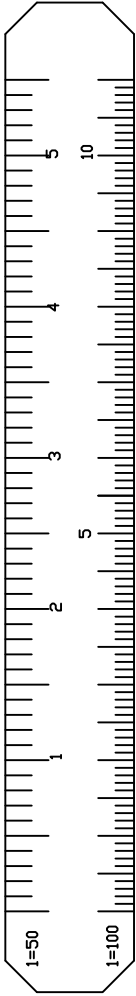


Serial number: 225160
©Crown copyright and database right 2021
Ordnance Survey licence 100048957
Reproduction in whole or in part is prohibited
without the prior permission of Ordnance Survey

KEY:

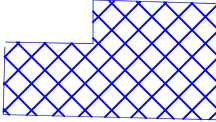

Denotes Area of
Proposed Development

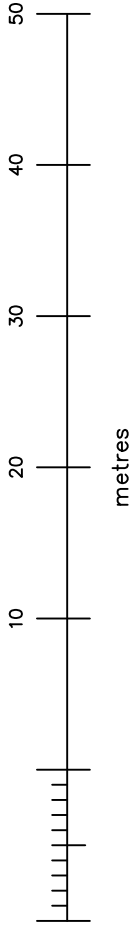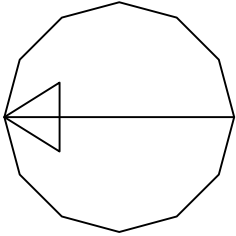

Block Plan
Scale: 1-500@ A3 Size

Proposed
Alterations To Existing LoftSpace
to Include New Rear Dormer
Alteration To Existing Rear Addition
to

114A Myddleton Road
Bounds Green
London
N22 8NQ

for
Mr S Khan

Tel No 07759 458721
Scale = 1 - 100 @ A3 Size Paper

Dwg No
MYDR-114ABP