


Suite 2, Grove Hall Court
Hall Road
St. John's Wood
NW8 9NR
Tel: 0208 049 3300
Email:
info@studio47architects.com
www.studio47architects.com

NOTES:
THE CONTRACTORS ARE TO CHECK ALL DIMENSIONS, DRAIN RUNS
AND GENERAL CONDITIONS ON SITE BEFORE WORKS COMMENCE,
AND INFORM STUDIO 47 ARCHITECTS IMMEDIATELY UPON
DISCOVERY OF ANY ERRORS, OMISSIONS OR DISCREPANCIES ALL
WORKS ARE TO BE CARRIED OUT IN ACCORDANCE WITH CURRENT
BUILDING REGULATIONS, BRITISH STANDARDS, CODE OF PRACTICE
AND LOCAL AUTHORITY REQUIREMENTS. DO NOT SCALE FROM THIS
DRAWING WITHOUT FIRST OBTAINING WRITTEN AUTHORIZATION
FROM STUDIO 47 ARCHITECTS.
THE CONTENTS OF THIS PLAN INCLUDING THE PRINTED NOTES ARE
COPYRIGHT AND REPRODUCTION IN WHOLE OR PART IS NOT
PERMITTED WITHOUT PRIOR CONSENT OF STUDIO 47 ARCHITECTS IN
WRITING.

DRAWING STATUS

PRELIMINARY	☐	TENDER	☐
PLANNING	☒	BILLS OF QUANTITIES	☐
BUILDING REGULATIONS	☐	CONSTRUCTION	☐
COMMENTS/APPROVAL	☐	AS BUILT	☐

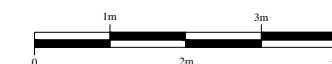

REF.NO:
20221202-PL04

REVISION
R00

PROJECT

438 St Anns Road,
London,
N15 3JH


TITLE

Existing Front Elevation
Existing Rear Elevation
Existing Side Elevation


SCALE	DATE
A1 1:50 A3 1:100	12/12/2022



Existing Front Elevation

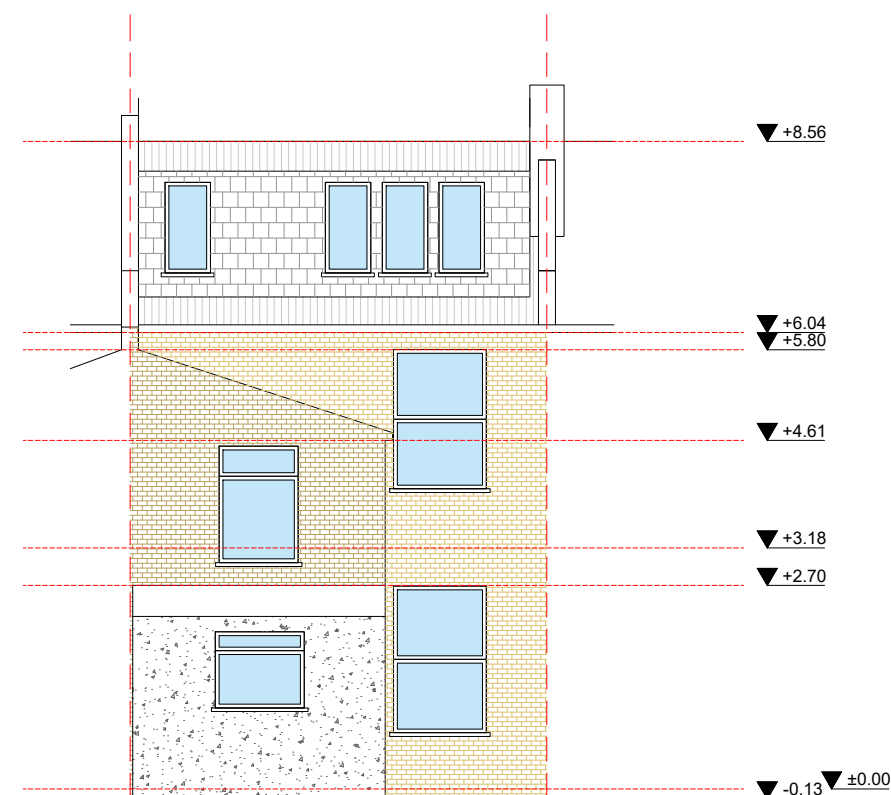

Existing Rear Elevation

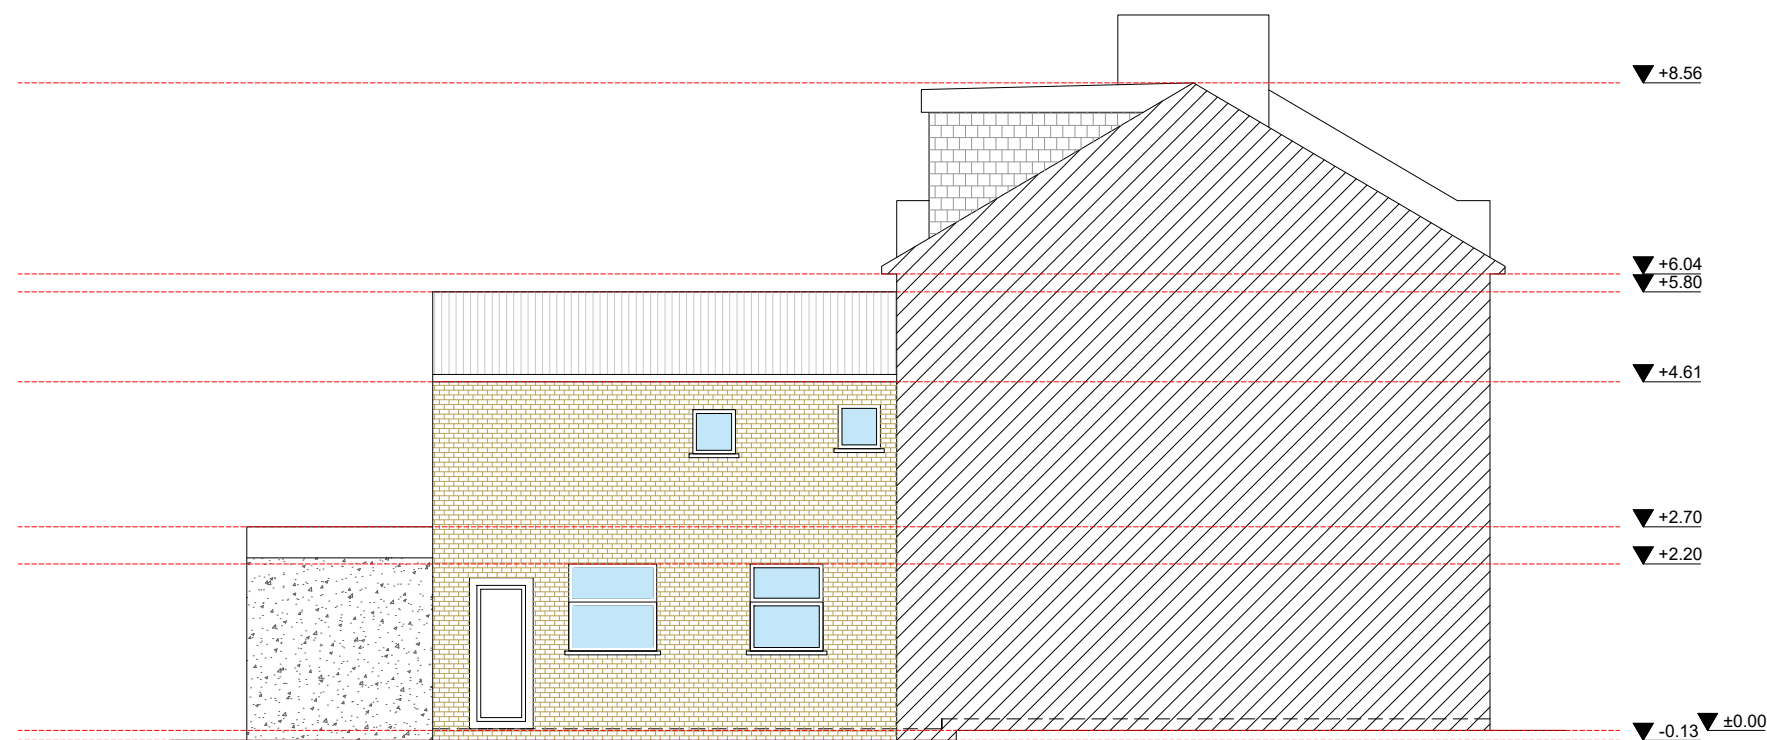

Existing Side Elevation