


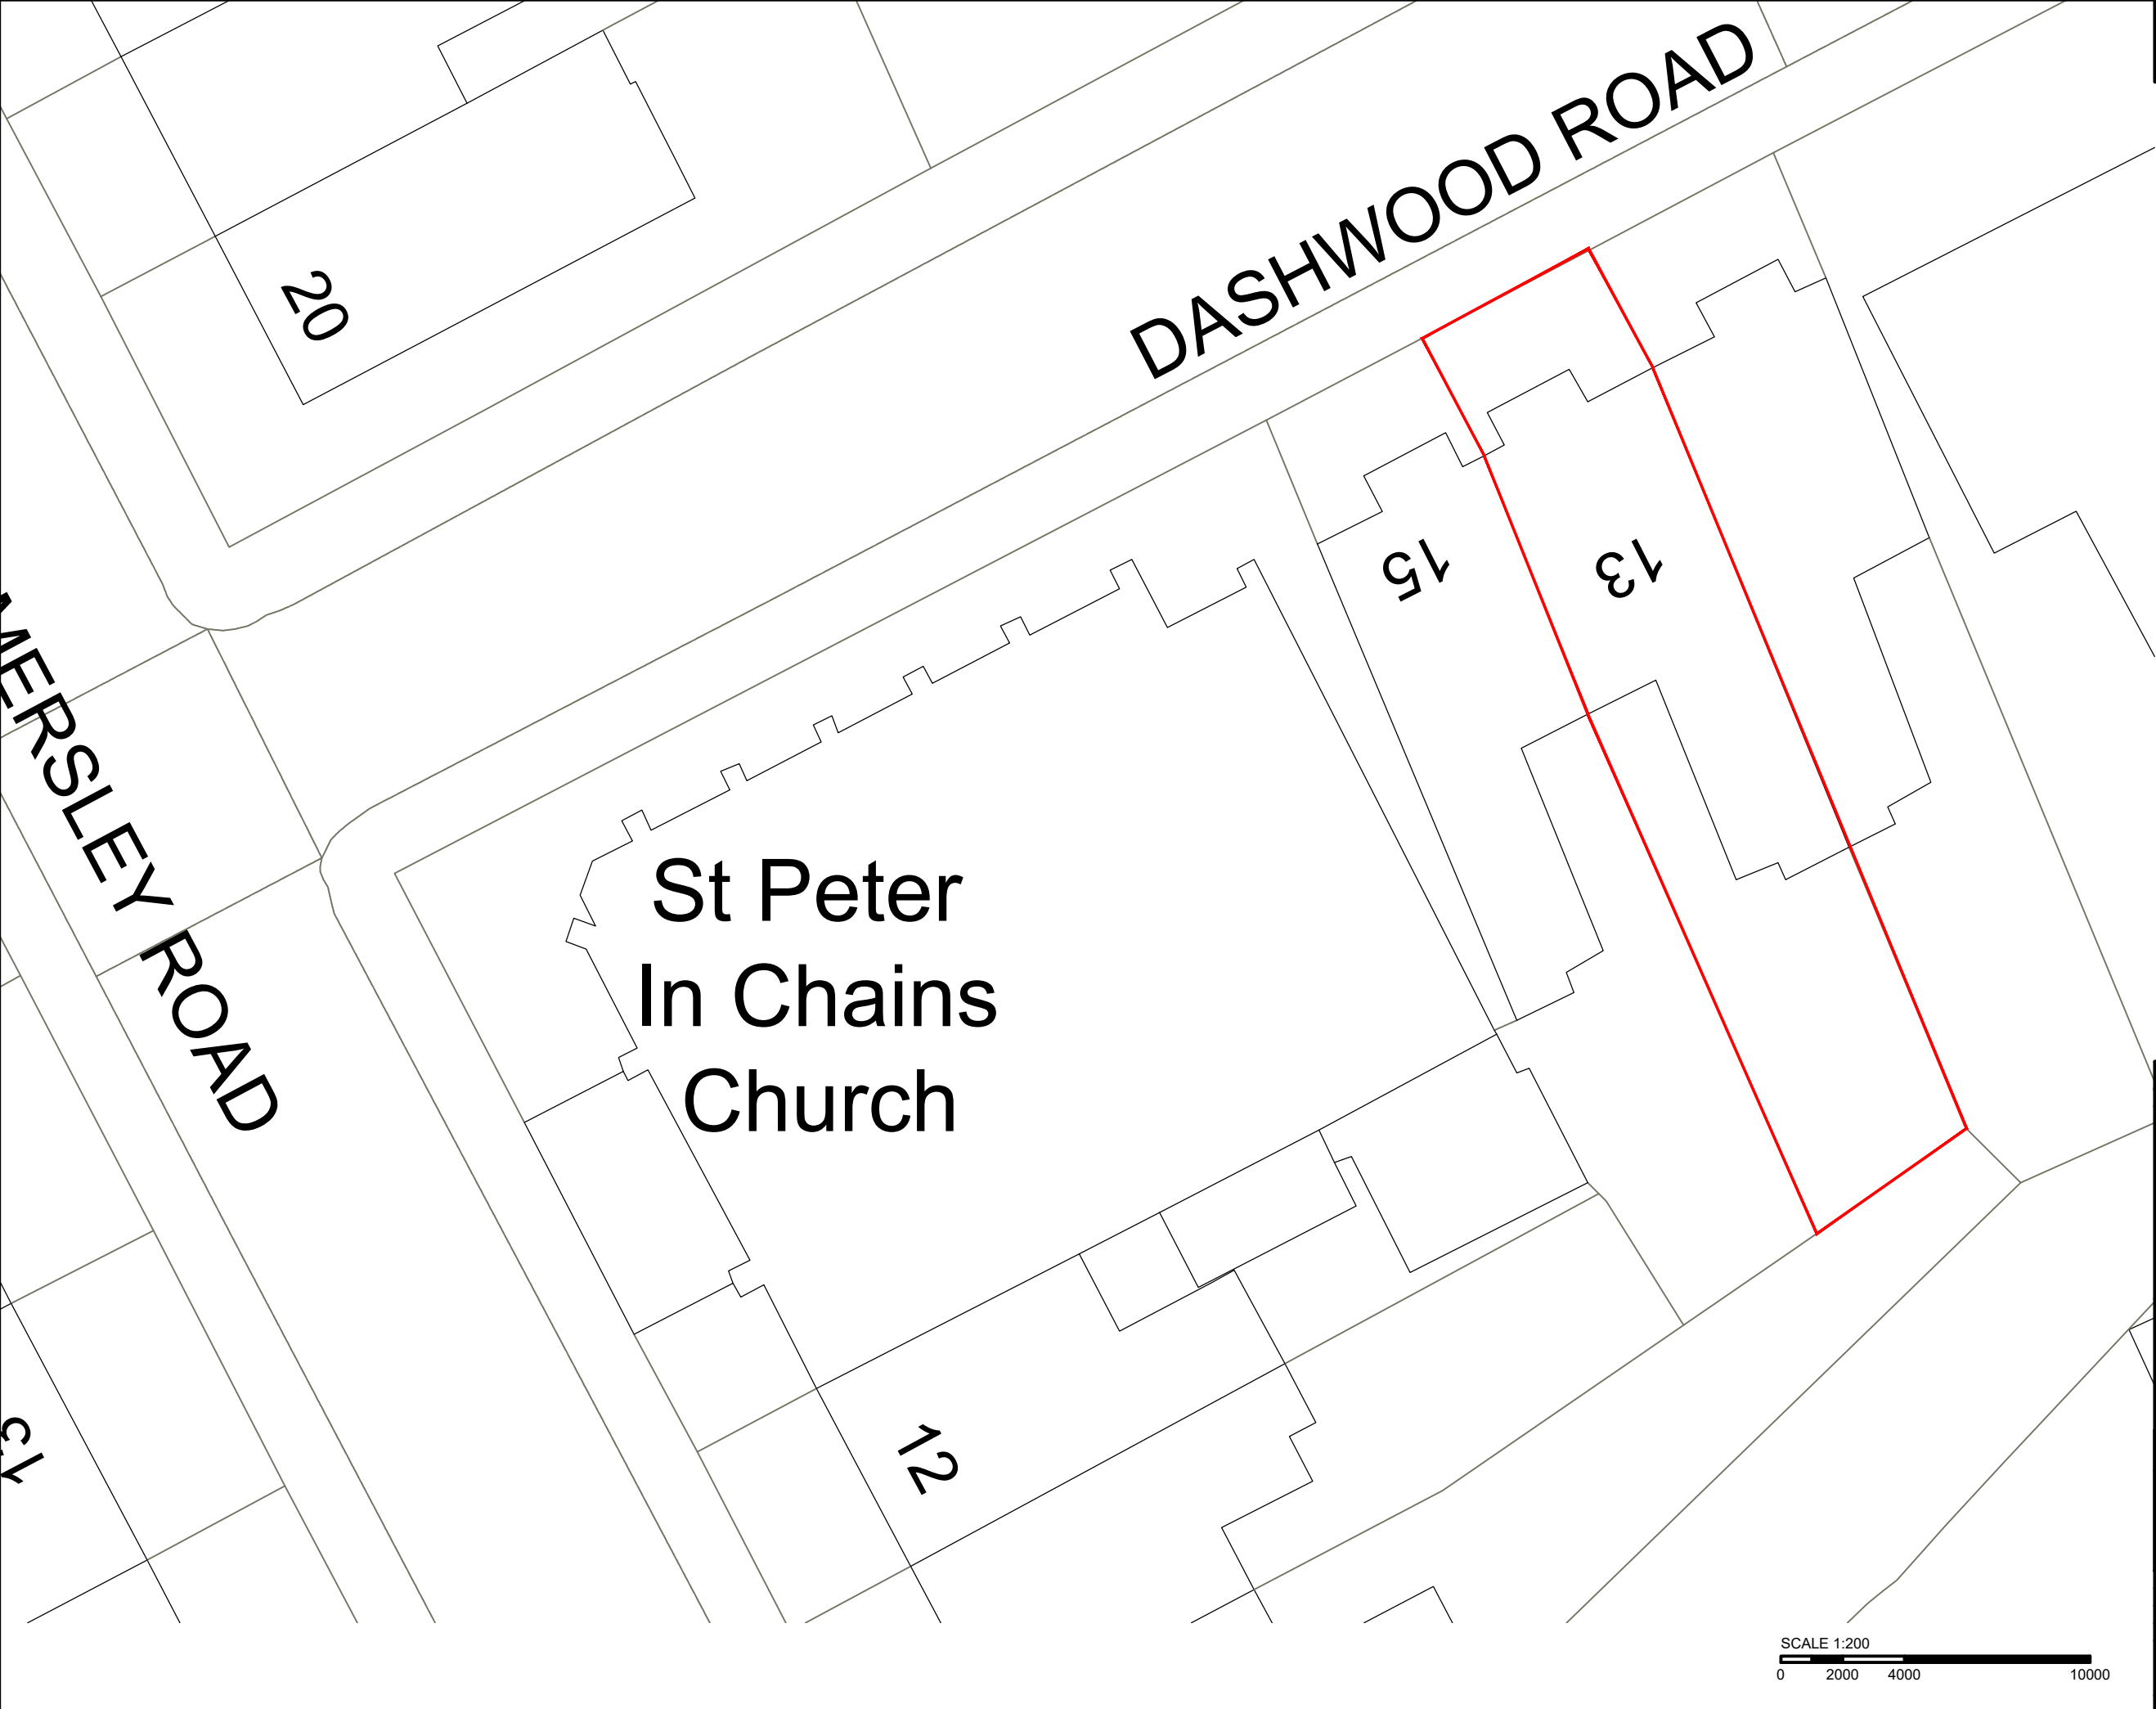

© COPYRIGHT Mehra Design Services
NOT TO BE REPRODUCED WITHOUT WRITTEN PERMISSION
ALL DIMENSIONS TO BE CHECKED & VERIFIED ON SITE
PRIOR TO CONSTRUCTION

Rev	By	Description	Date

Mehra Design Services
41 Summit Avenue
Kingsbury
London
NW9 0TH

Telephone: 07456789516
E Mail: shihanaz41@aol.com

PRELIMINARY	☐	INFORMATION	☐
APPROVAL	☐	CONSTRUCTION	☐
TENDER	☐	•	☐
PLANNING	☒	•	☐
RECORD	☐	•	☐

CLIENT
MRS. ANNA ROM

PROJECT
FLAT 2
13 DASHWOOD ROAD, HARINGEY, N8 9AD

DRAWING TITLE
BLOCK PLAN

DRAWN BY: SM

CHECKED: SM

DATE: JANUARY 2023

SCALE: 1:100 @ A3

DRAWING NO.	REV
SM-05	---

FILED ON AUTOCAD AS:

